

Scale Bar

0 1 2 3 4 5 7 9 11 13 15m


SCALE 1:200

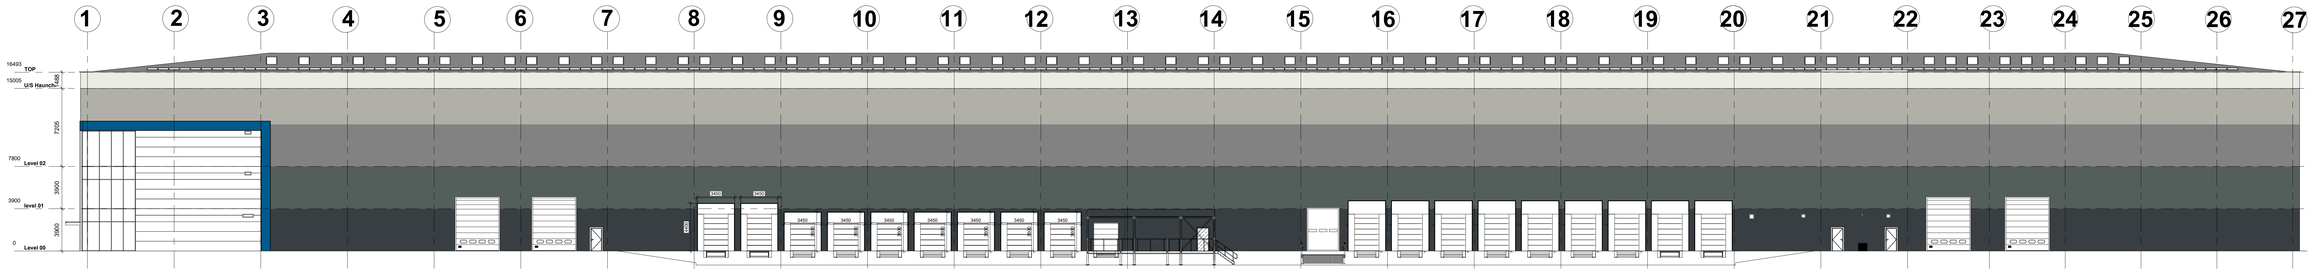


SOUTH ELEVATION
1:200

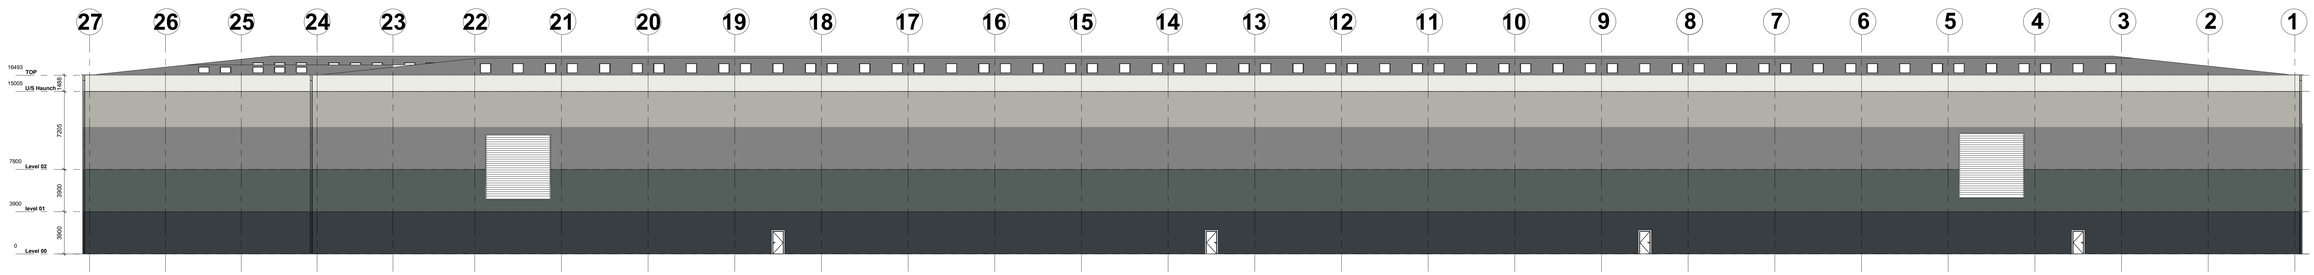

NORTH ELEVATION
1:200

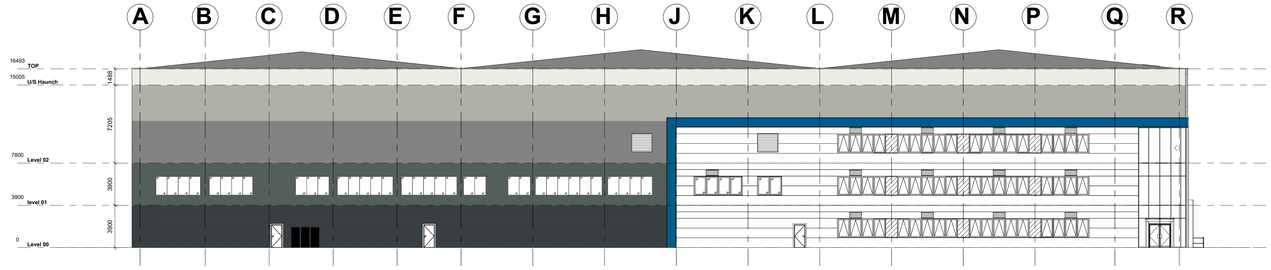

WEST ELEVATION
1:200

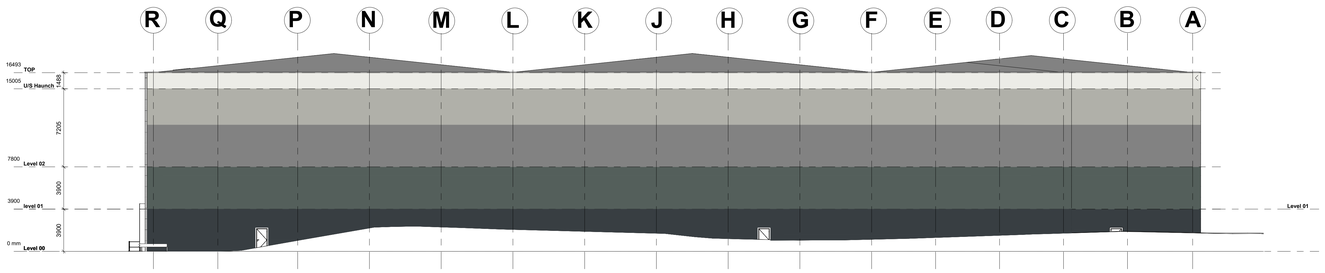

EAST ELEVATION
1:200

Scale this drawing for planning purposes only
Ashton Smith to be notified of discrepancies in figured dimensions
Contractors must check all dimensions from site
This drawing is copyright and is for use on this site only
This drawing is to be used solely for information as entitled
For other information refer to the latest revision of any cross referenced drawing

LOCATION PLAN:

NOTES:

REV	DATE	DESCRIPTION	DRAWN BY	CHECK BY
REVISIONS				
P03	20/02/2026	UPDATED PRINT SCALING SETTINGS	CB	KN
P02	10/12/2025	ANNOTATION REMOVED	CB	KN
P01	31/10/2025	INITIAL ISSUE	CB	KN

PROJECT TITLE
SITE ALTERATIONS
F4FM+M6
Liverpool L33 7RX

DRAWING TITLE
Existing Elevations

RIBA STAGE	STATUS		DRAWN BY	CHECKED BY
N/A	PLANNING		CB	KN
SHEET	SCALE	DATE	SUITABILITY	REVISION
A0	1 : 200	31/10/2025	S3	P03

DRAWING NO.
25108 - ASA - ZZ - ZZ.ZZ - D - A - 0008 _ (S3 - P03)

CLIENT

AshtonSmith
Beyond Design
Ashton Smith, Belvedere House, 2 Victoria Avenue, Harrogate, North Yorkshire, HG1 1EL
Tel: 01423 523882 Fax: 01423 565104
www.ashtonsmith.co.uk

JOB NO.
25108