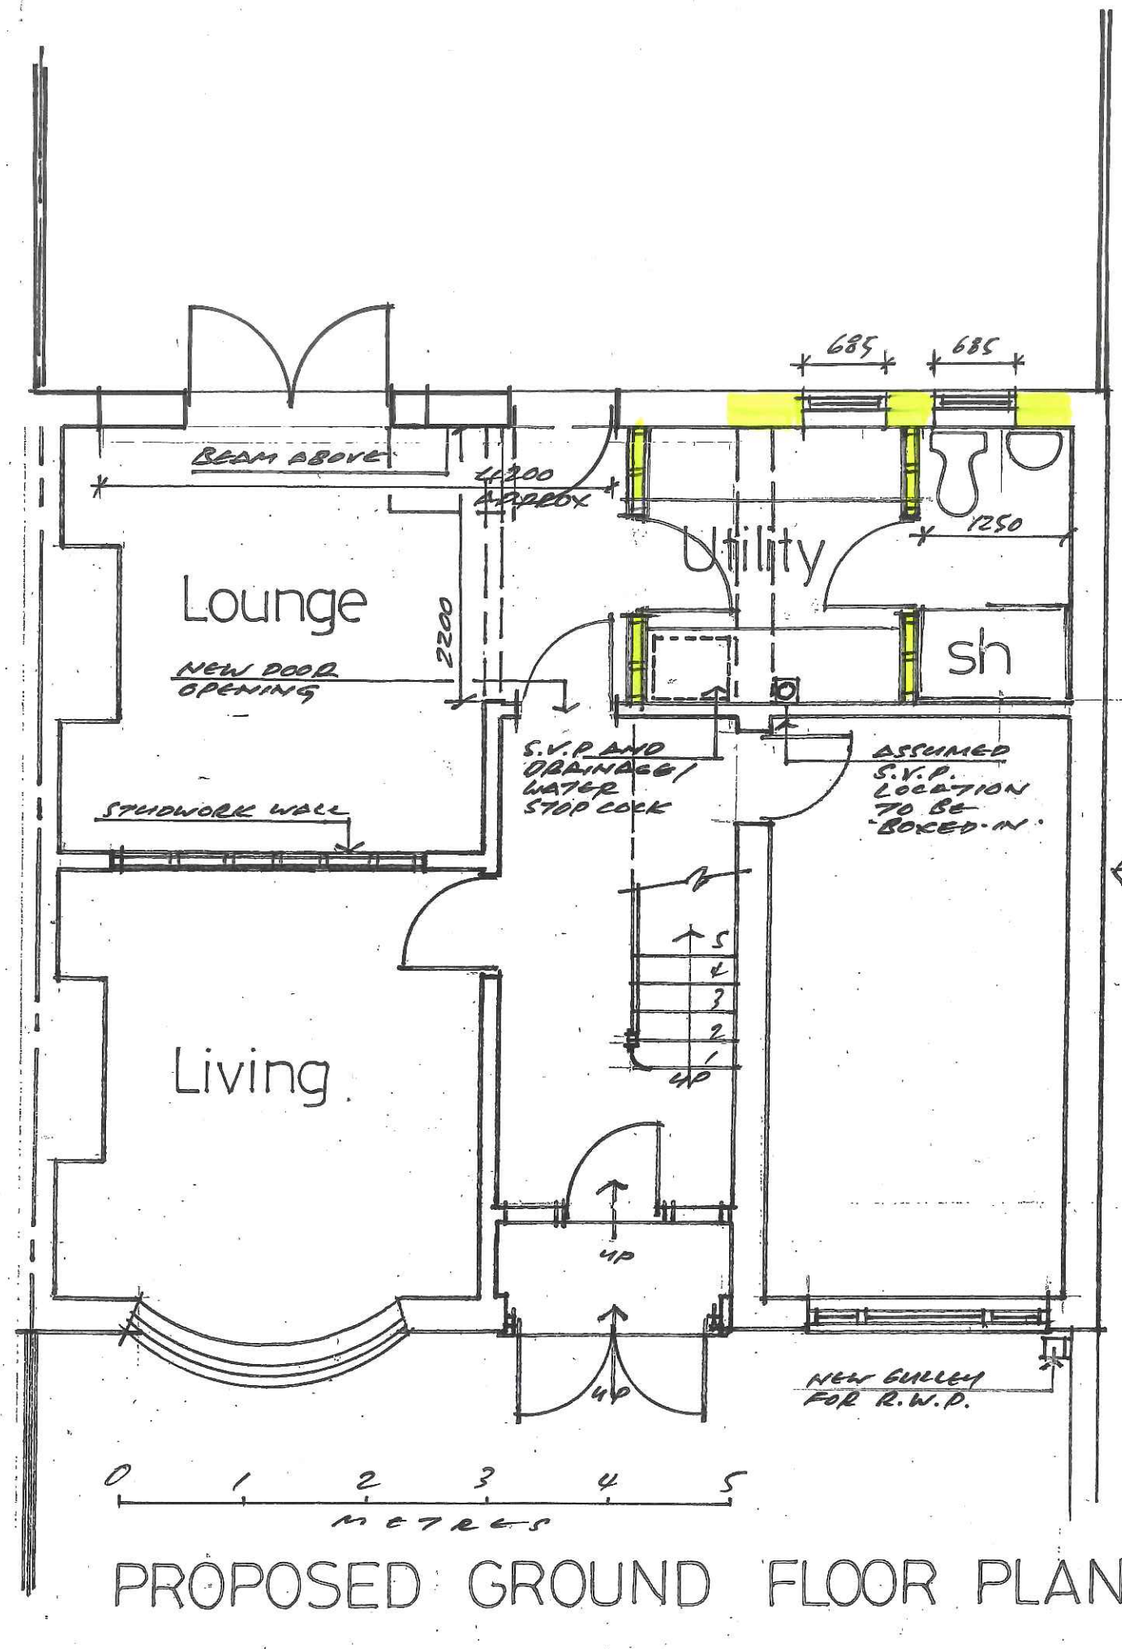


PROPOSED GROUND FLOOR PLAN

Notes

Planning Application Drawing

Issue	FEB 2023 7/3/23
Client	✓
Structural Engineer	
Project Manager	
Building Contractor	
QS	
Fire Officer	
Planning	✓
Building Control	

Revisions

A	7/3/23	SINGLE STOREY EXTENSION REMOVED

Contract

Extension to side and rear of 104 Dragon Lane, Whiston, L35-2UH.

Drawing Title

PROPOSED GROUND FLOOR PLAN

John J. White Architect
B.A. Dip. Arch. A.R.B
39 Mersey Road Liverpool L17 6AG
Tel/Fax 0151 474 4701 Mob 07711 506988
Email john.white39@blueyonder.co.uk

Scale	Date	Drawing number	revision
1:50 @A3	FEB 2023	3	A