
Dimensions are to be checked on site. Do not scale from drawings. Report discrepancies to the Architect.

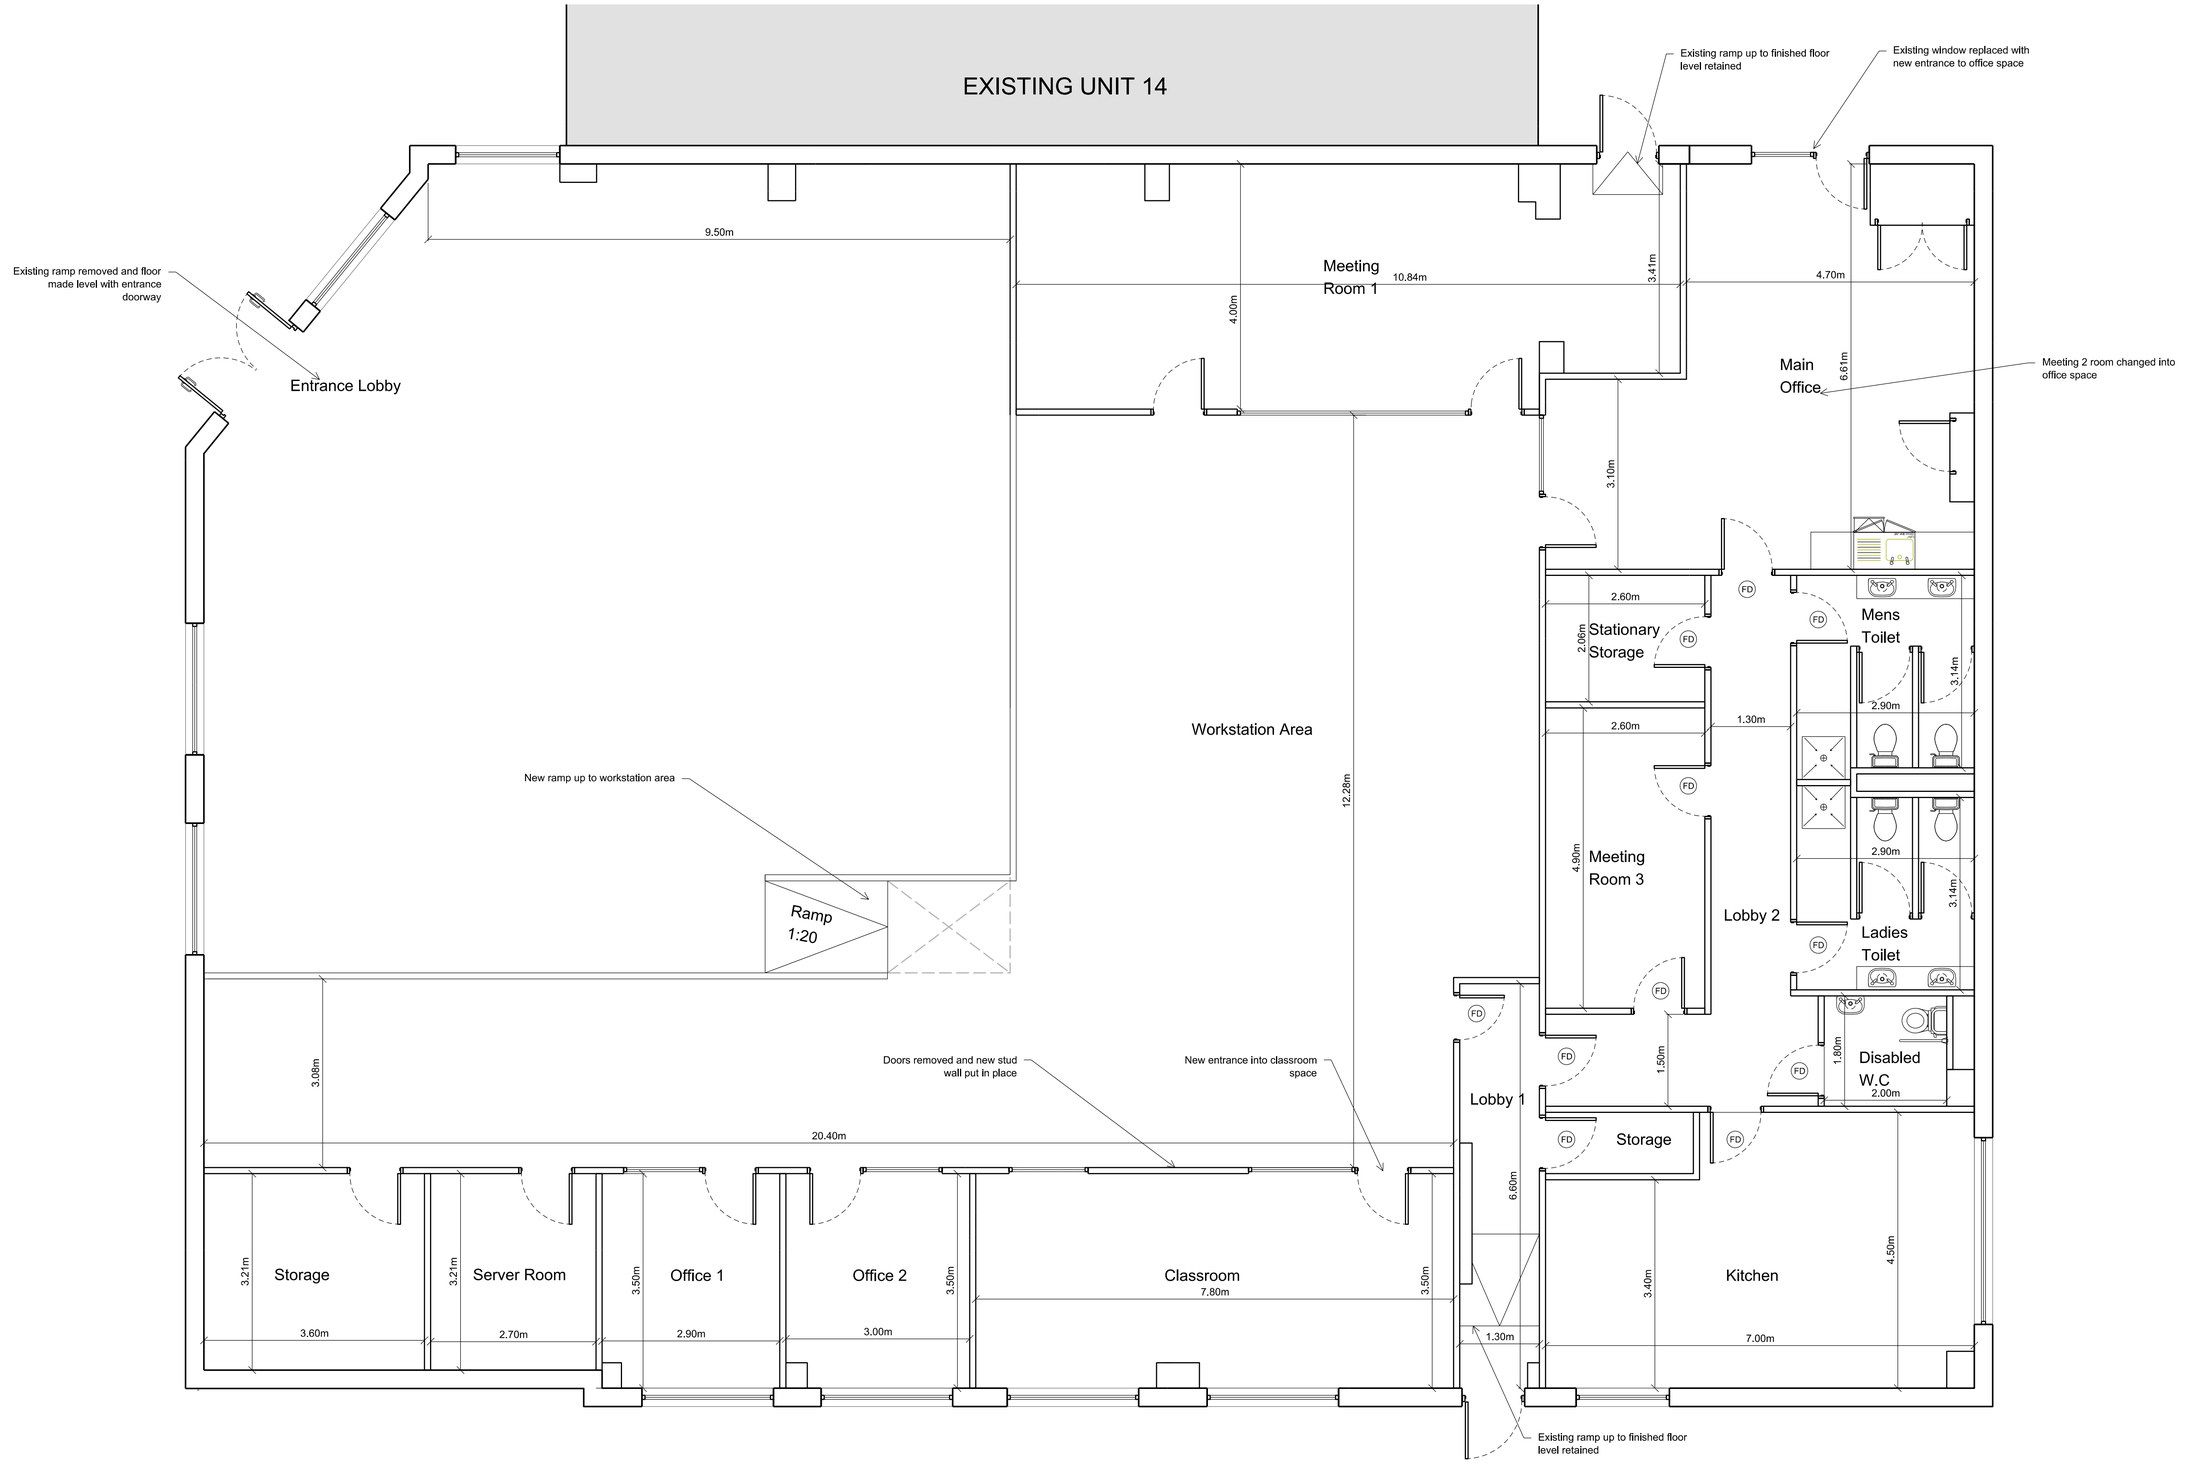


PROJECT
Unit 16 The Croft
Stockbridge Village

TITLE
Proposed Site Plan
...

SIZE A1

STATUS PLANNING

PROJECT No PP21

DRAWING No L02

DRAWN by AB

CHECKED ...

DATE AUG 21

SCALE (u.n.o) 1:50

JOHN McCALL ARCHITECTS LTD
No.1 Arts Village, Henry Street, Liverpool L1 5BS Tel: 0151 707 1818 Fax: 707 1819
Old Coop Building, Church Street, Hayfield, SK22 2JE e-mail: admin@johnmccall.co.uk