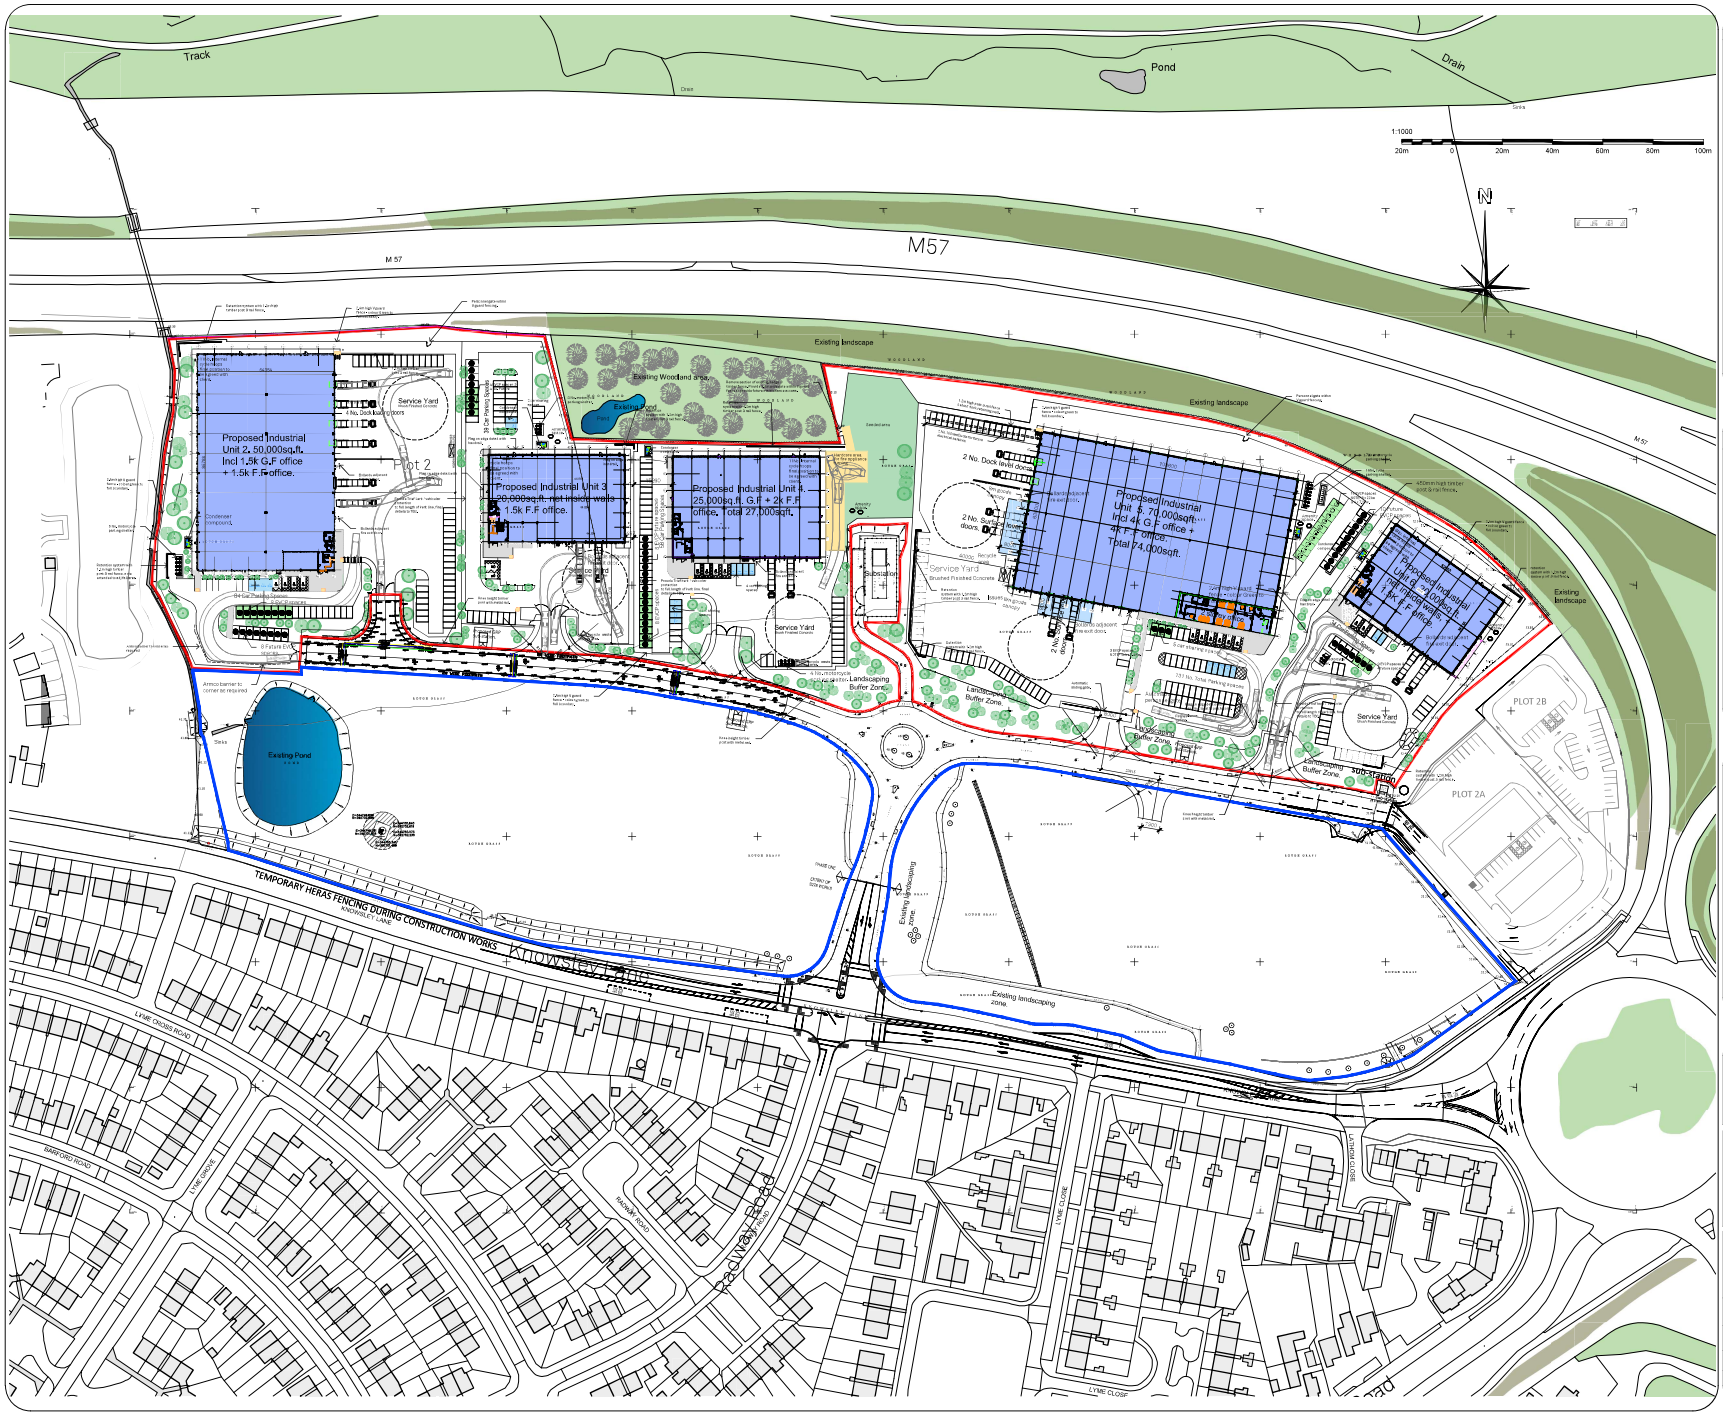


COPYRIGHT RESERVED

Notes

Haunch height

Unit 2 = 12m
Unit 3 = 10m
Unit 4 = 10m
Unit 5 = 12m
Unit 6 = 10m

Revisions

Rev	Date	Description
Rev A	12.6.23	Updated with Knowsley Council Pre-app comments, external cycle shelters removed & internal parking proposed.
Rev B	15.6.23	Planning blue line revised.
Rev C	16.6.23	Car parking spaces updated to each unit.
Rev D	26.6.23	Kerb line amended to unit 2 and retaining wall added to unit 5 service yard.
Rev E	17.8.23	Unit 5 - Spare ducts across service yard added and E.V charging points noted as 22kW.
Rev F	22.8.23	Additional section of footpath and pedestrian gate added to unit 5 site entrance & goods canopies revised to 5m projection. Proposed fencing note updated to match.
Rev G	18.9.23	Annotation areas updated & goods canopies revised to 5m to unit 5.
Rev H	20.9.23	Pedestrian footpath & gate revised to suit clients comments. Existing earth mound omitted.
Rev J	21.9.23	E.V spaces & notes updated.
Rev K	2.10.23	Unit 5 cycle parking revised to external shelter.
Rev L	5.10.23	Radius entrances updated.
Rev M	13.10.23	Unit 1 revised to spec unit, additional footpaths added to units 5 & 6 following highways comments.
Rev N	18.10.23	Unit 5 E.V charging spaces updated to 13 spaces.
Rev P	20.10.23	3 No. EV spaces to unit 5 revised to car park from service yard to suit clients comments.
Rev Q	1.11.23	Unit 4 revised floor plan and car parking area omitted.
Rev R	2.11.23	Unit 5 Section of car parking omitted to service yard to suit clients comments.
Rev S	9.11.23	Y-guard boundary fence position revised following discussions with Knowsley Council. Gate to existing woodland increased to 3.0m & additional gate added adjacent unit 2.
Rev T	9.01.23	Scale bar added following planning comments

BUILDING MANAGEMENT SERVICES LTD

Huddersfield Road
Elland, West Yorkshire
HX5 9BW
TELEPHONE : ELLAND (01422) 371616
FAX No : (01422) 376717
email : mail@bmselland.com

Building Management Services

Client

Project

Proposed mixed use site,
Knowsley Lane.
Knowsley.

Sheet

Proposed site plan

Drawn	Date
DCH	31.8.23

Scale: 1:1000 @ A1.

Status: Planning

Drawing No.: M3167-100

Revision: Rev T