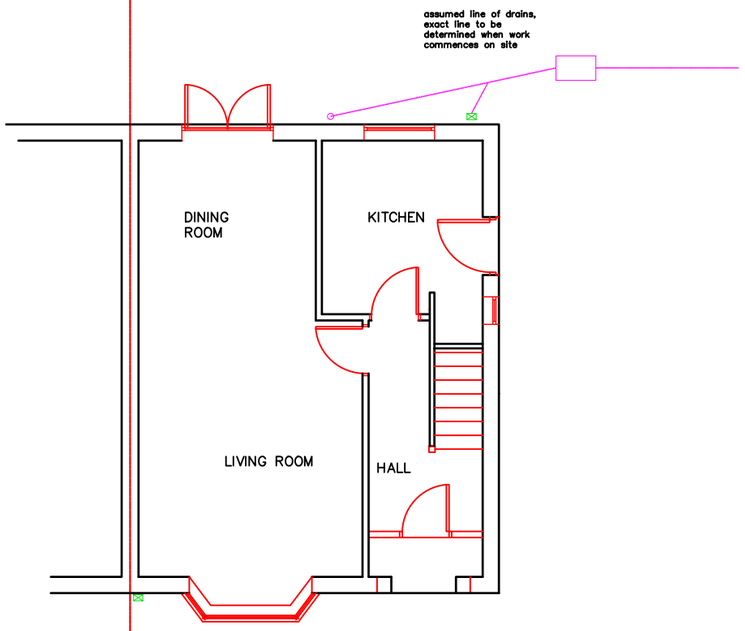


EXISTING GROUND FLOOR LAYOUT

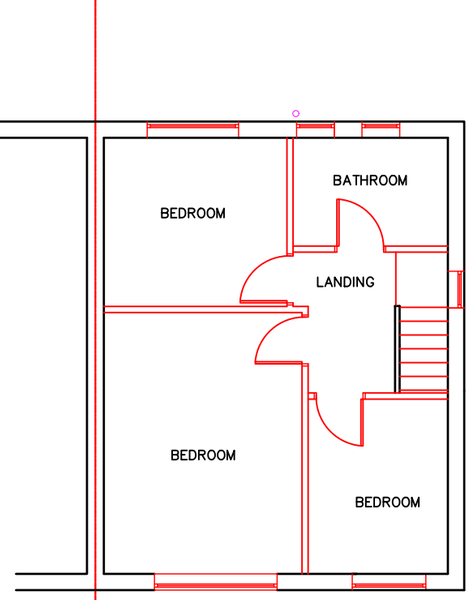


EXISTING FIRST FLOOR LAYOUT

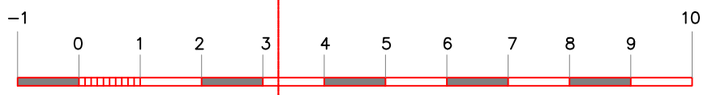


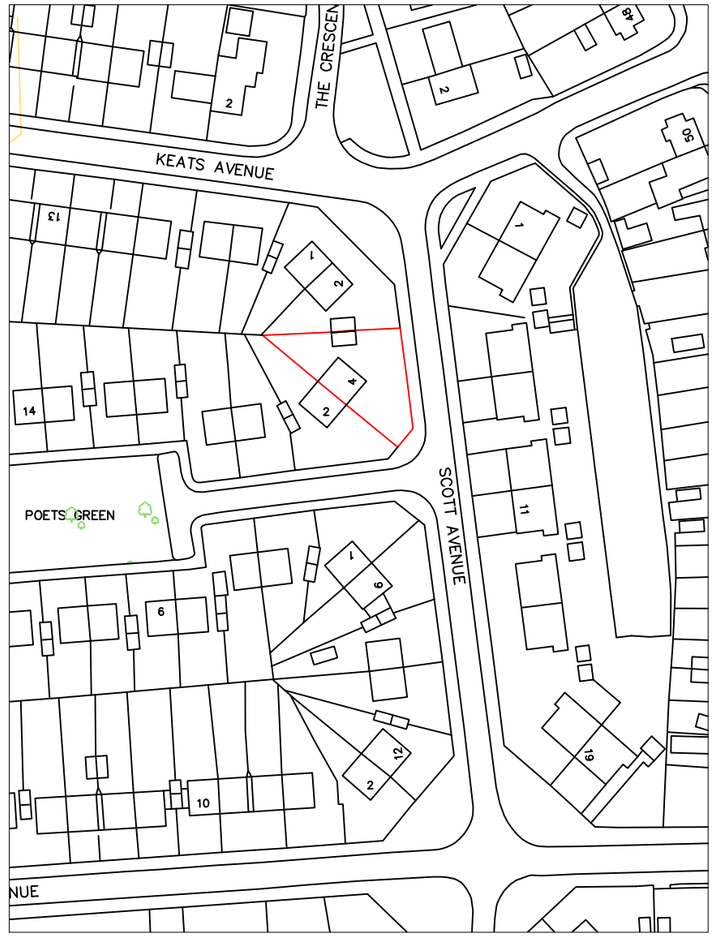


NORTH

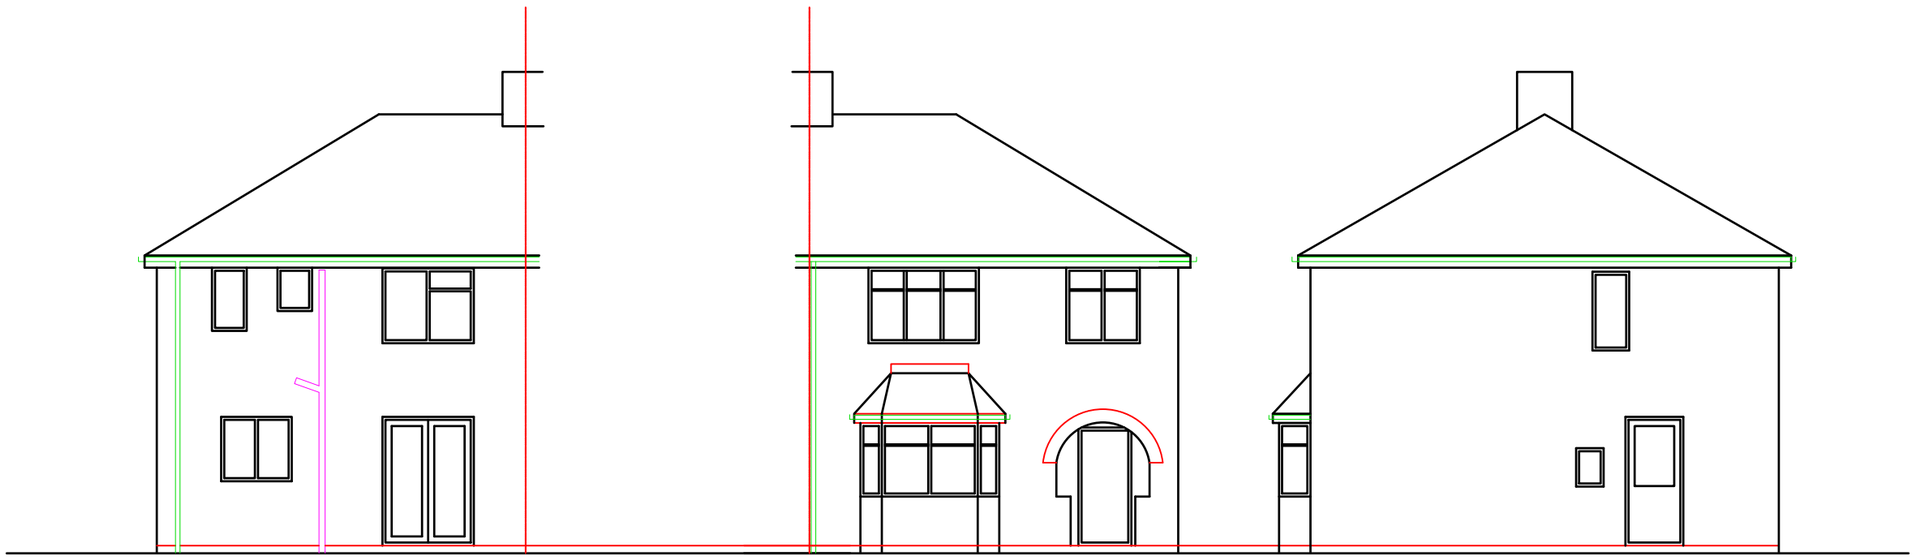

EXISTING REAR ELEVATION

EXISTING FRONT ELEVATION

EXISTING SIDE ELEVATION

| Revision | Description | Date |
|---|---|---|

**PROJECT**

PROPOSED NEW 2 STOREY SIDE EXTENSION
@ 4 SCOTT AVENUE, WHISTON

**DATE: AUGUST 2021**

**PLAN NO. 01/08/04**

SCALE: 1:100 & 1:1250 @ A3