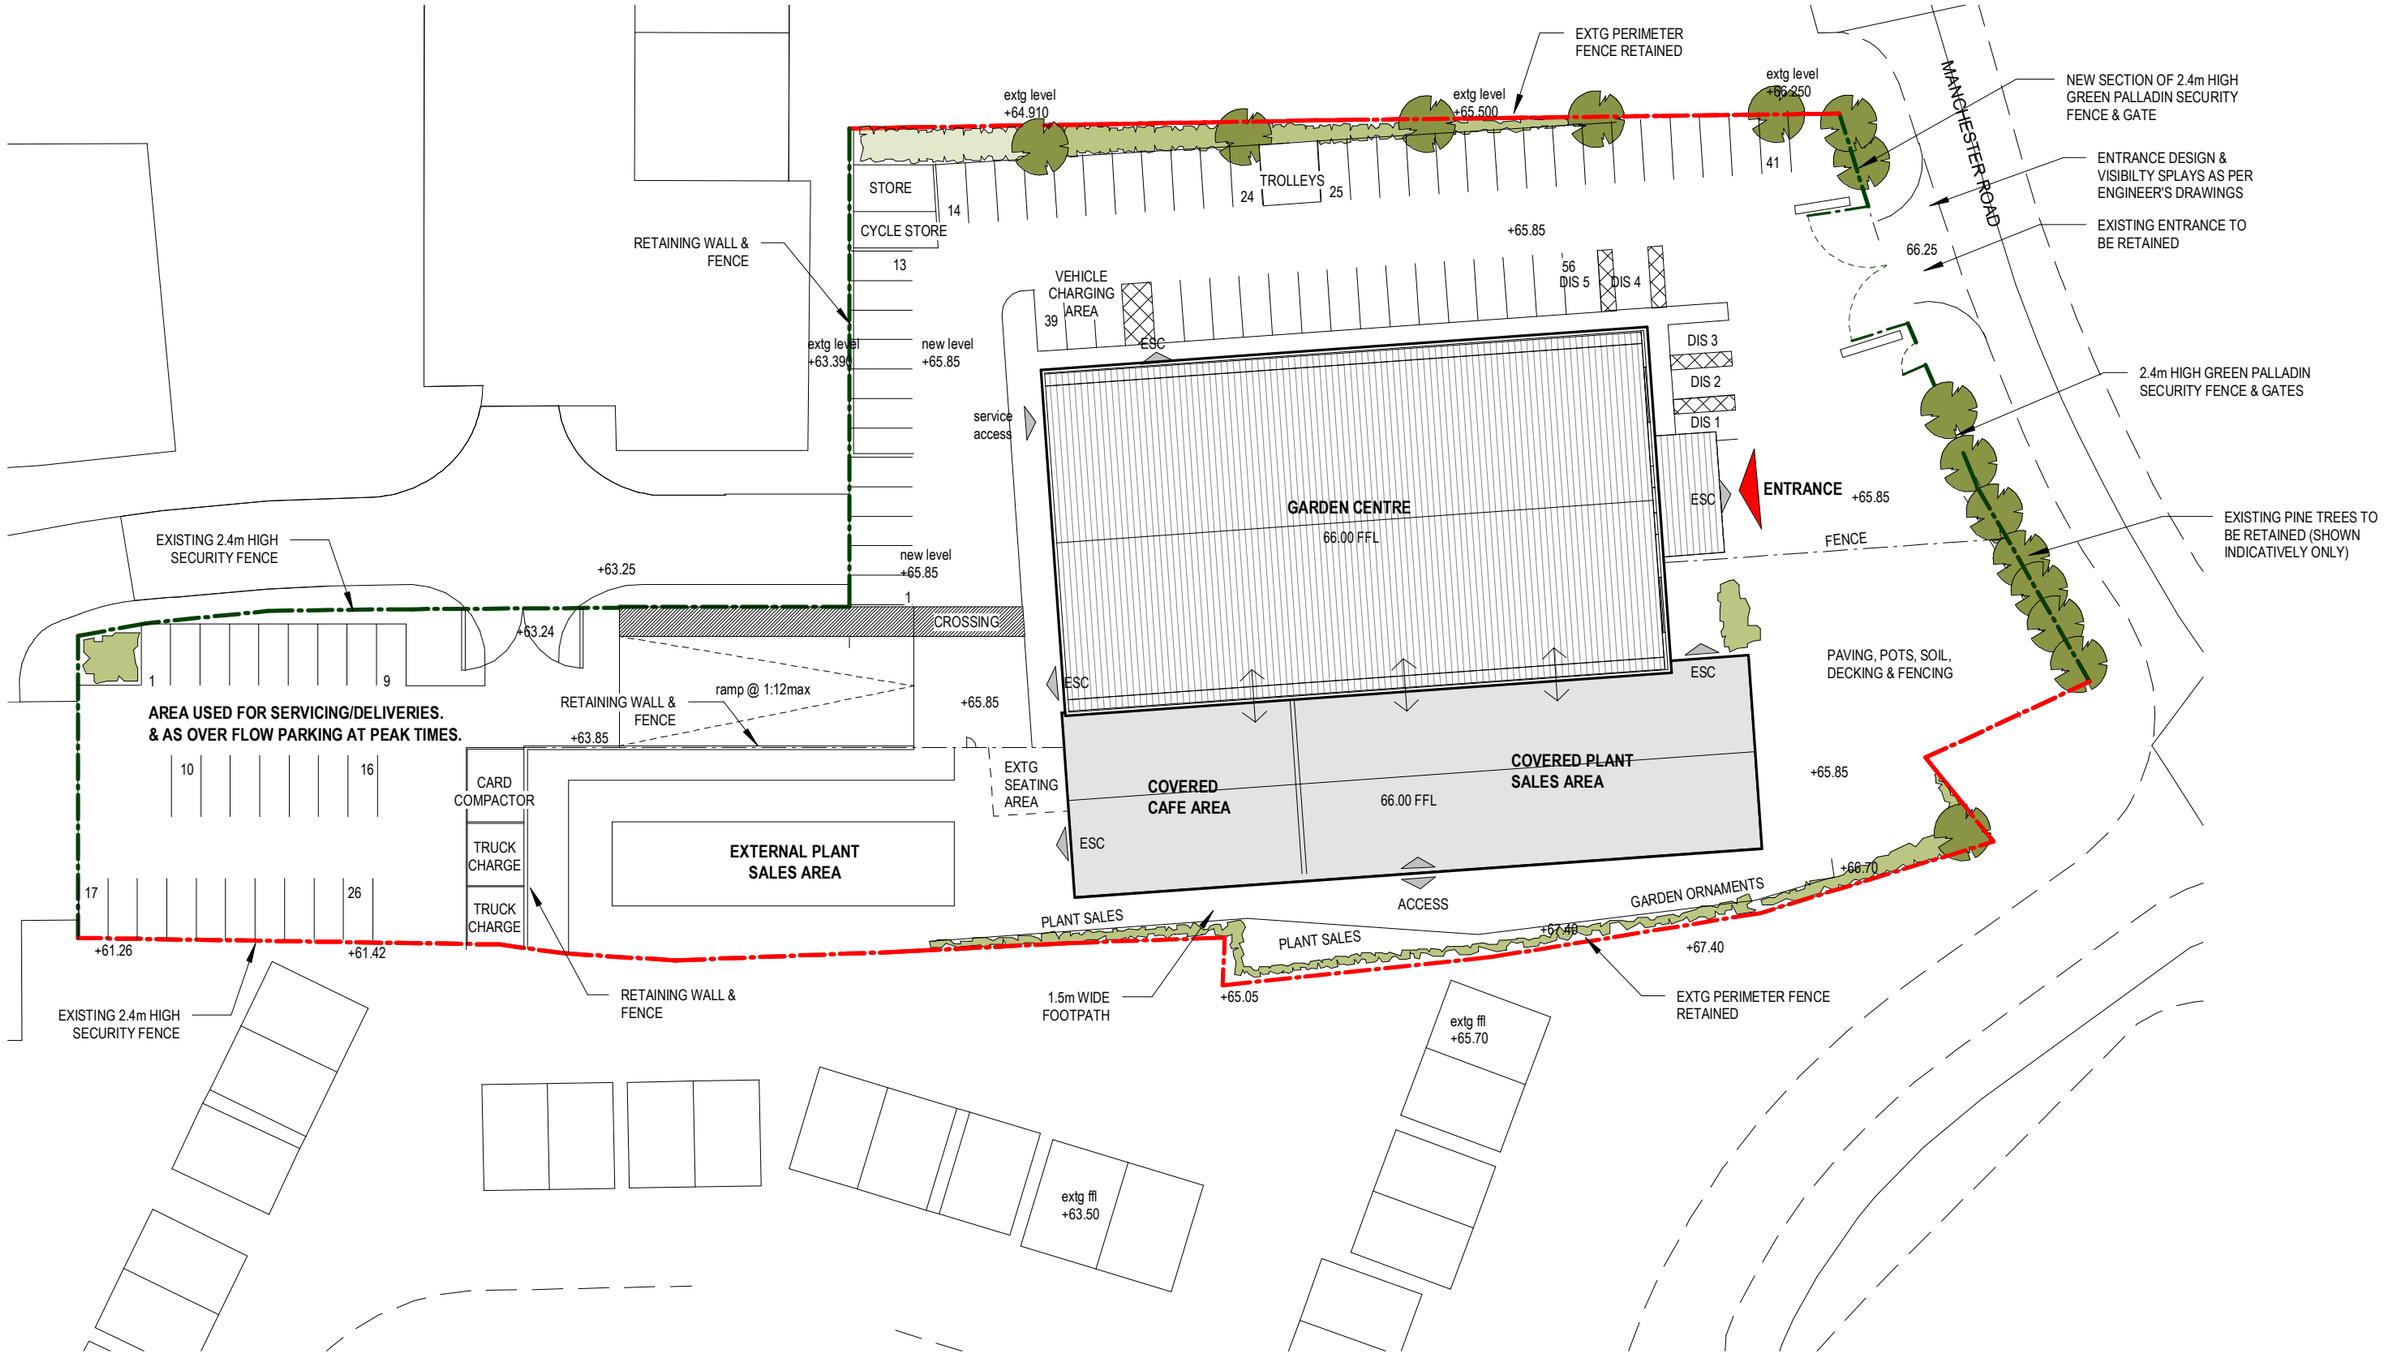


Life Architecture Ltd

ARCHITECTURE LTD

16 Column Road, West Kirby, Wirral CH48 8AX
T: 0151 625 6635
M: 07885 518 154
E: andrew@lifearchitecture.co.uk

Client:
Whitaker's Garden Centre

Job Title:
Proposed new Garden Centre, Manchester Road, Prescott

Drawing Title:
Site Plan as Existing

Date:	Scale:	Rev:	Dwg No:
Sept 2023	**1 : 500**		**PL01**