



SECTION A-A

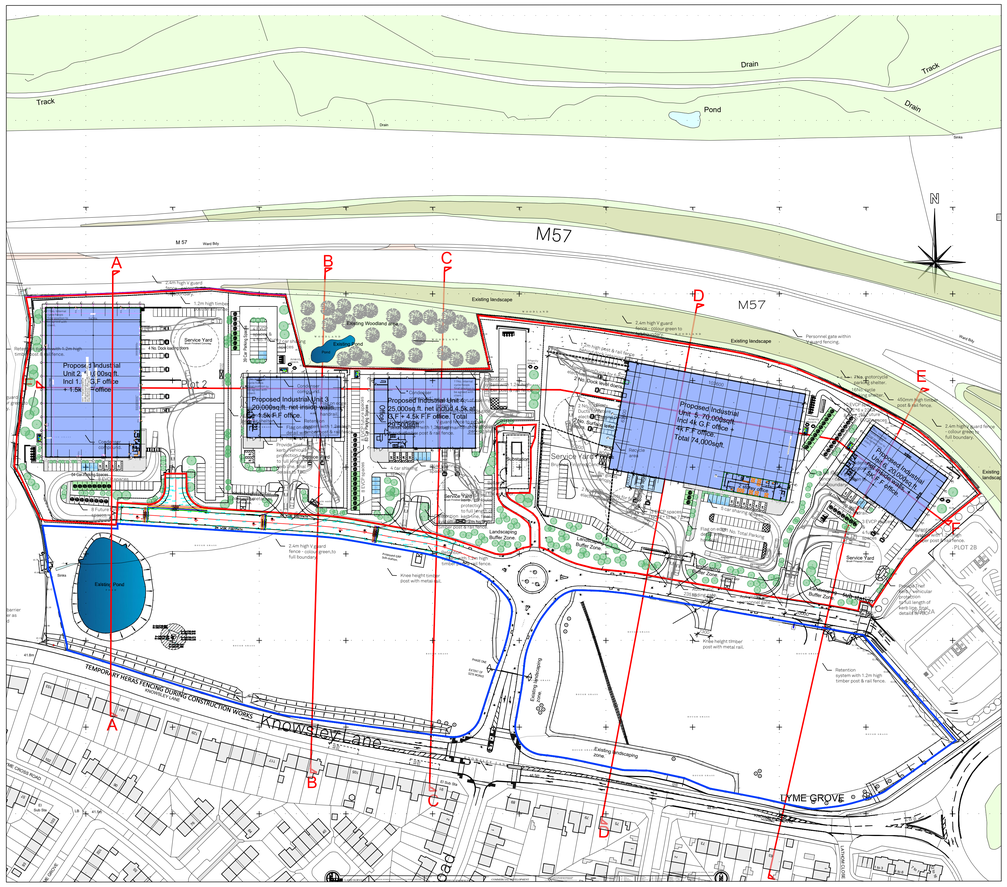

SITE PLAN - SECTION LOCATIONS

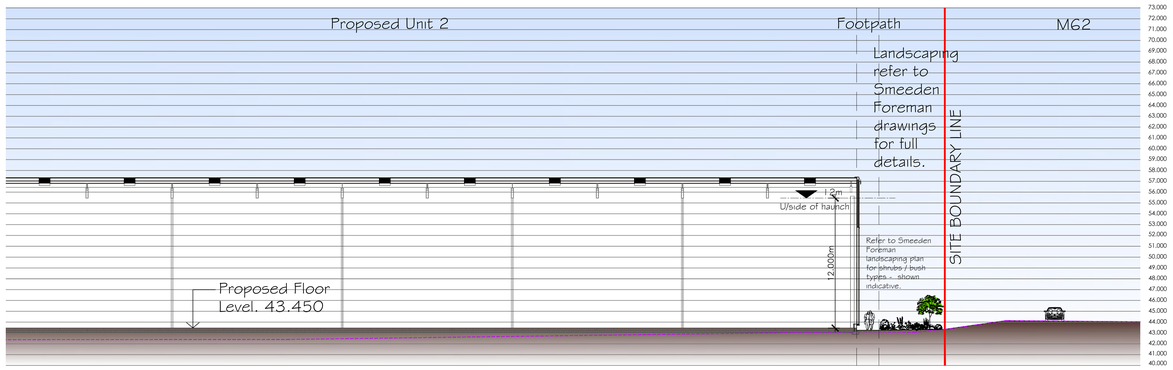

SECTION A-A Continued.

Landscaping shown indicative, Refer to Smeeden Foreman drawings for full details.

COPYRIGHT RESERVED

Notes

All landscaping shown indicatively

----- Existing Ground line.

Revisions

Rev	Date	Description
Rev A	16.6.23	Updated with latest site plan.
Rev B	20.10.23	Updated with Knowsley Council comments.

BUILDING MANAGEMENT SERVICES LTD

Huddersfield Road
Elland, West Yorkshire
HX5 9BW
TELEPHONE : ELLAND (01422) 371616
FAX No : (01422) 376717
email : mail@bmselland.com

Building Management Services

Client

C D P Limited

Project

Proposed Industrial Development
Knowsley Lane,
Knowsley.

Sheet

Proposed Site Sections - Sheet 1 of 6

Drawn: DRH	Date: June 23
Scale: 1:200, 1:1250 @ A0	
Status:	
Drawing No.: M3167-104 (Sht 1)	Revision: Rev B