
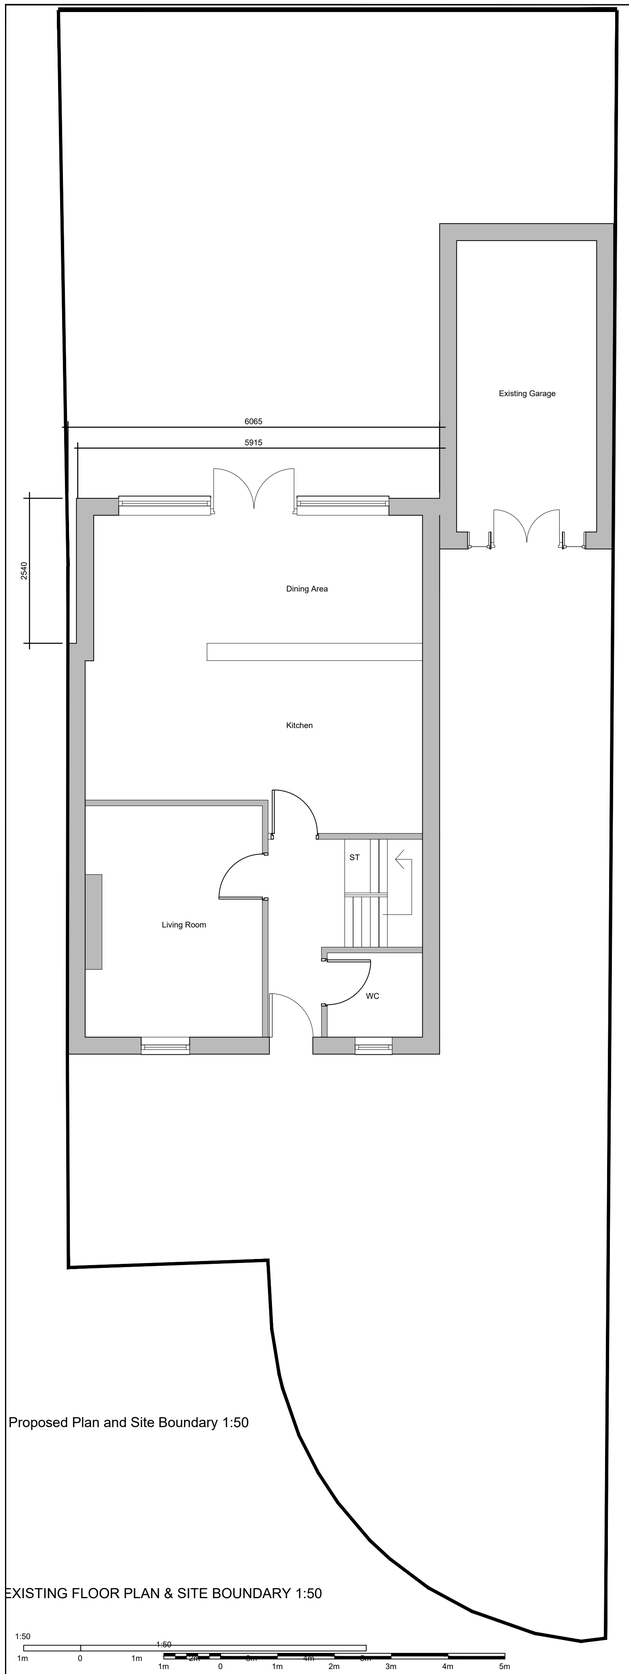


Proposed Plan and Site Boundary 1:50


EXISTING FLOOR PLAN & SITE BOUNDARY 1:50

1:50 1m 0 1m


1:50 1m 0 1m 2m 3m 4m 5m

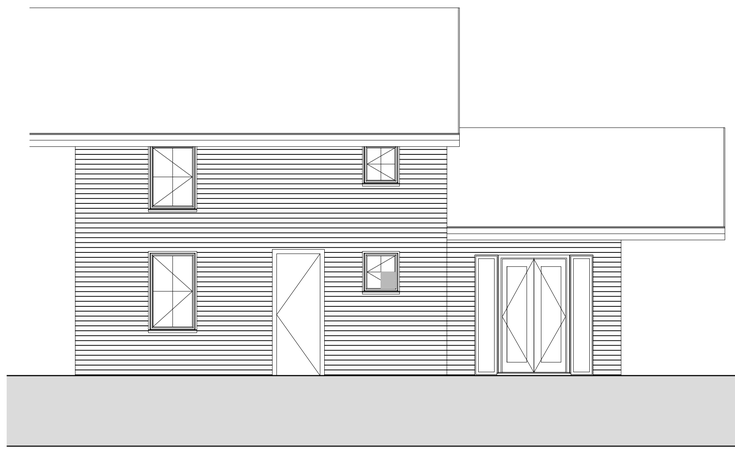


Proposed Front Elevation 1:50

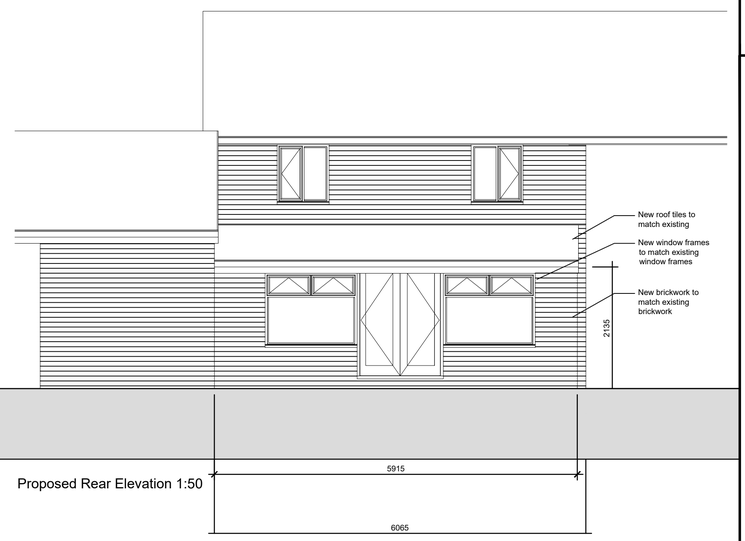

Proposed Rear Elevation 1:50

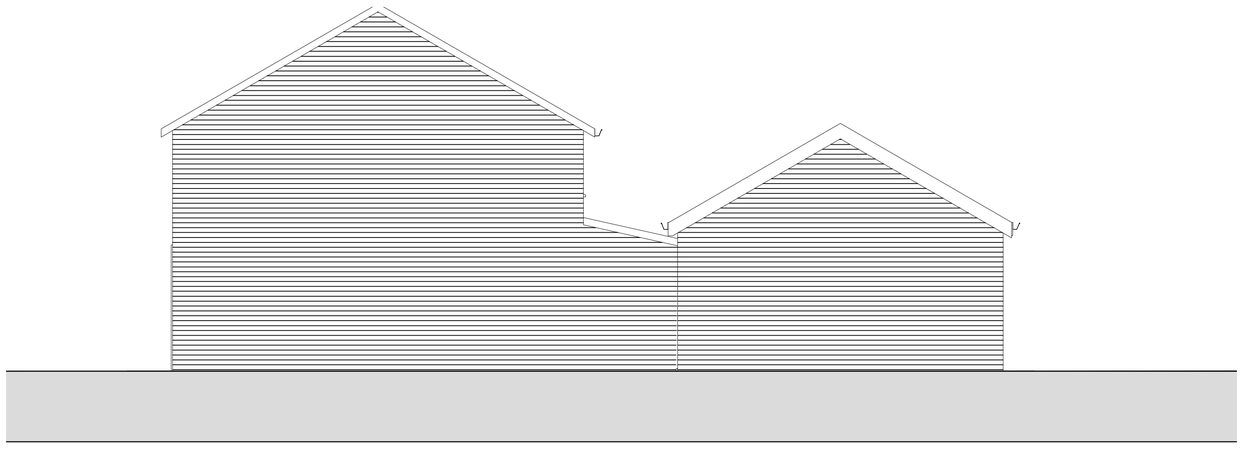

Proposed Side Elevation 1:50

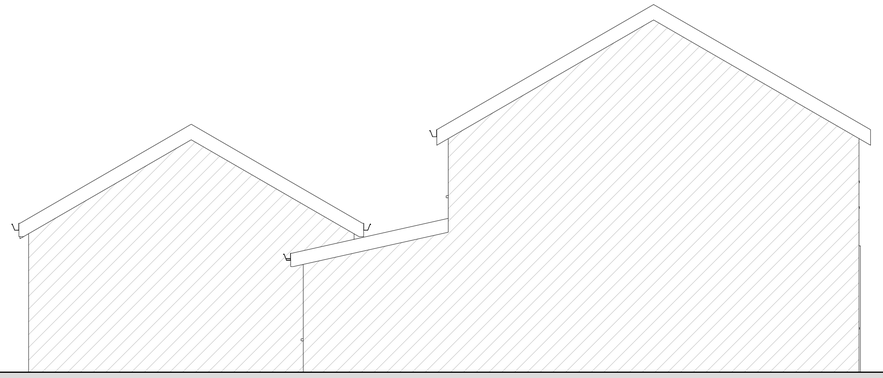

Proposed Side Elevation 1:50

This drawing is copyright of Ricco Design Studio and may not be reproduced in any way without their specific permission.

All dimensions are to be checked on site. Do not scale from this drawing, work to figured dimensions only. Any errors or queries please contact Ricco Design Studio

Notes

1. Drawing for planning purposes only

04	Amended as per council comments	15.07.21	GB
03	Amended as per council comments	13.05.21	GB
02	Amended as per council comments	03.05.21	GB
01	Issued for planning approval	24.03.21	GB

REVISION DETAILS	Date	By

- O Draft
- O Preliminary
- O For Approval
- ◉ Planning
- O Building Regulations
- O Tender
- O Contract
- O Construction
- O As Built

RICCO DESIGN STUDIO
Level One Basecamp
49 Jamaica Street
Liverpool
L8 0AH

CLIENT

Mr Stuart Cargill

PROJECT

Rear Elevation to
12 Horton Close
Kirkby
Liverpool
L33 4JE

DRAWING TITLE

Proposed Floor Plans and Elevations

Drawn By	Scale @ A1:	Date:
GB	1:50	15.07.21

DRAWING NO:	Revision:
RDS-HOR-FPEL-02	04