

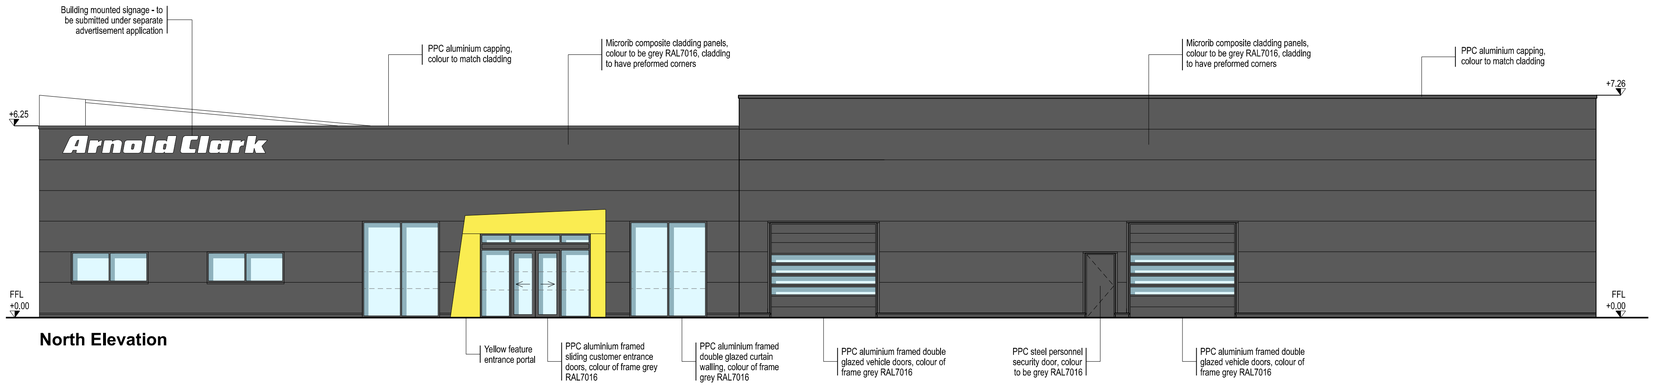



North Elevation

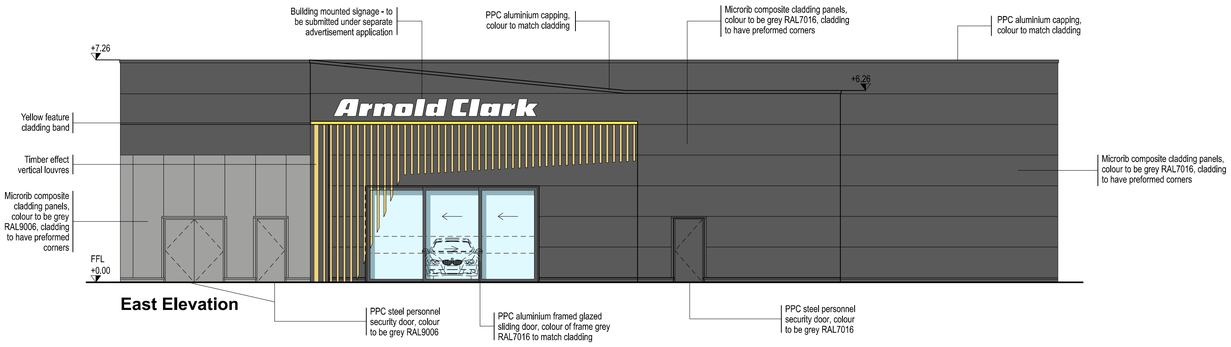


East Elevation

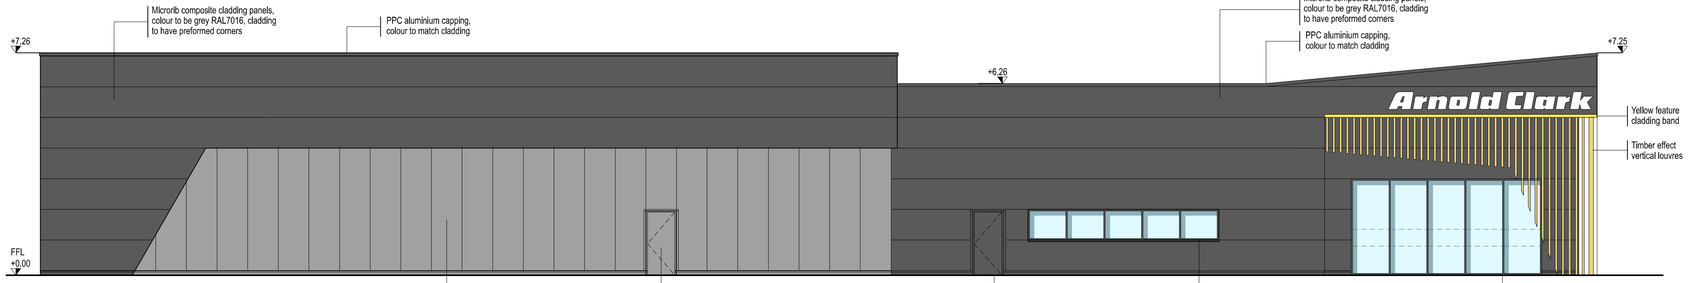

South Elevation

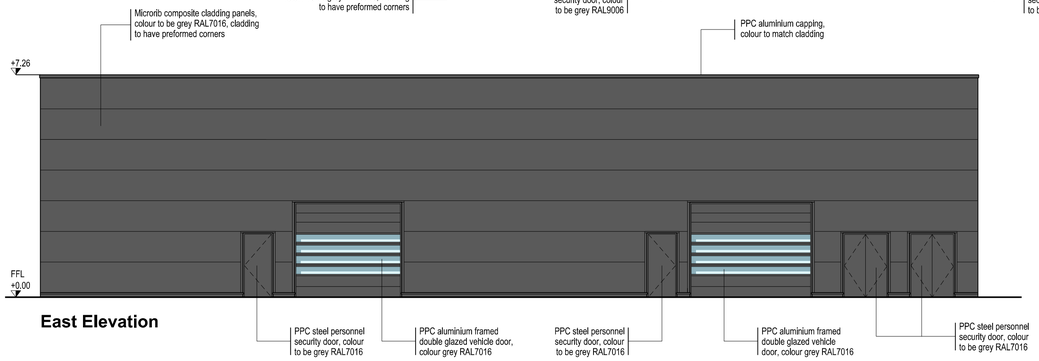

East Elevation

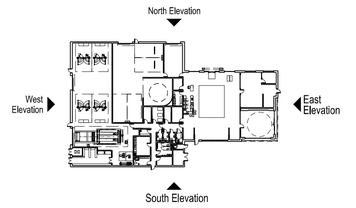

Key Plan, scale 1:750



1:100 0m 1m 2m 3m 4m 5m 10m

No		Prep	Date
P2	Do not scale reference omitted	PM	21/05/25
P1	PLANNING ISSUE 1	LOG	29/04/25

Amendments

All given dimensions are in millimetres
Architect to be notified of discrepancies in figured dimensions
Contractors must check all dimensions from site

This drawing is copyright and is for use on this site only

Project
ACA New Concept
Knowsley Lane Liverpool

Title
Proposed Elevations

Job No. 6171
Drawing No. 301

Amendment:
Scale @A1. 1:100

P1 ***P2***

Status
PLANNING

Auth LOG
Date April 2025

TAYLORDESIGN
architects
www.taylor-design.co.uk
Nordfffe House, Station Road, Wilmslow, Cheshire SK9 1BD
t 01625 528181 e office@taylor-design.co.uk

© Taylor Design 2025