
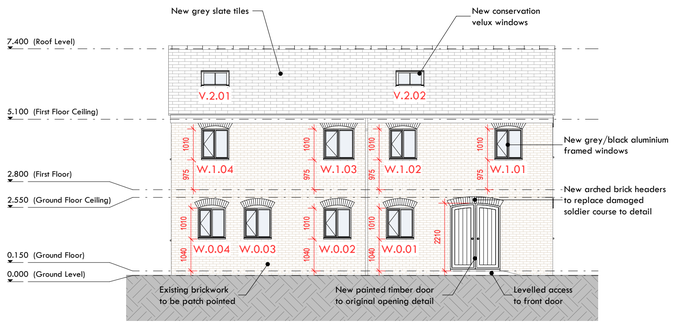



Front Elevation - North

1 : 100

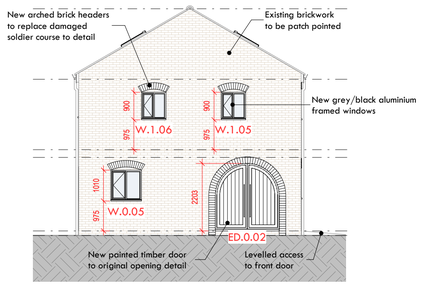


Side Elevation - East

1 : 100

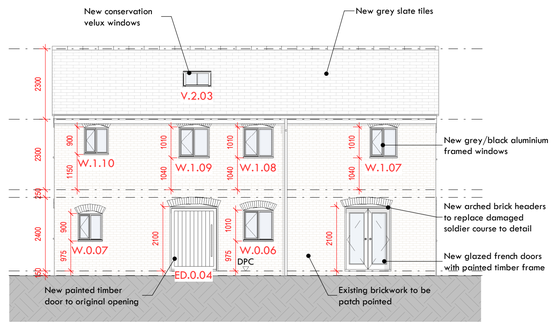

Rear Elevation - South

1 : 100

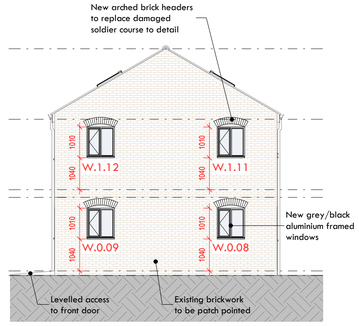

Side Elevation - West

1 : 100

nc architecture

PROJECT
Weston House - Plot 03

SITE ADDRESS
North End Farm
Weston House
Liverpool

POSTCODE
L26 5QB

DRAWING
Unit 3 Proposed Elevations & Sections

PROJECT NO. 18021
DWG NO. P-220
REV NO. A
SCALE As indicated
DRAWN BY MA
CHECKED BY YWL

BUILDING REGULATIONS

REV	DESCRIPTION	INTL	CHK	DATE
A	Window replaced with double door	MA	YWL	15.11.22

WALL TYPES


P1 - Timber party wall (E-WM-17)
3mm skim finish
16mm Board
10mm Dot + Dab
140mm Blockwork
10mm Dot + Dab
16mm Board
3mm skim finish

P2 - Stud partition [FD30 / RW15]
3mm skim finish
12.5mm Gyproc Wallboard fixed using drywall screws @300mm centres, or similar approved
38x89mm timber studs to RML specification with 1no layer of Isover Acoustic Partition Roll, or similar approved
12.5mm Gyproc Wallboard fixed using drywall screws @300mm centres, or similar approved
3mm skim finish

P3 - Stud partition [FD30 / RW15]
3mm skim finish
12.5mm Gyproc Wallboard fixed using drywall screws @300mm centres, or similar approved
38x70mm timber studs to RML specification with 1no layer of Isover Acoustic Partition Roll, or similar approved
12.5mm Gyproc Wallboard fixed using drywall screws @300mm centres, or similar approved
3mm skim finish


FLOOR TYPES

FI1 Ground Bearing Slab [U-value 0.22 W/m².K]
Floor finish
65mm mortar screed
Separation layer
60mm Jablite Jabfloor 70
150mm concrete slab
Visqueen EcoMembrane DPM, or similar approved
105mm Hardcore

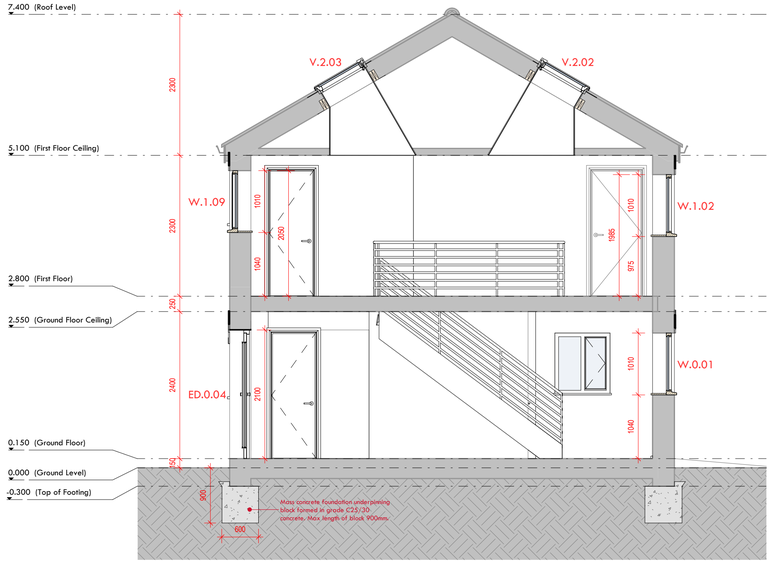

Section 01

1 : 50

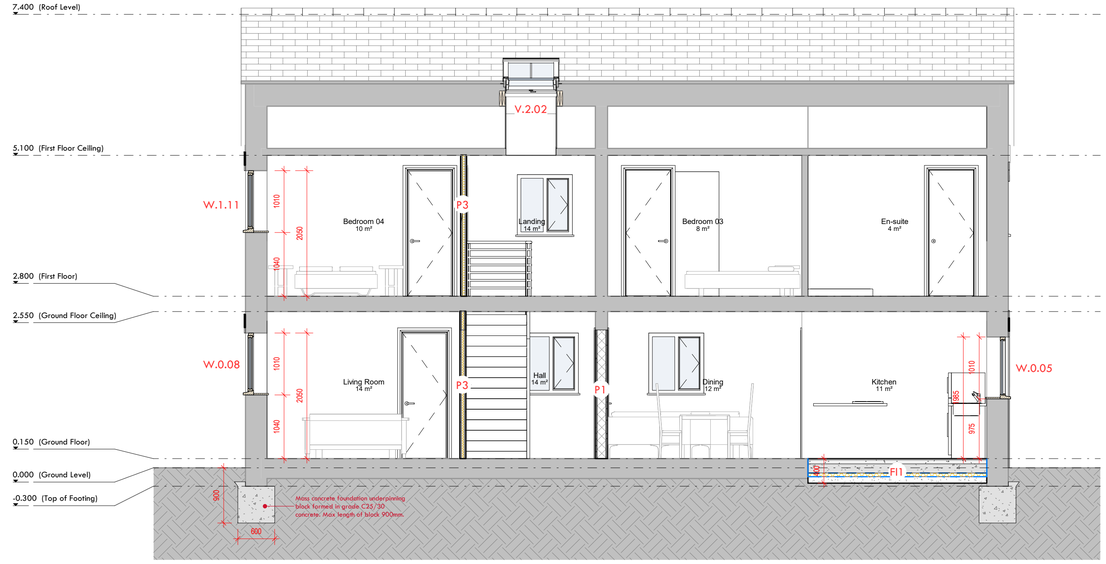

Section 02

1 : 50

0 5 m

0 1 m 5 m

nc architecture
The Island, St. Ann's Parade,
Wilmslow, Cheshire SK9 1HG

T: 01625 536 767
E: info@ncarchitecture.com
W: www.ncarchitecture.com

RIBA Chartered Practice
arb Architects Registration Board

NOTES: All works are to be undertaken in accordance with the Building Regulations, and the current British Standards. All proprietary materials and products are to be used and installed in strict accordance with the manufacturer's recommendations. Figured dimensions to be followed in preference to scaled. All dimensions to be checked on site, in the event of any discrepancy refer to the Architect. This drawings remains the copyright of the Architect and may not be copied in whole or in part without prior written consent.
© Hall Cuthbert Homes Ltd. t/a HC Architecture.