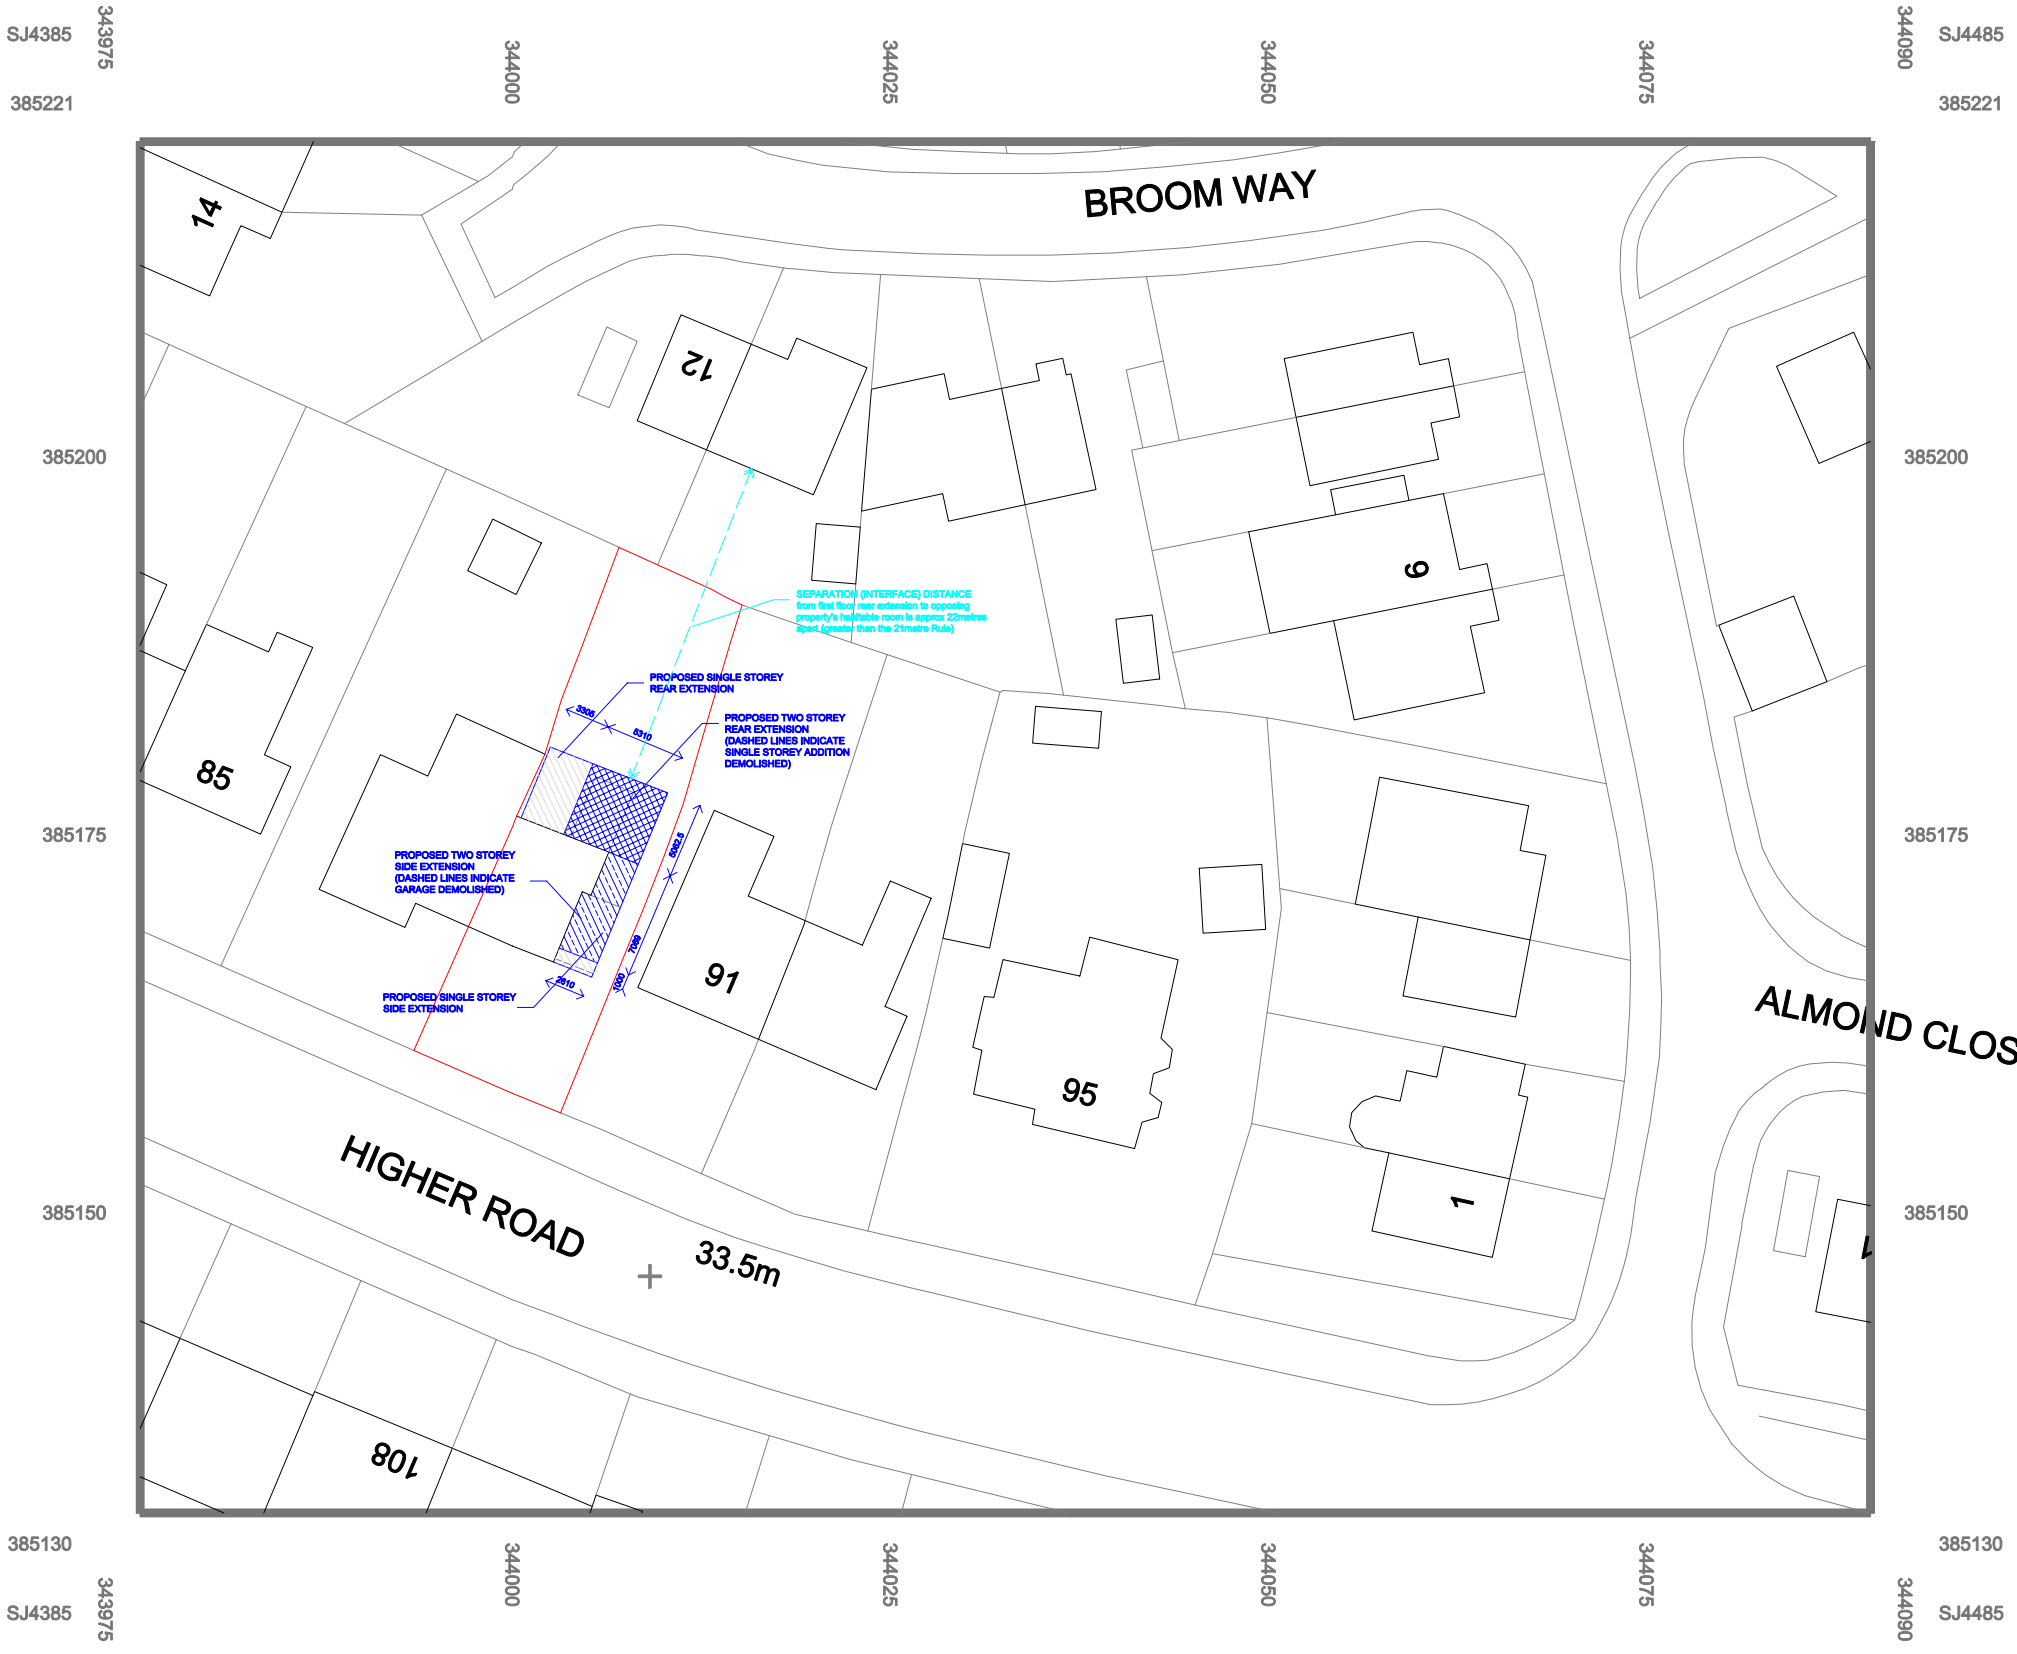



Drawing Title:

SITE PLAN

Site Address:

89 HIGHER ROAD, HALEWOOD, LIVERPOOL
MERSEYSIDE L26 1TB

Scale: 1:500 Drwg No. 89HR/SP02

© Crown copyright 2023 Ordnance Survey 100053143

0 10 20 30 40 50
metres

NORTH