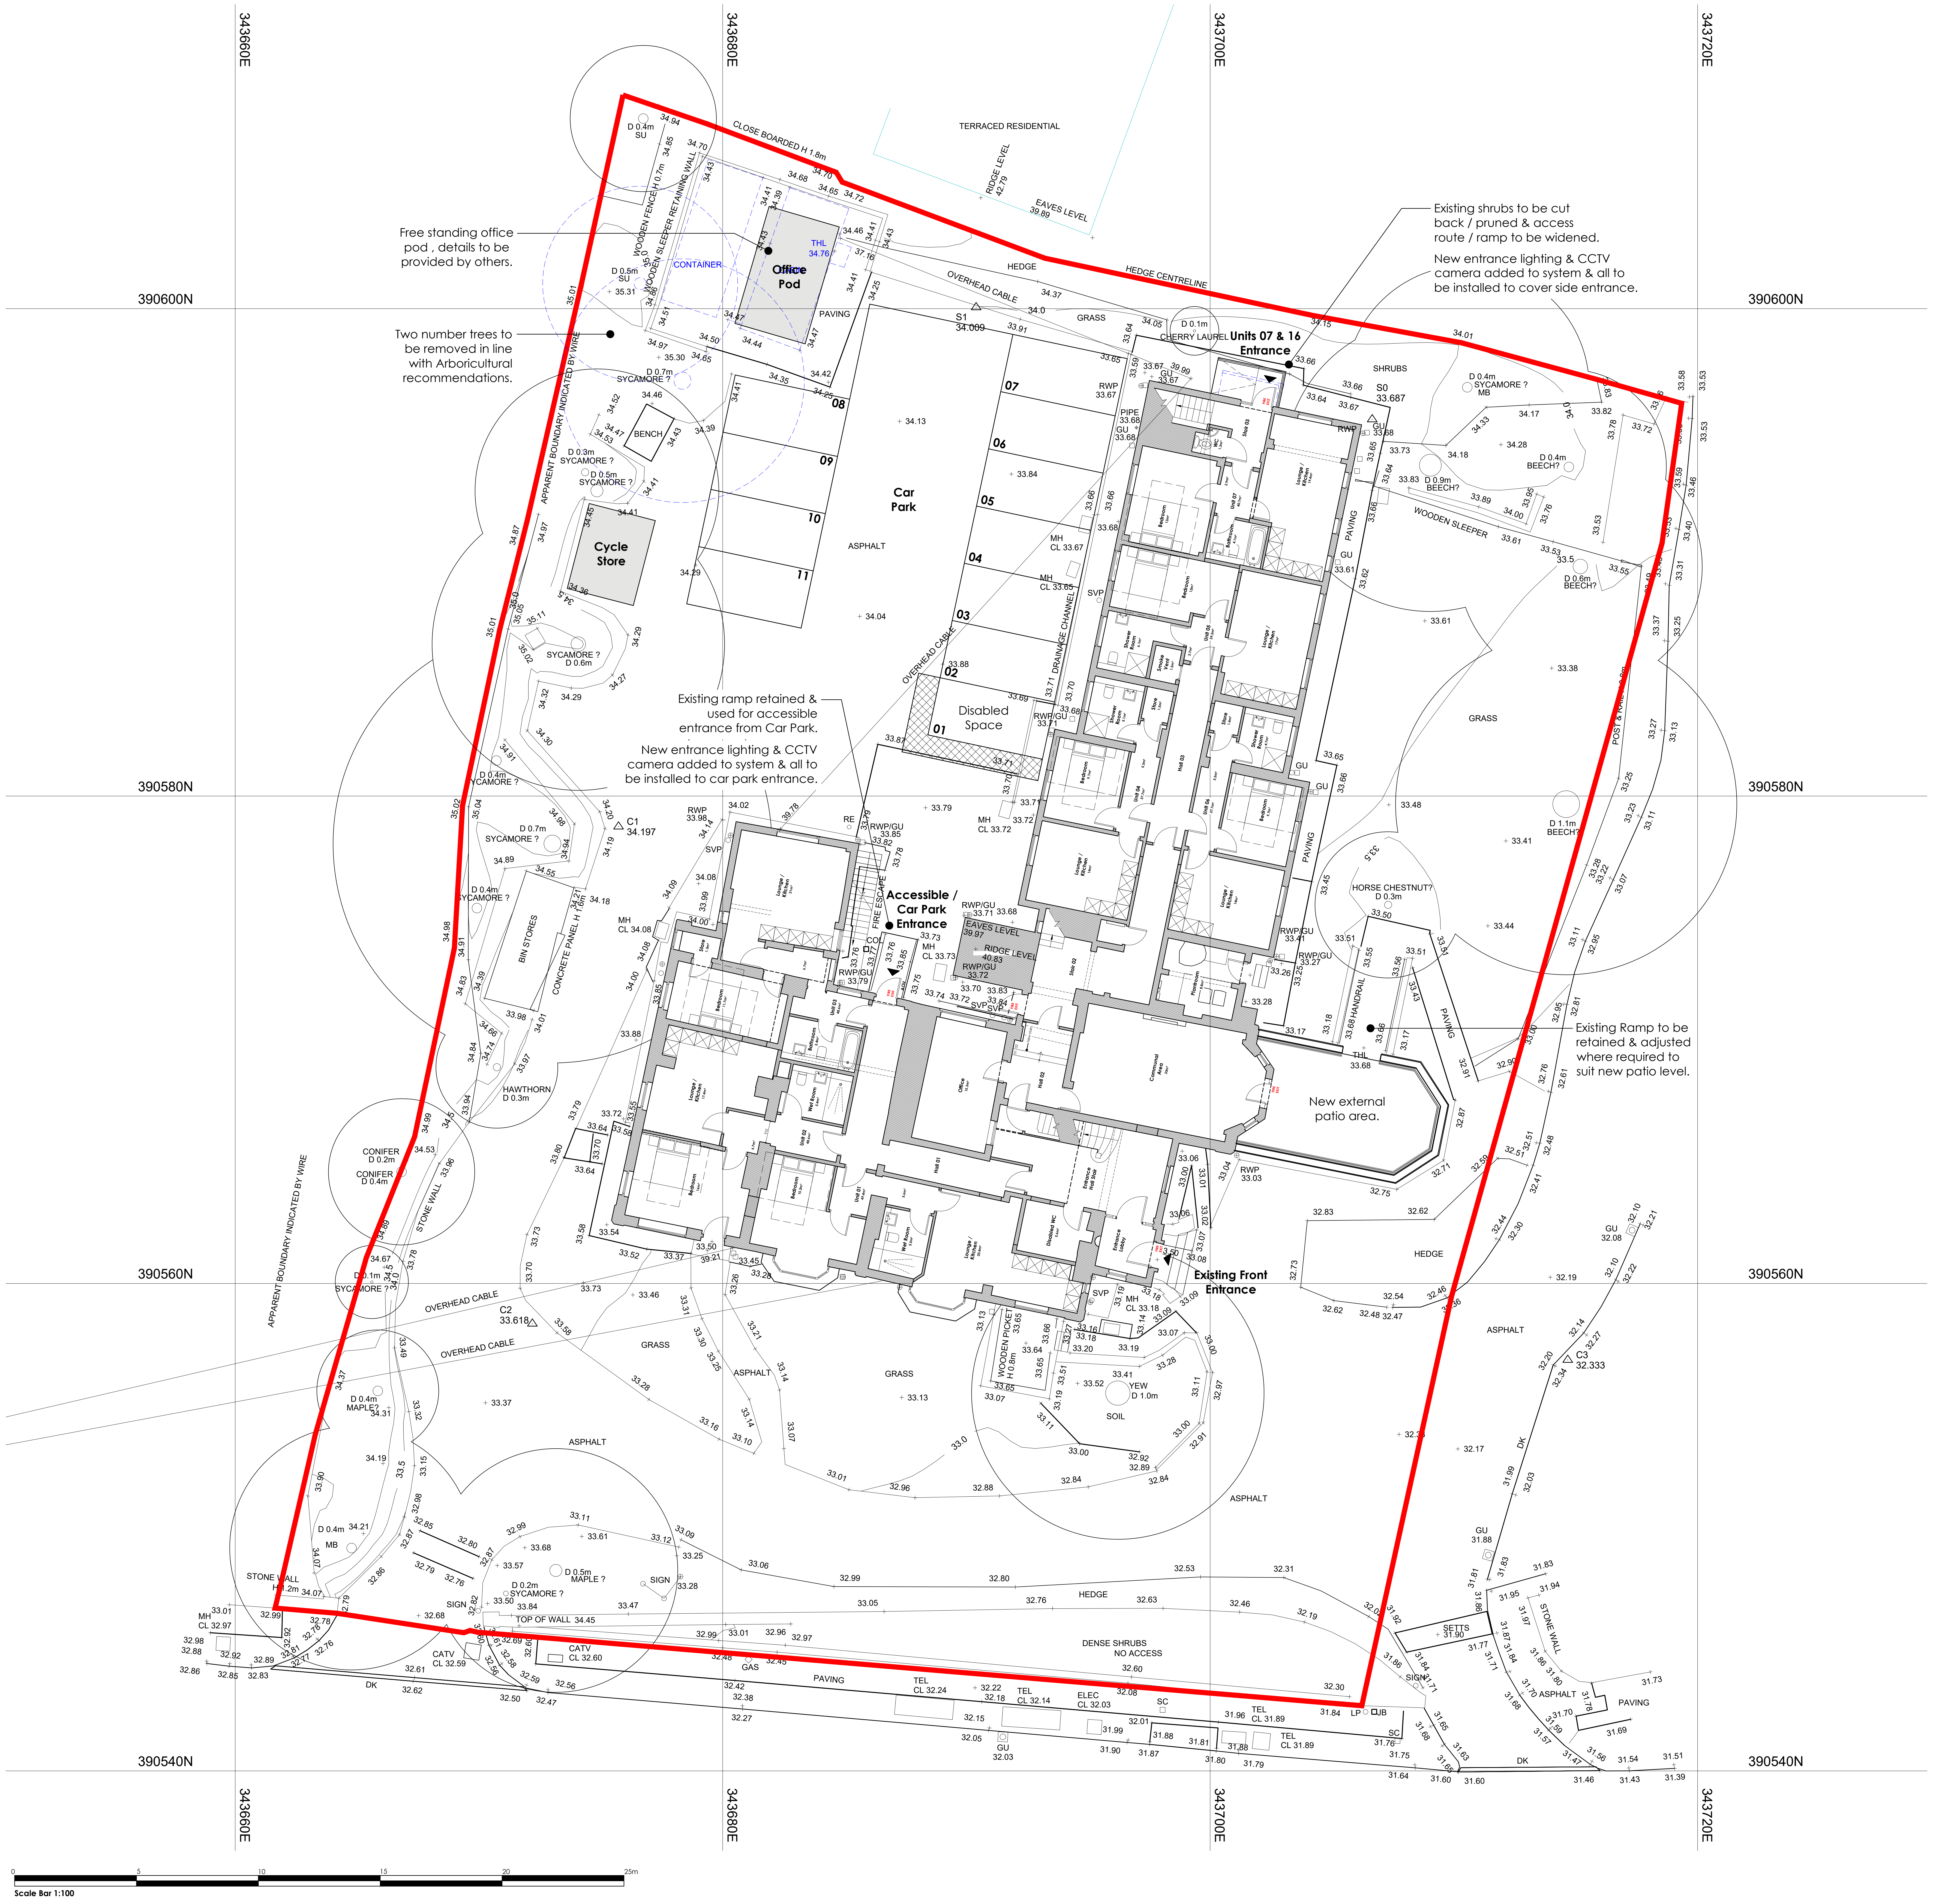

Free standing office pod , details to be provided by others.

Two number trees to be removed in line with Arboricultural recommendations.

Existing shrubs to be cut back / pruned & access route / ramp to be widened.

New entrance lighting & CCTV camera added to system & all to be installed to cover side entrance.

Existing ramp retained & used for accessible entrance from Car Park.

New entrance lighting & CCTV camera added to system & all to be installed to car park entrance.

Existing Ramp to be retained & adjusted where required to suit new patio level.

Copyright of this drawing remains the sole property of Den Architecture Ltd unless otherwise assigned in writing. Do not scale from this drawing, figured dimensions are to be worked in all cases with any discrepancies reported to Den Architecture Ltd prior to commencement of any work. Only the original drawing should be relied on.

Northpoint:

Rev	Date	Amendment	By	Chk
A	05.04.24	Scale bar added.	MR	ST
B	22.05.24	Ground floor plan, additional notes & entrance names added for clarification.	MR	ST

Notes:

Key

▨ Existing Wall

▩ Proposed Wall

- - - Line denotes demolition.

den architecture
8 Wharf Street, Leeds, LS2 7EQ
23 Hanover Square, London, W1S 1JB
T: 0844 844 0070
F: 0844 844 0071
info@den.uk.com
www.den.uk.com

Project:
St. Helena's Residential Care Home, Roby Road, Huyton, Liverpool, L36 4HE

Client:
Jagger, Jones & Muzzlewhite LLP

Title:
Proposed Site Plan

Date:	Scale:	Size:	Drawn:	Checked:
February 2024	1/100	A0	MR	ST

Project No:	Dwg No:	Rev:	Status:
3423	1000	B	Planning

Den Architecture Ltd, 2016. All rights reserved.