


PROPOSED GROUND FLOOR PLAN

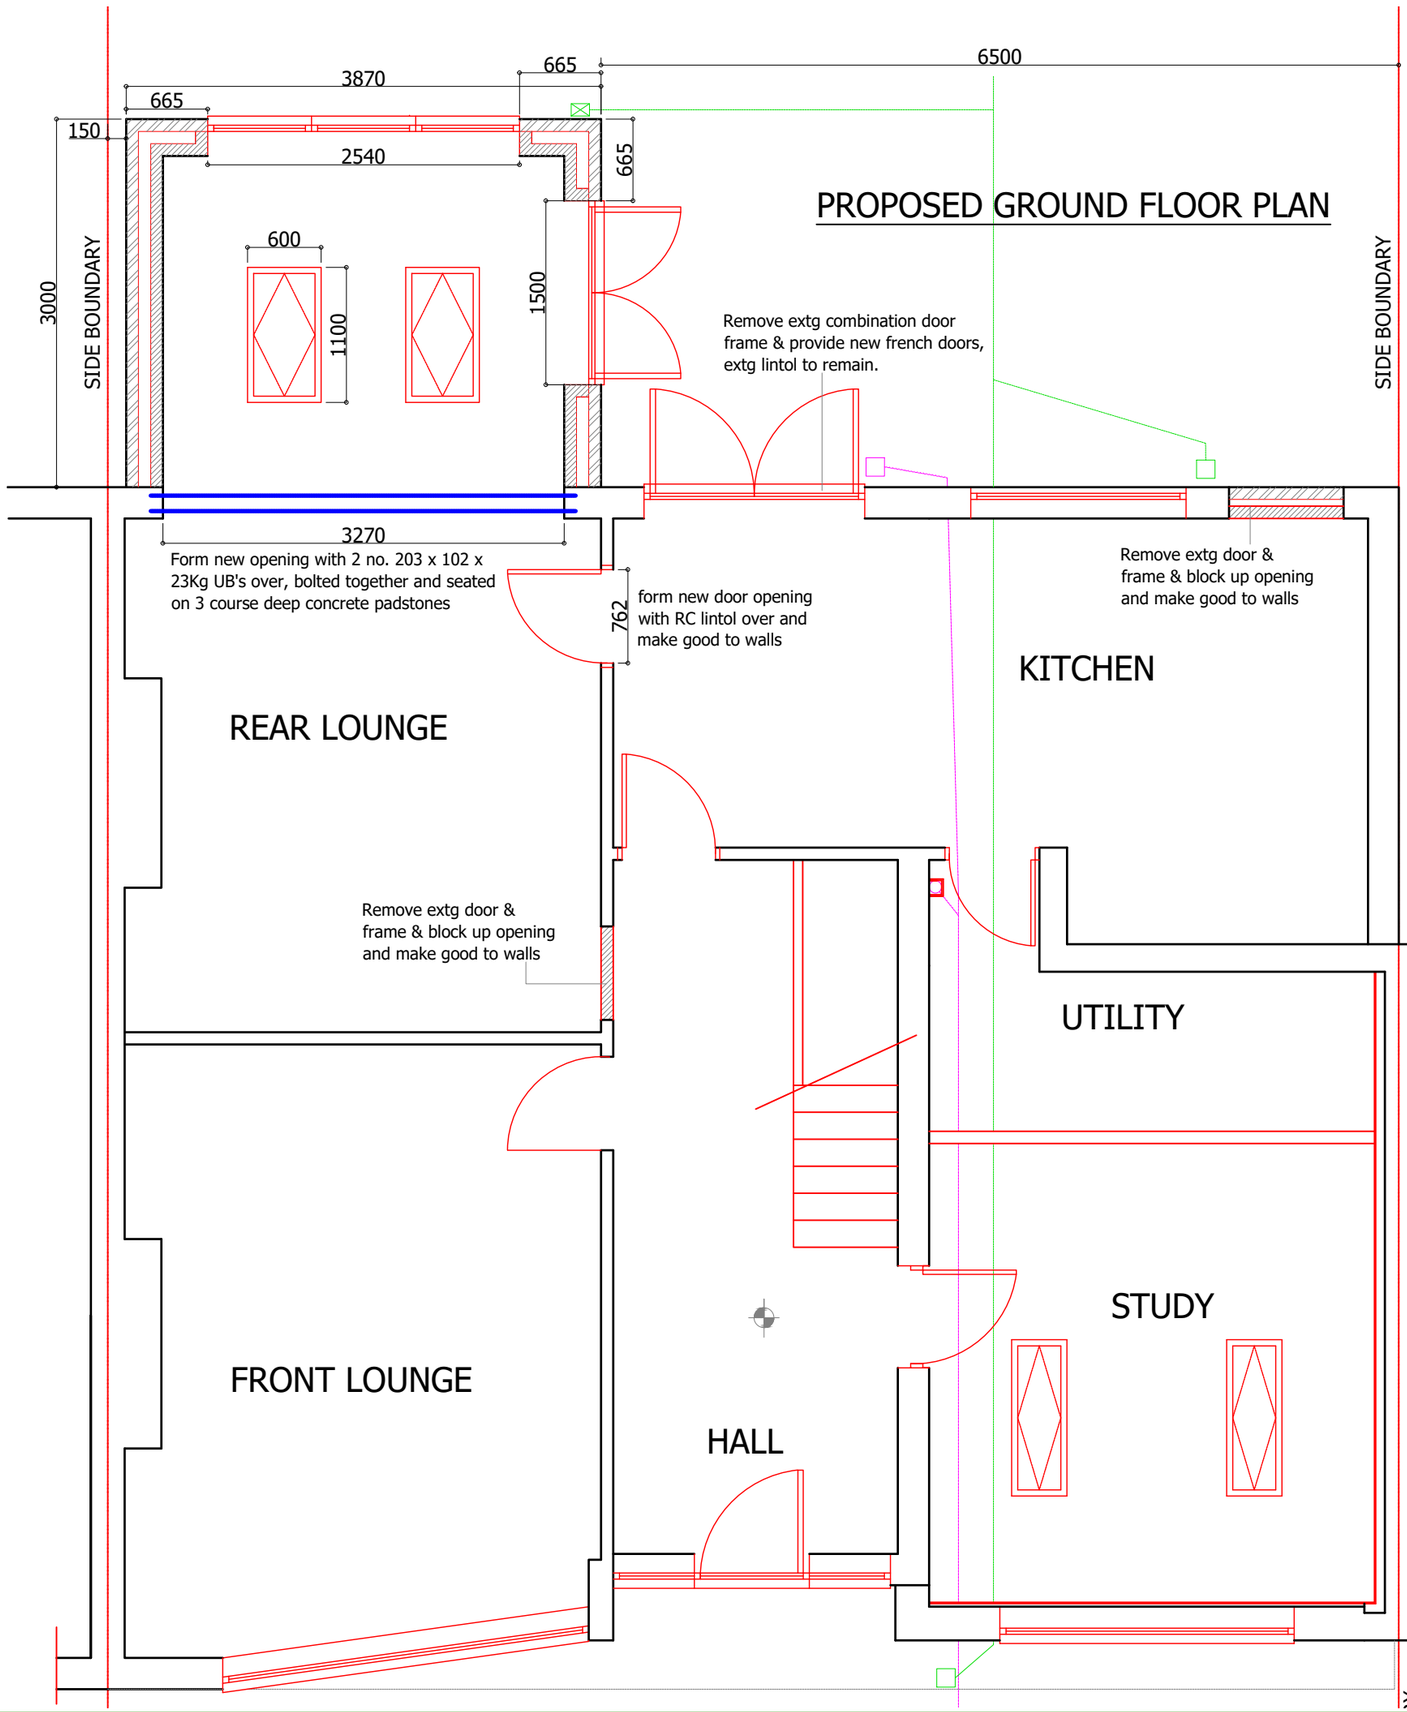

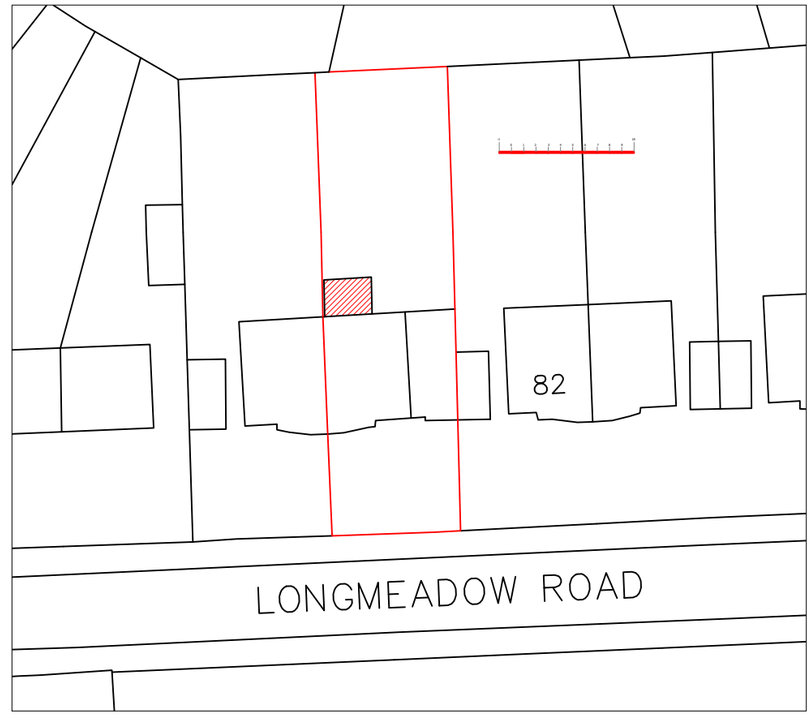

SITE LOCATION PLAN – 1:1250

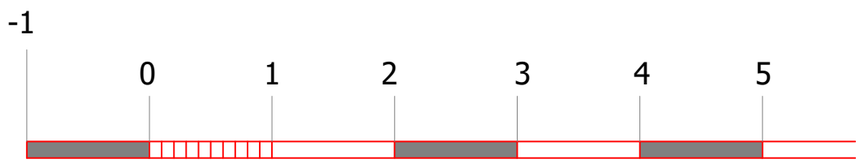

REV:	DESCRIPTION:	BY:	DATE:
STATUS:	CONSTRUCTION		

CLIENT:

ARCHITECT:

SITE:
84 Longmeadow Rd, Knowsley Village

TITLE:
New single storey rear extension

SCALE AT A3:	DATE:	DRAWN:	CHECKED:
1:50 & 1:500	Apr 23		
PROJECT NO:	DRAWING NO:		REVISION:
	Wilson/84/02		