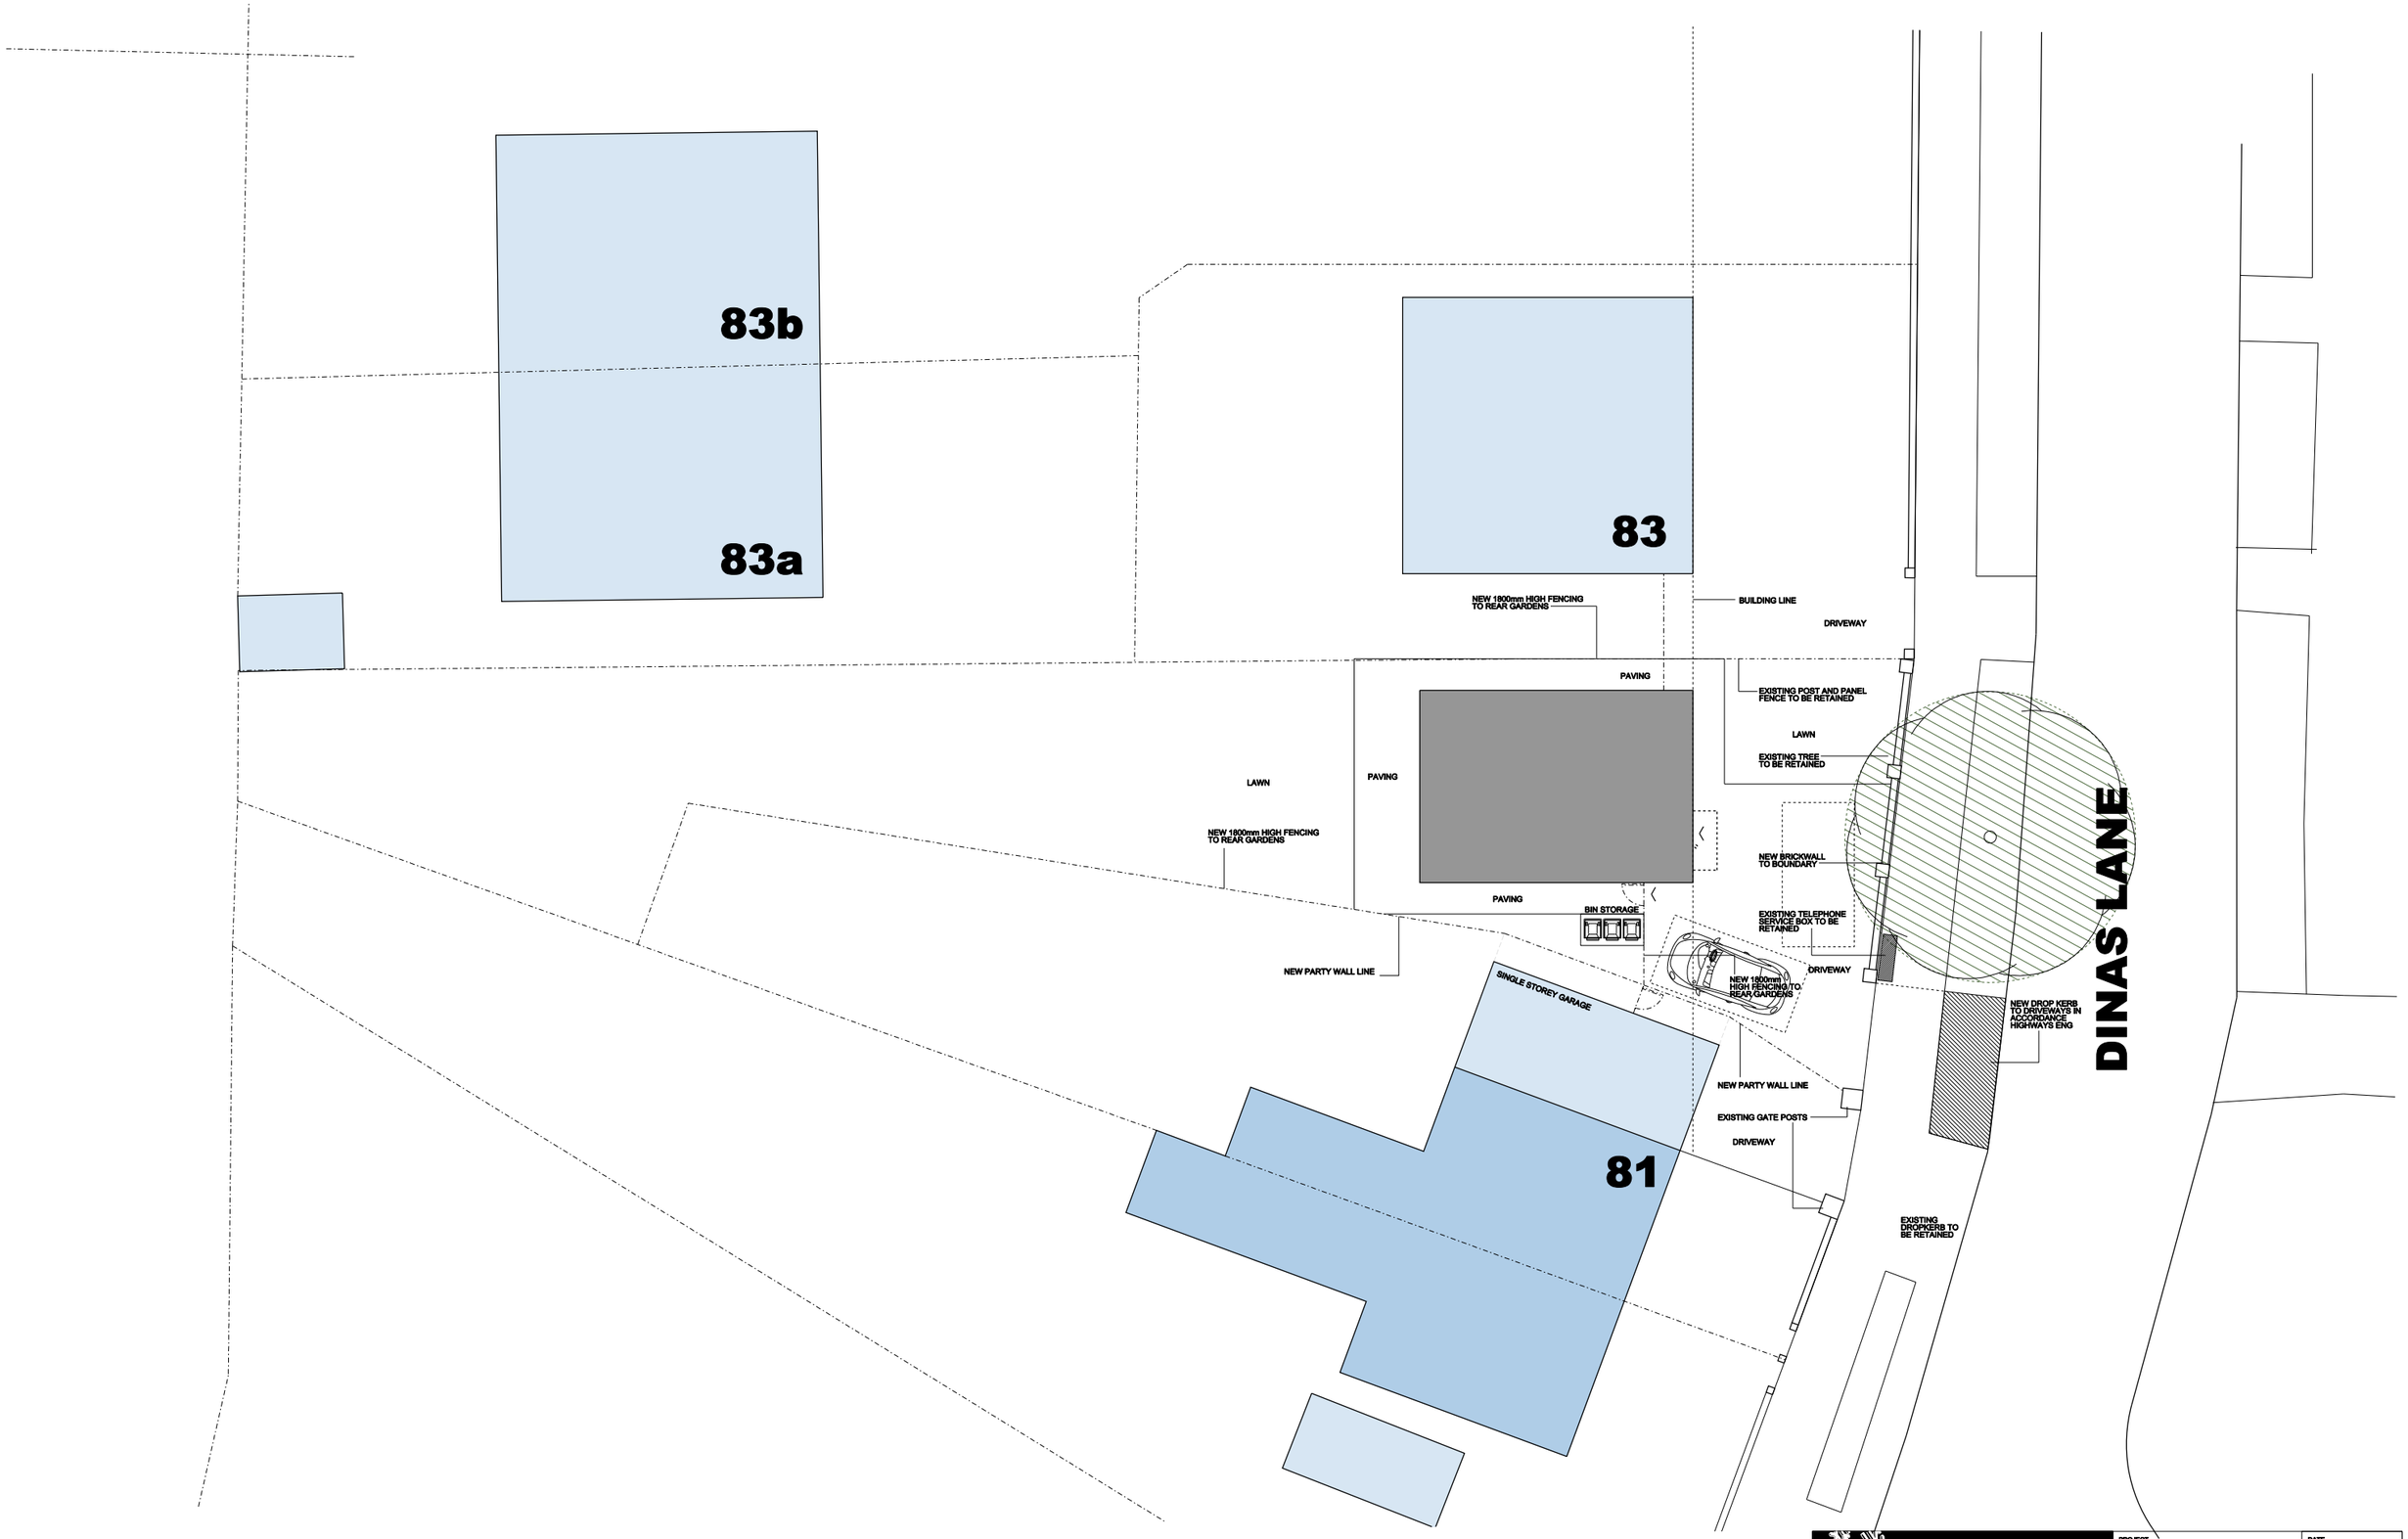


RIBA
Chartered Practice

SNOW architects ltd, Suite 8 Church House, Hanover Street, Liverpool, L1 3DN tel 0151 703 0500 **www.snowarchitects.co.uk**
© The design information in this report and drawings remain the copyright of **SNOW** architects ltd
All dimensions to be checked on site prior to commencement of the works.

revisions:-

SNOW architects

PROJECT: **81 DINAS LANE ROBY LIVERPOOL L36 2NN**		DATE: MARCH 2021
DRAWING TITLE: **PROPOSED SITE PLAN**		DRAWN: DC
		SCALE: 1:200 / SHEET SIZE: A3
Scale Bar 1:200 (500 1000 1500 2000 2500 3000 3500 4000 4500 5000 5500 6000 6500 7000 7500 8000 8500 9000 9500 10000)		
PURPOSE: **PLANNING**	PROJECT No.: **269_050_021**	DRG NO & REVISION: **002**