DO NOT SCALE FROM THIS DRAWING. USE GIVEN DIMENSIONS ONLY.
ALL DIMENSIONS ARE TO BE CHECKED ON SITE BY THE CONTRACTOR.

KEY

Area 1 (A1) – New Typical Car Park Build–Up (approx 623m2)

Typical Car Park Build–Up
35mm SMA10 surface course
65mm AC20 dense binder course
225mm MOT Type 1 sub–base
Geotextile separator where required
Prepared formation

Sub–base to be placed and compacted in layers in accordance with relevant standards. Formation to be trimmed, levelled and proof rolled to confirm suitability prior to construction.

Contractor to confirm formation is suitable to receive proposed build–up.

Refer to Specification and Schedule of Works.

Area 2 (A2) – Car Park and Footpath Surfacing (approx. 1063m²)

Provide new bituminous surfacing to existing car park and footpath areas following preparation, including regulating and installation of binder and surface course to achieve finished levels and falls. Retain and protect all existing cobble surfaces.

Refer to Specification and Schedule of Works.

Area 3 (A3) – Typical Footpath Build–Up

30mm AC6 surface course (or equivalent)
50mm AC20 dense binder course
150mm MOT Type 1 sub–base
Geotextile separator where required
Prepared formation

Sub–base to be placed and compacted in layers in accordance with relevant standards. Formation to be trimmed, levelled and proof rolled to confirm suitability prior to construction.


Refer to Specification and Schedule of Works.

Area C – Planter / Soft Landscaping

Area D – Existing Soft Landscape and Vegetation

Area E – Existing Soft Landscape and Vegetation

Area F – New Soft Landscaping / Turf Patch Repair

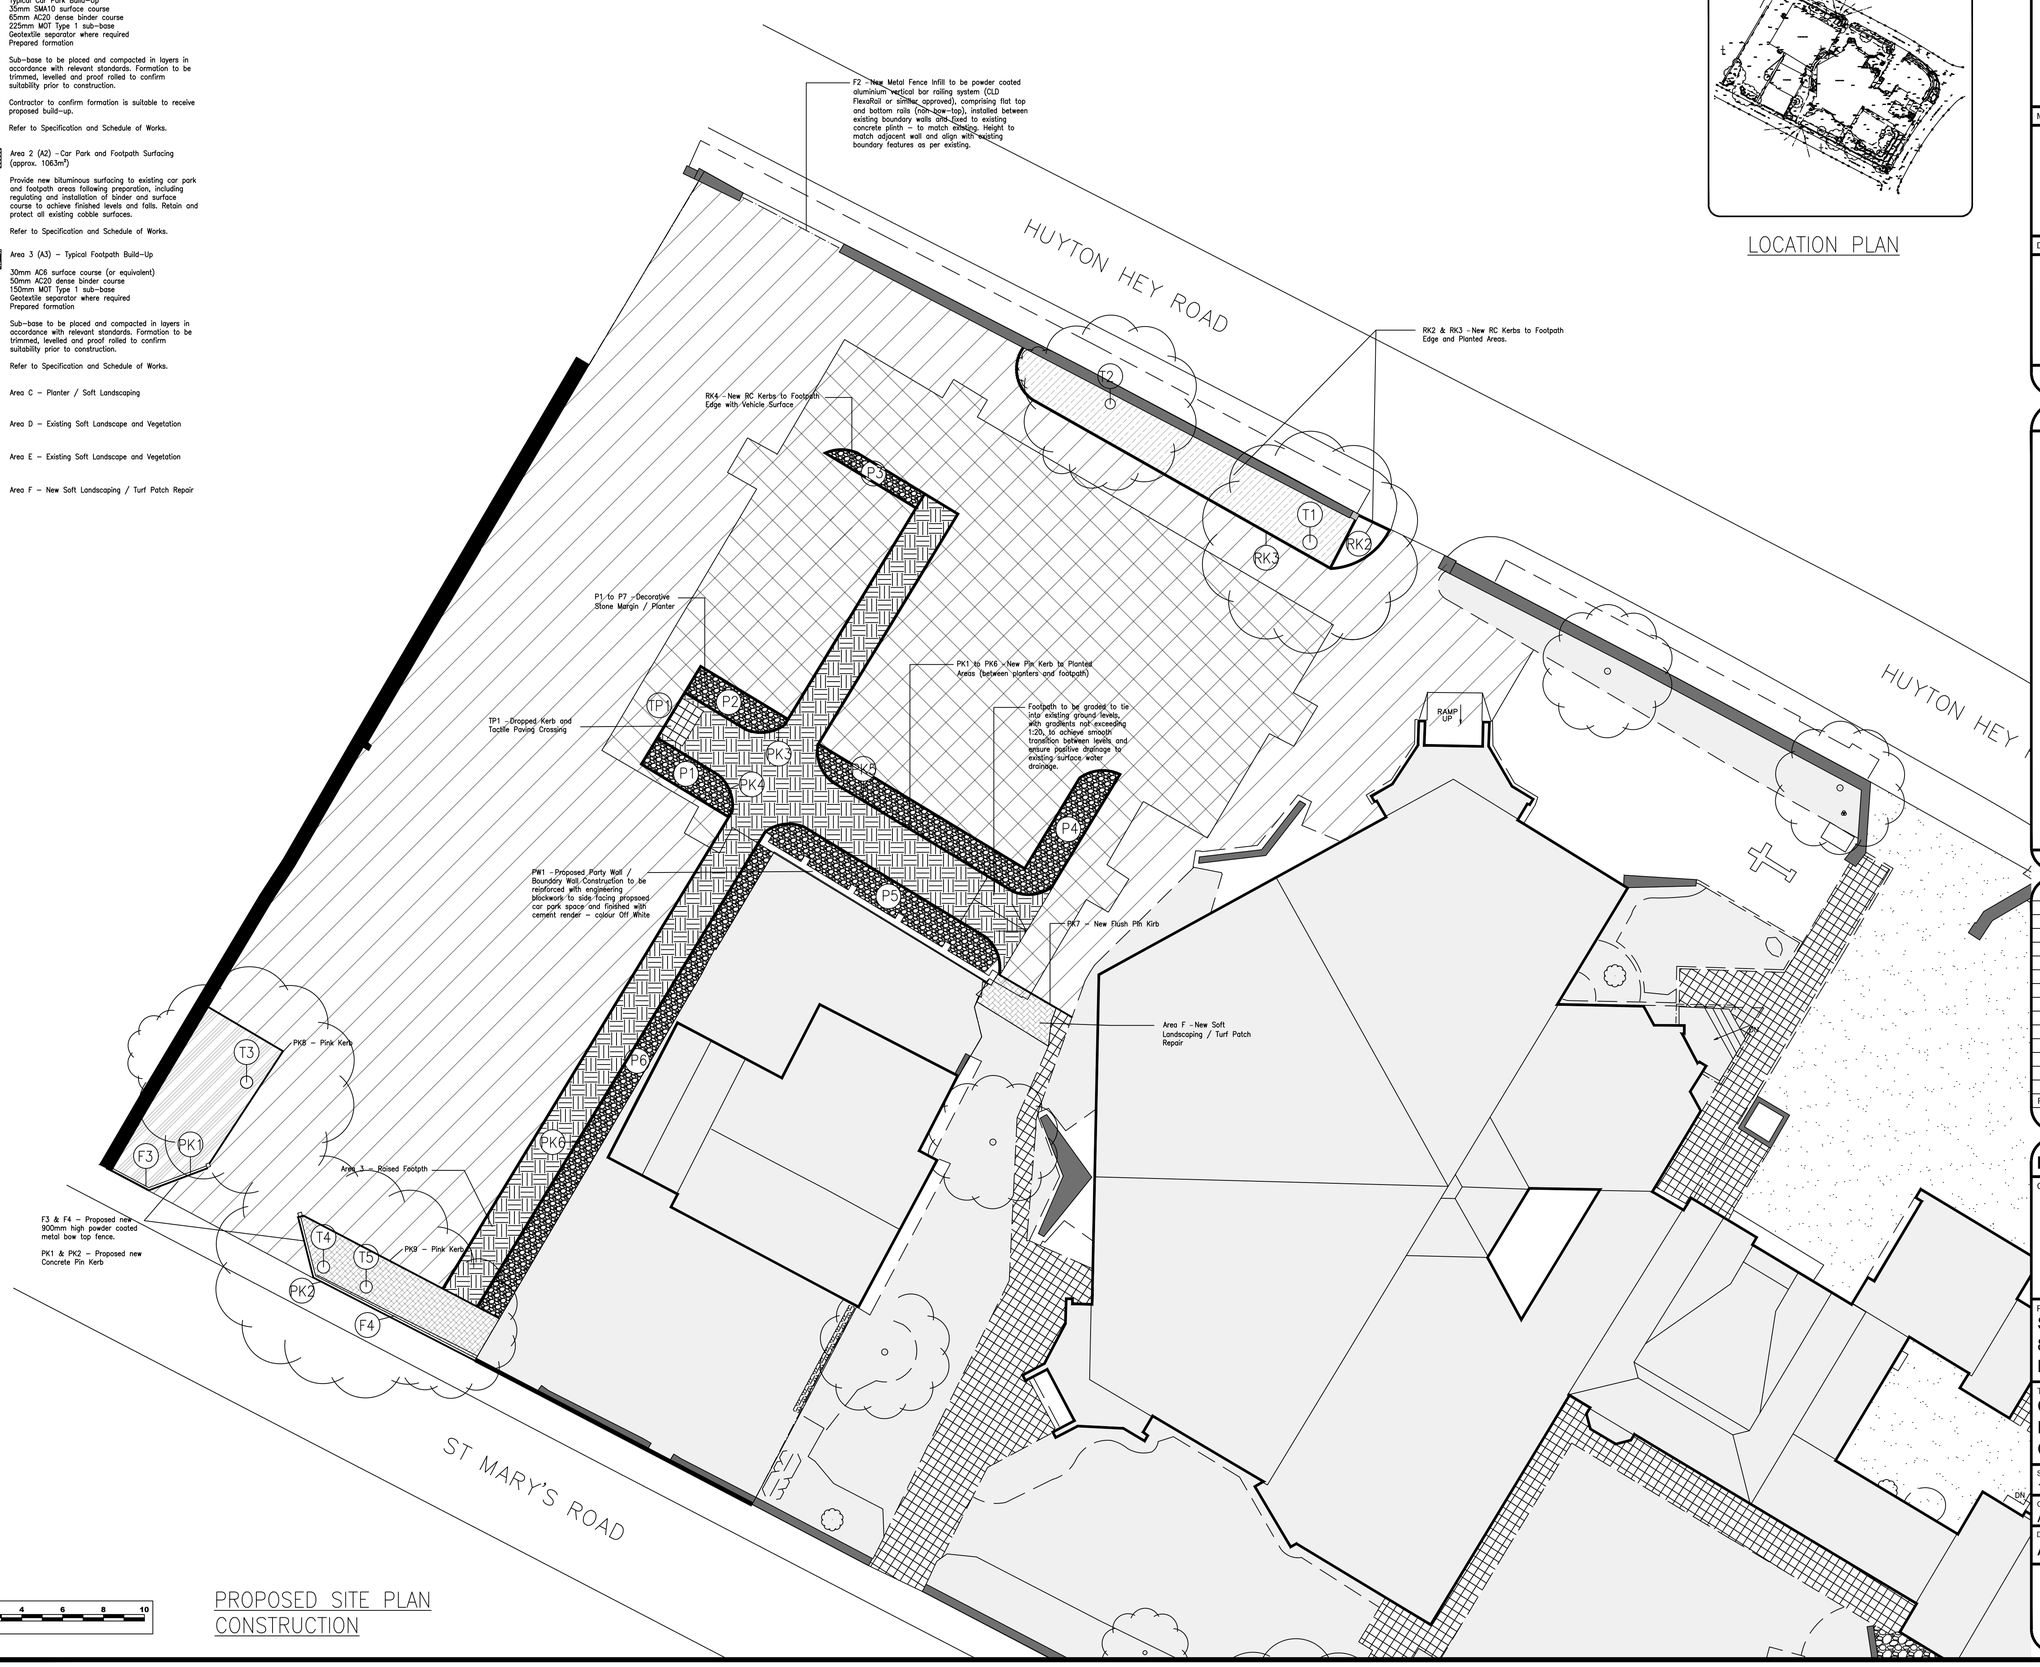


PROPOSED SITE PLAN
CONSTRUCTION



LOCATION PLAN

SAFETY, HEALTH AND ENVIRONMENTAL INFORMATION

IN ADDITION TO THE HAZARDS/RISKS NORMALLY ASSOCIATED WITH THE TYPES OF WORK DETAILED ON THIS DRAWING, NOT THE FOLLOWING:

CONSTRUCTION

MAINTENANCE/CLEANING

DECOMMISSIONING/DEMOLITION

IT IS ASSUMED THAT ALL WORKS WILL BE CARRIED OUT BY A COMPETENT CONTRACTOR WORKING, WHERE APPROPRIATE, TO AN APPROVED METHOD STATEMENT

GENERAL NOTES

| REV | DATE | BY | DESCRIPTION |
|---|---|---|---|

DRAWING STATUS: **PLANNING**

SUITABILITY: **P**

CLIENT

Archdiocese of Liverpool

PROJECT
ST AGNES R C CHURCH
82 HEY ROAD, HUYTON
LIVERPOOL, L36 5SQ

TITLE
CAR PARK EXTENSION AND RESURFACING
PROPOSED CAR PARK
CONSTRUCTION

| SCALE | DESIGNED BY | DRAWN BY | CHECKED BY | AUTHORISED BY |
|---|---|---|---|---|
| 1:150 | RM | RM | RM | RM |
| ORIGINAL SIZE | DATE | DATE | DATE | DATE |
| A1 | 02.04.26 | 02.04.26 | 02.04.26 | 02.04.26 |

DRAWING No.: ADL00002/002

REVISION: -

PROPERTY SURV
BUILDING SURVEYING AND DESIGN

Internal Project Number:

A1 size drawing sheet (841mm x 594mm) scale is approx. double at A3 size