
Notes

Jennings Design Associates take no responsibility for any dimensions obtained by scaling from this drawing. If no dimension is shown the recipient must ascertain the dimension specifically from the Architect or by site measurement. Supplying this drawing in digital form is solely for convenience and no reliance may be placed on digital data. All data must be checked against hard copy. Dimensions must be checked on site. Any discrepancies must be reported to the Architect immediately. This drawing is copyright of Jennings Design Associates

N

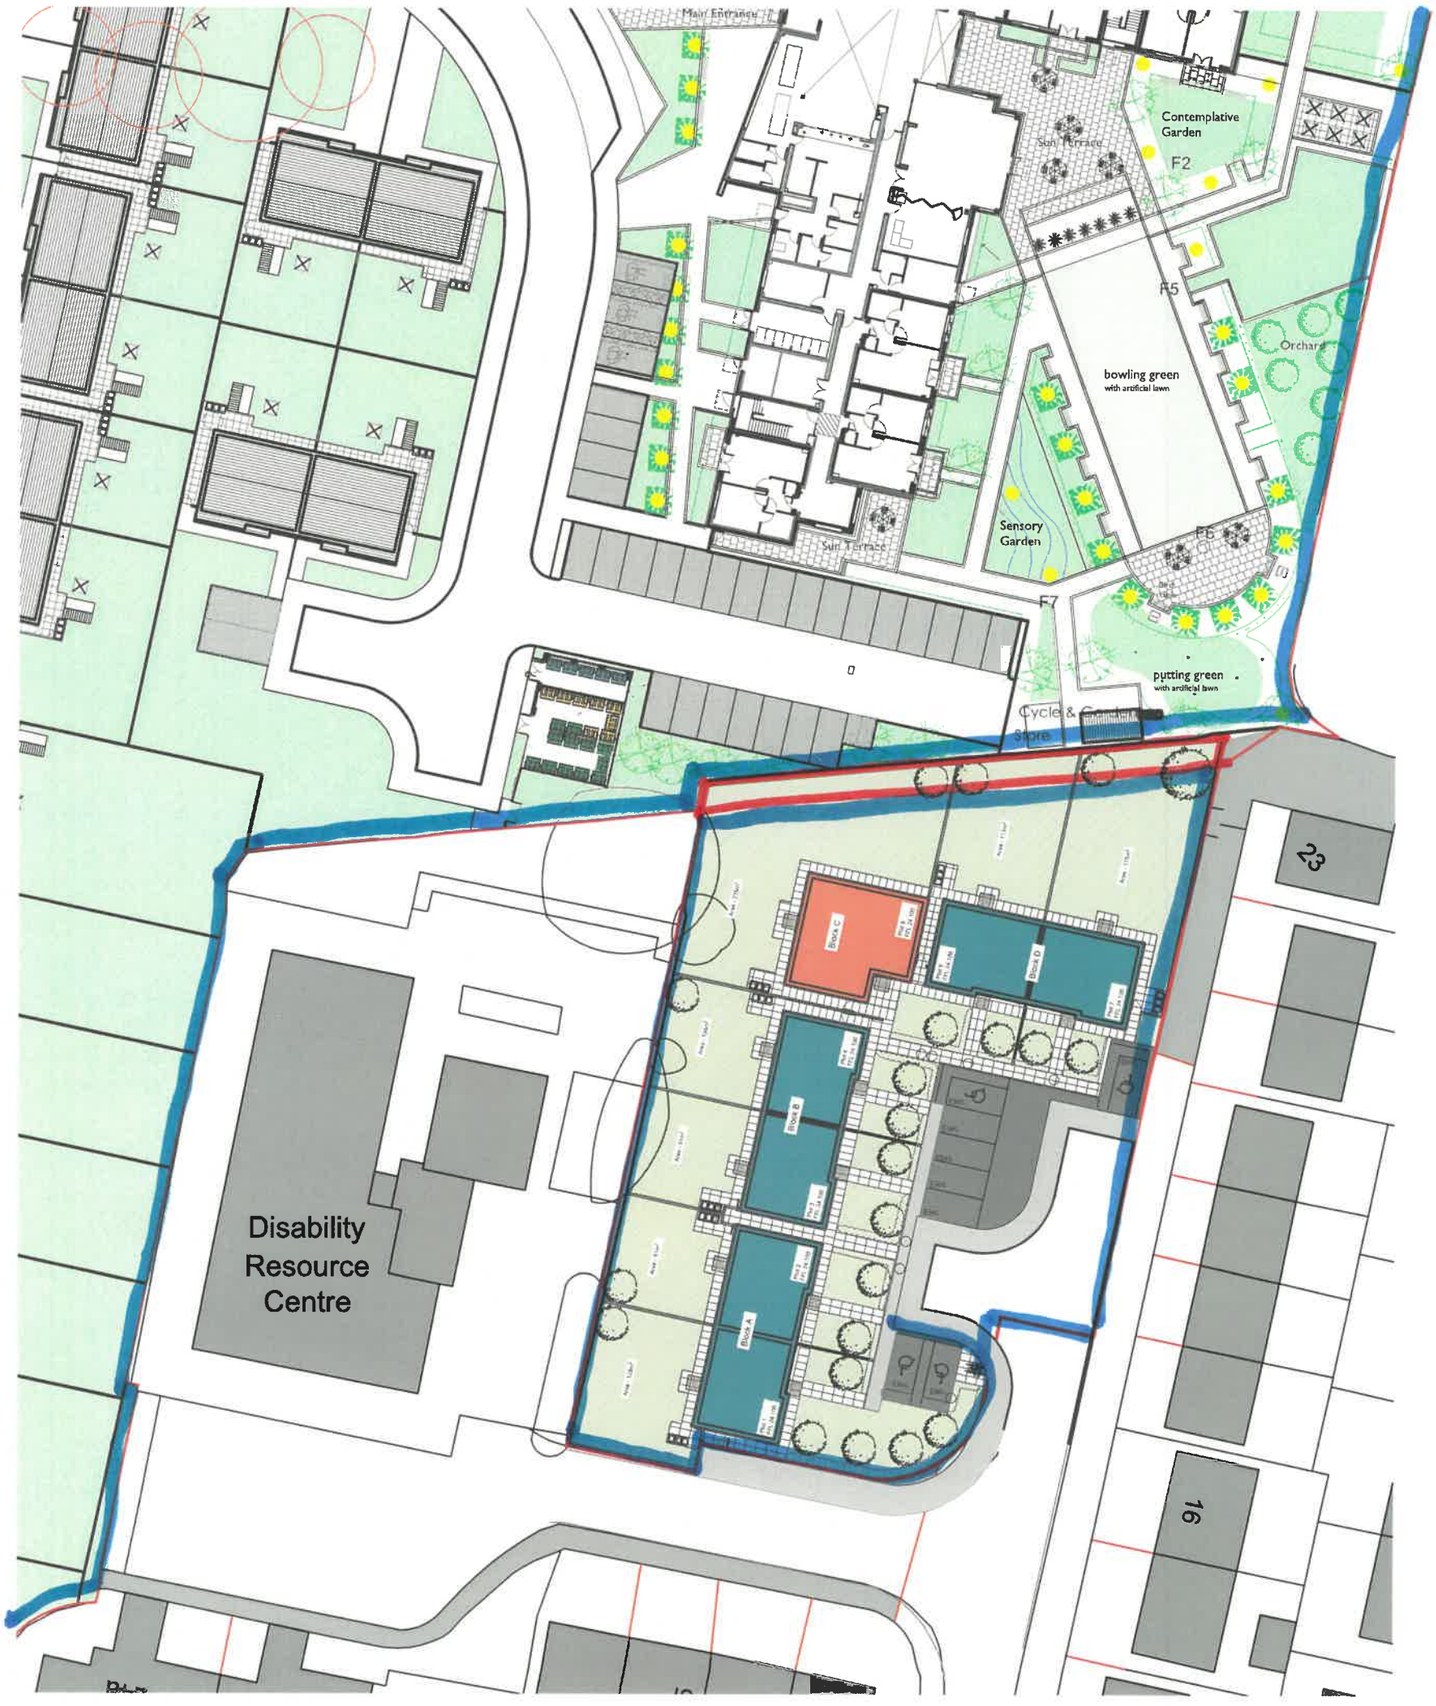

Proposed Plan Subject To Approval

Rev	Description	Date	By
A	Changes following comments from ForHousing	17.02.22	SMH
-	Initial Issue	10.02.22	SMH

jda architects
jda@jda-architects.com
www.jda-architects.com
Manchester 0161 336 5811
Liverpool 0151 665 5172

Client:	ForHousing
Project:	Roughsedge House, Stockbridge Village
Project Status:	P - Preliminary

Scale:	@ Original Size	Date	Drawn By:	Checked By:
1:500	A3	February 2022	SMH	KOR

Project Number	Drawing Number		
1143	A	SK	022

Description	Rev
Extended Site Plan	A

0 5m 10m
Scale 1:500

Z:\1143 - Roughsedge House, Stockbridge Village\Drawings\Live\plots\1143_A_SK_022 ExtendedSitePlan.dwg