
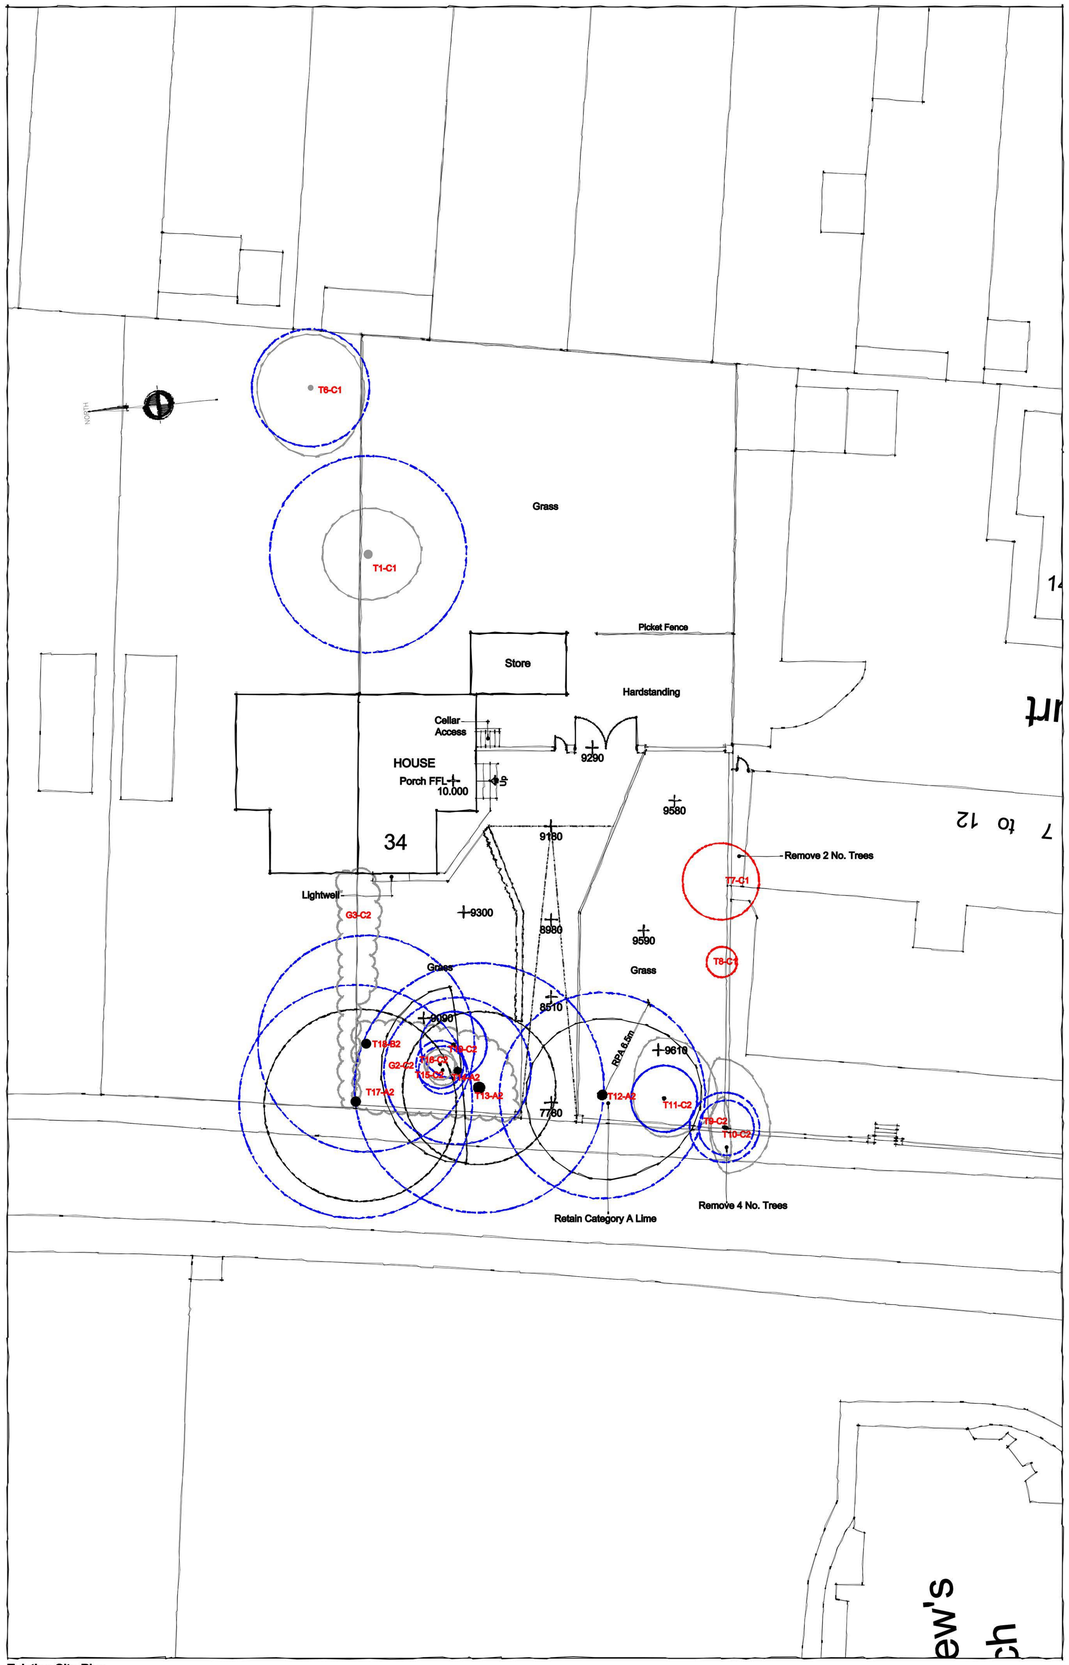


Existing Site Plan
Scale 1:200

1:200 SCALE 0 1 5 10 METRES

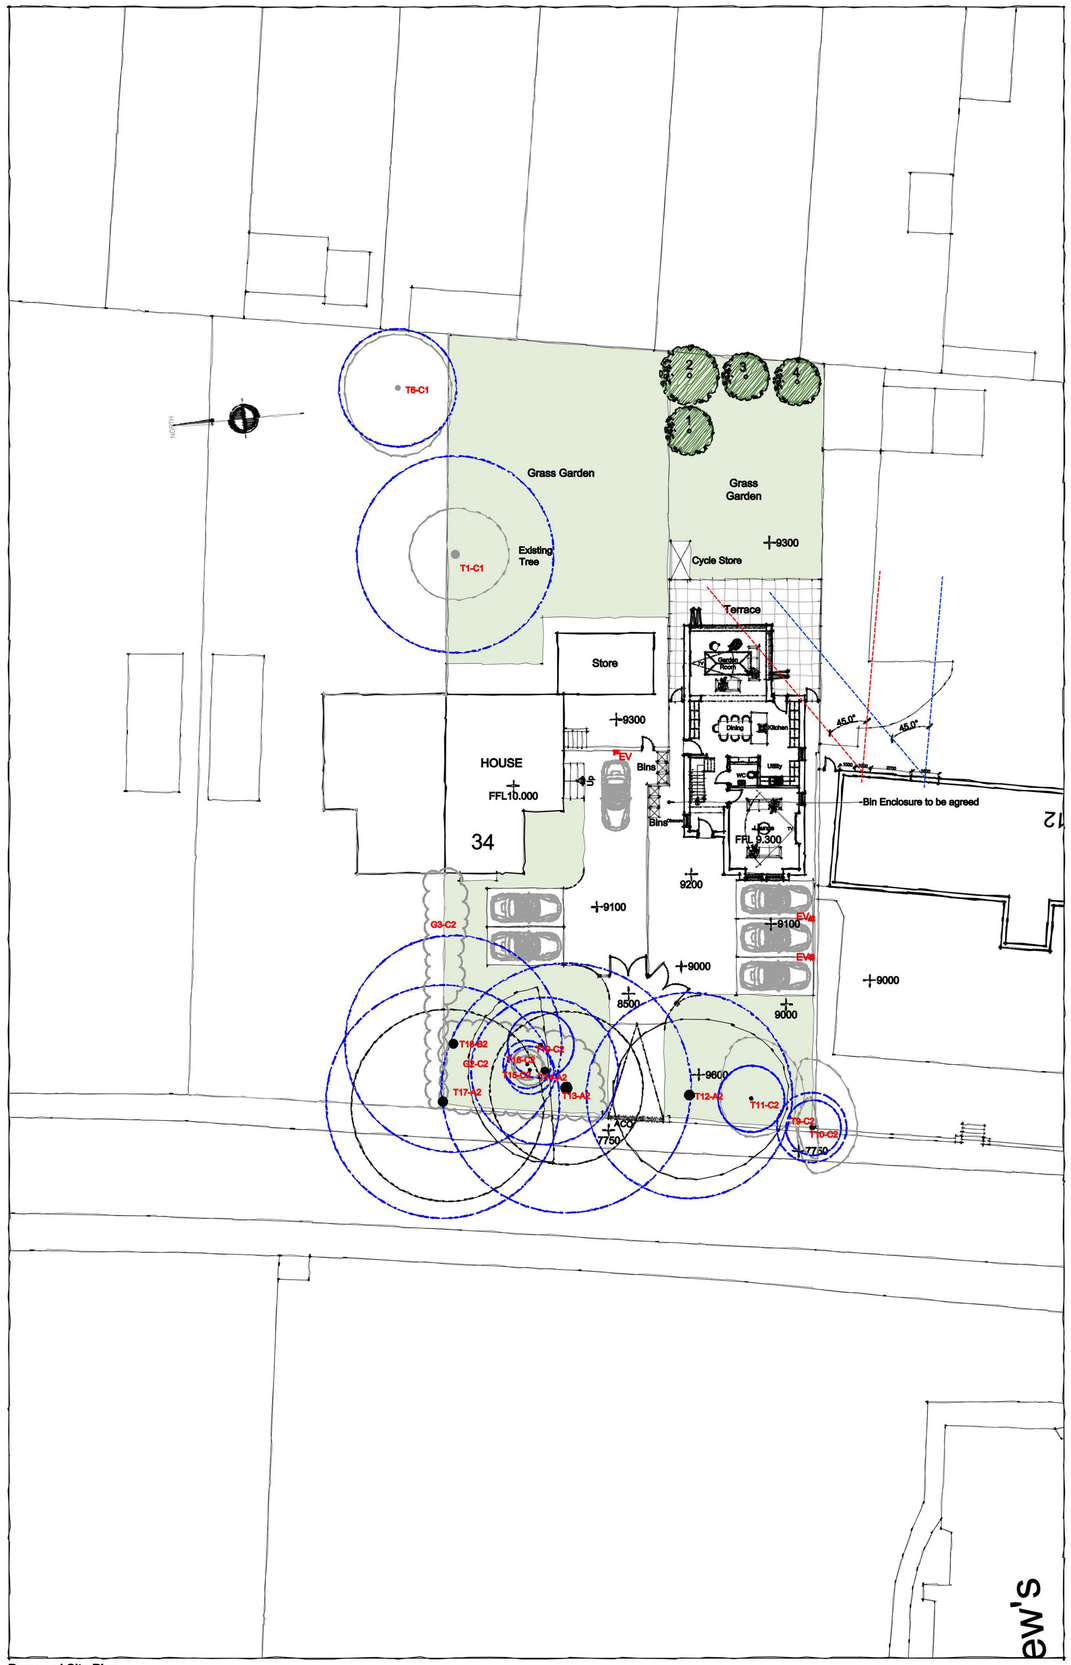

Proposed Site Plan
Scale 1:200

Rev	Amendment	Drawn	Check
P01	Scheme Amendments	29.01.25	29.01.25
P02	Scheme Amendments	20.05.25	20.05.25
P03	Scheme Amendments	12.06.25	12.06.25
P04	Scheme Amendments	02.07.25	02.07.25
P05	Access and parking revised.	19.09.25	19.09.25
P06	Scheme Amendments	18.03.26	18.03.26

RA
Revival Architecture

Dream. Plan. Begin.

revivalarchitecture.co.uk 0151 702 6700

Do not scale from this drawing. Use figured dimensions only, which are displayed in millimeters unless stated otherwise. The contractor is requested to check all dimensions before work is put in hand. Any discrepancies within the drawing should be reported prior to commencement of works.

This drawing is copyright and remains the property of Revival Architecture Ltd. This drawing must only be used for the purpose for which it is supplied and its contents must not be reproduced for any purpose without written permission.

Project:	34 Church Road, Roby
Client:	Mr Liam Shaw
Title:	Existing & Proposed Site Plans
Date:	17.01.25
Drawn:	CW
Check:	SRD
Scale@A1:	1:200
Revision:	P06
Status:	Planning
Drawing Number:	2064-RA-XX-XX-DR-A-0100