
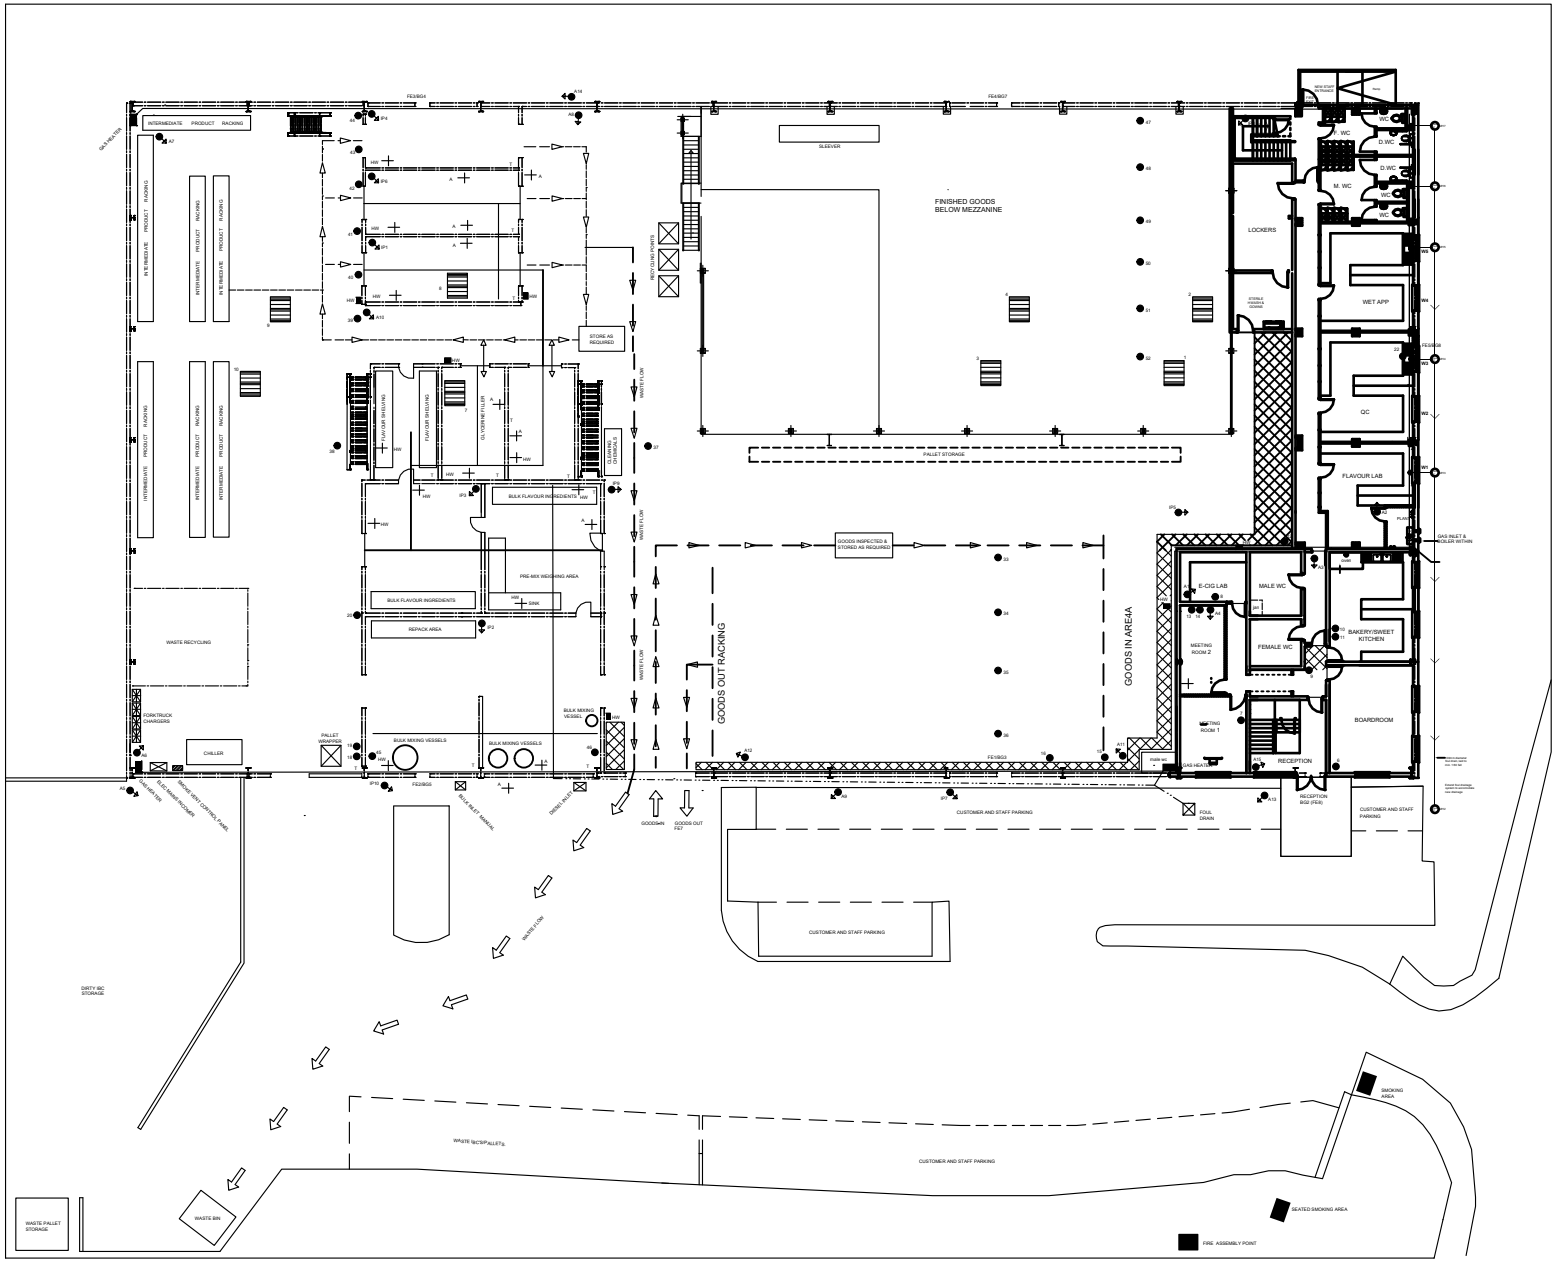


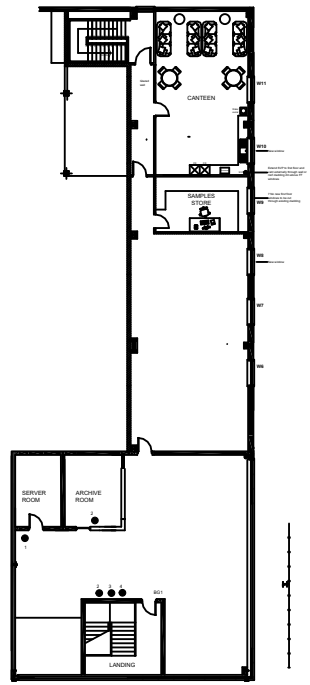

FIRST FLOOR OFFICE PLAN

BLENDS LTD - SITE PLAN

CREATED BY: MICHAEL ROWARK
DATE REVISED: 25.06.19
REVISION: 5
REASON FOR REVISION: GENERAL UPDATE
DWG No: 01