



PRINCIPLE ELEVATION (SOUTH EAST)

*WINDOW UNIT CHANGED
TO NEW ANTI-CONTRABAND UNIT

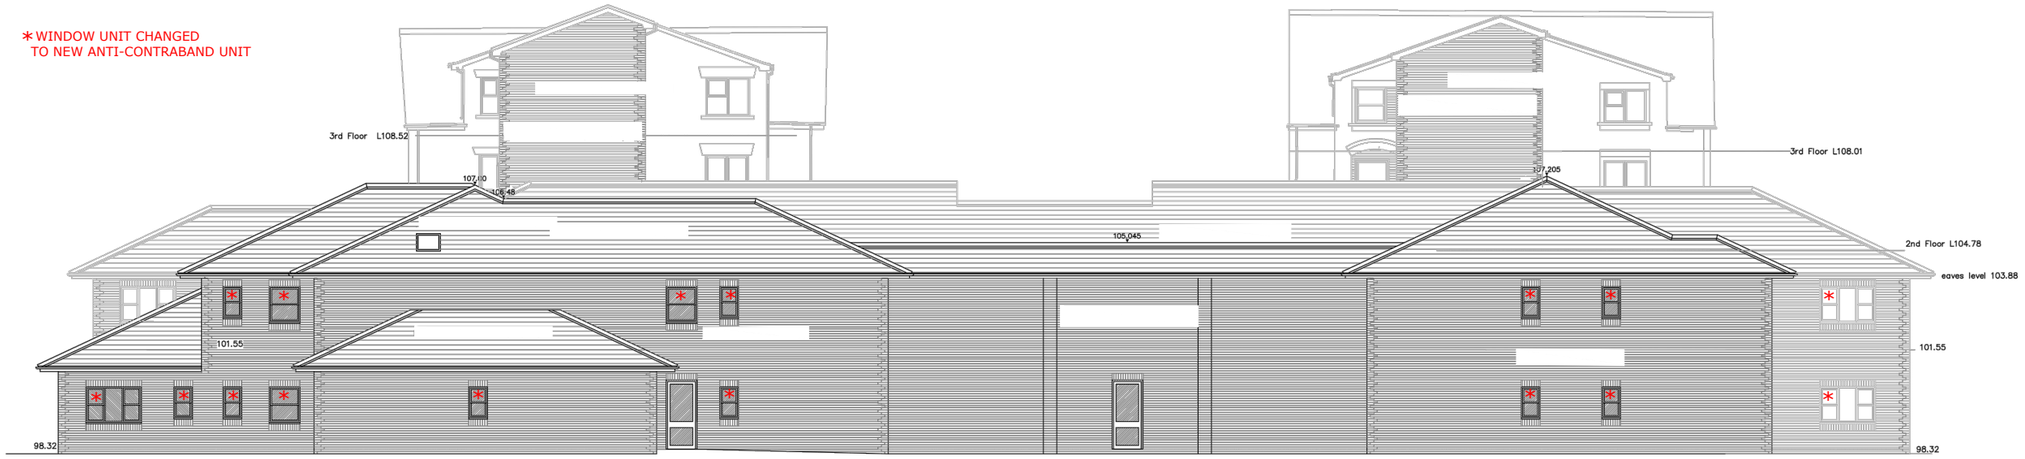


NORTH WEST ELEVATION




SOUTH WEST ELEVATION

*WINDOW UNIT CHANGED
TO NEW ANTI-CONTRABAND UNIT

N

0 5 10 15 20

1-200 Scale Bar (metres)

SHWILKINSON
ARCHITECTS LIMITED
WEBSITE: WWW.SHWILKINSON.CO.UK
EMAIL: SCOTT@SHWILKINSON.CO.UK
TELEPHONE: 07809 373 066
WEBSITE: 9 CHAPEL STREET,
HORWICH, BOLTON,
BL6 6BW

CLIENT:
ELYSIUM HEALTHCARE

PROJECT:
VICTORIA GARDENS

DRAWING TITLE:
102 MEASURED ELEVATIONS

PROJECT NO: 21946
DATE: SEP 21
SCALE: 1:200 @ A3

© COPYRIGHT IN THIS DRAWING IS VESTED IN SHWILKINSON ARCHITECT & DESIGNER

NOTES: DO NOT SCALE, USE FIGURED DIMENSIONS ONLY. ALL DIMENSIONS TO BE VERIFIED ON SITE PRIOR TO THE COMMENCEMENT OF ANY WORK OR THE PRODUCTION OF ANY SHOP DRAWING. ALL DISCREPANCIES TO BE REPORTED TO THE ARCHITECT.