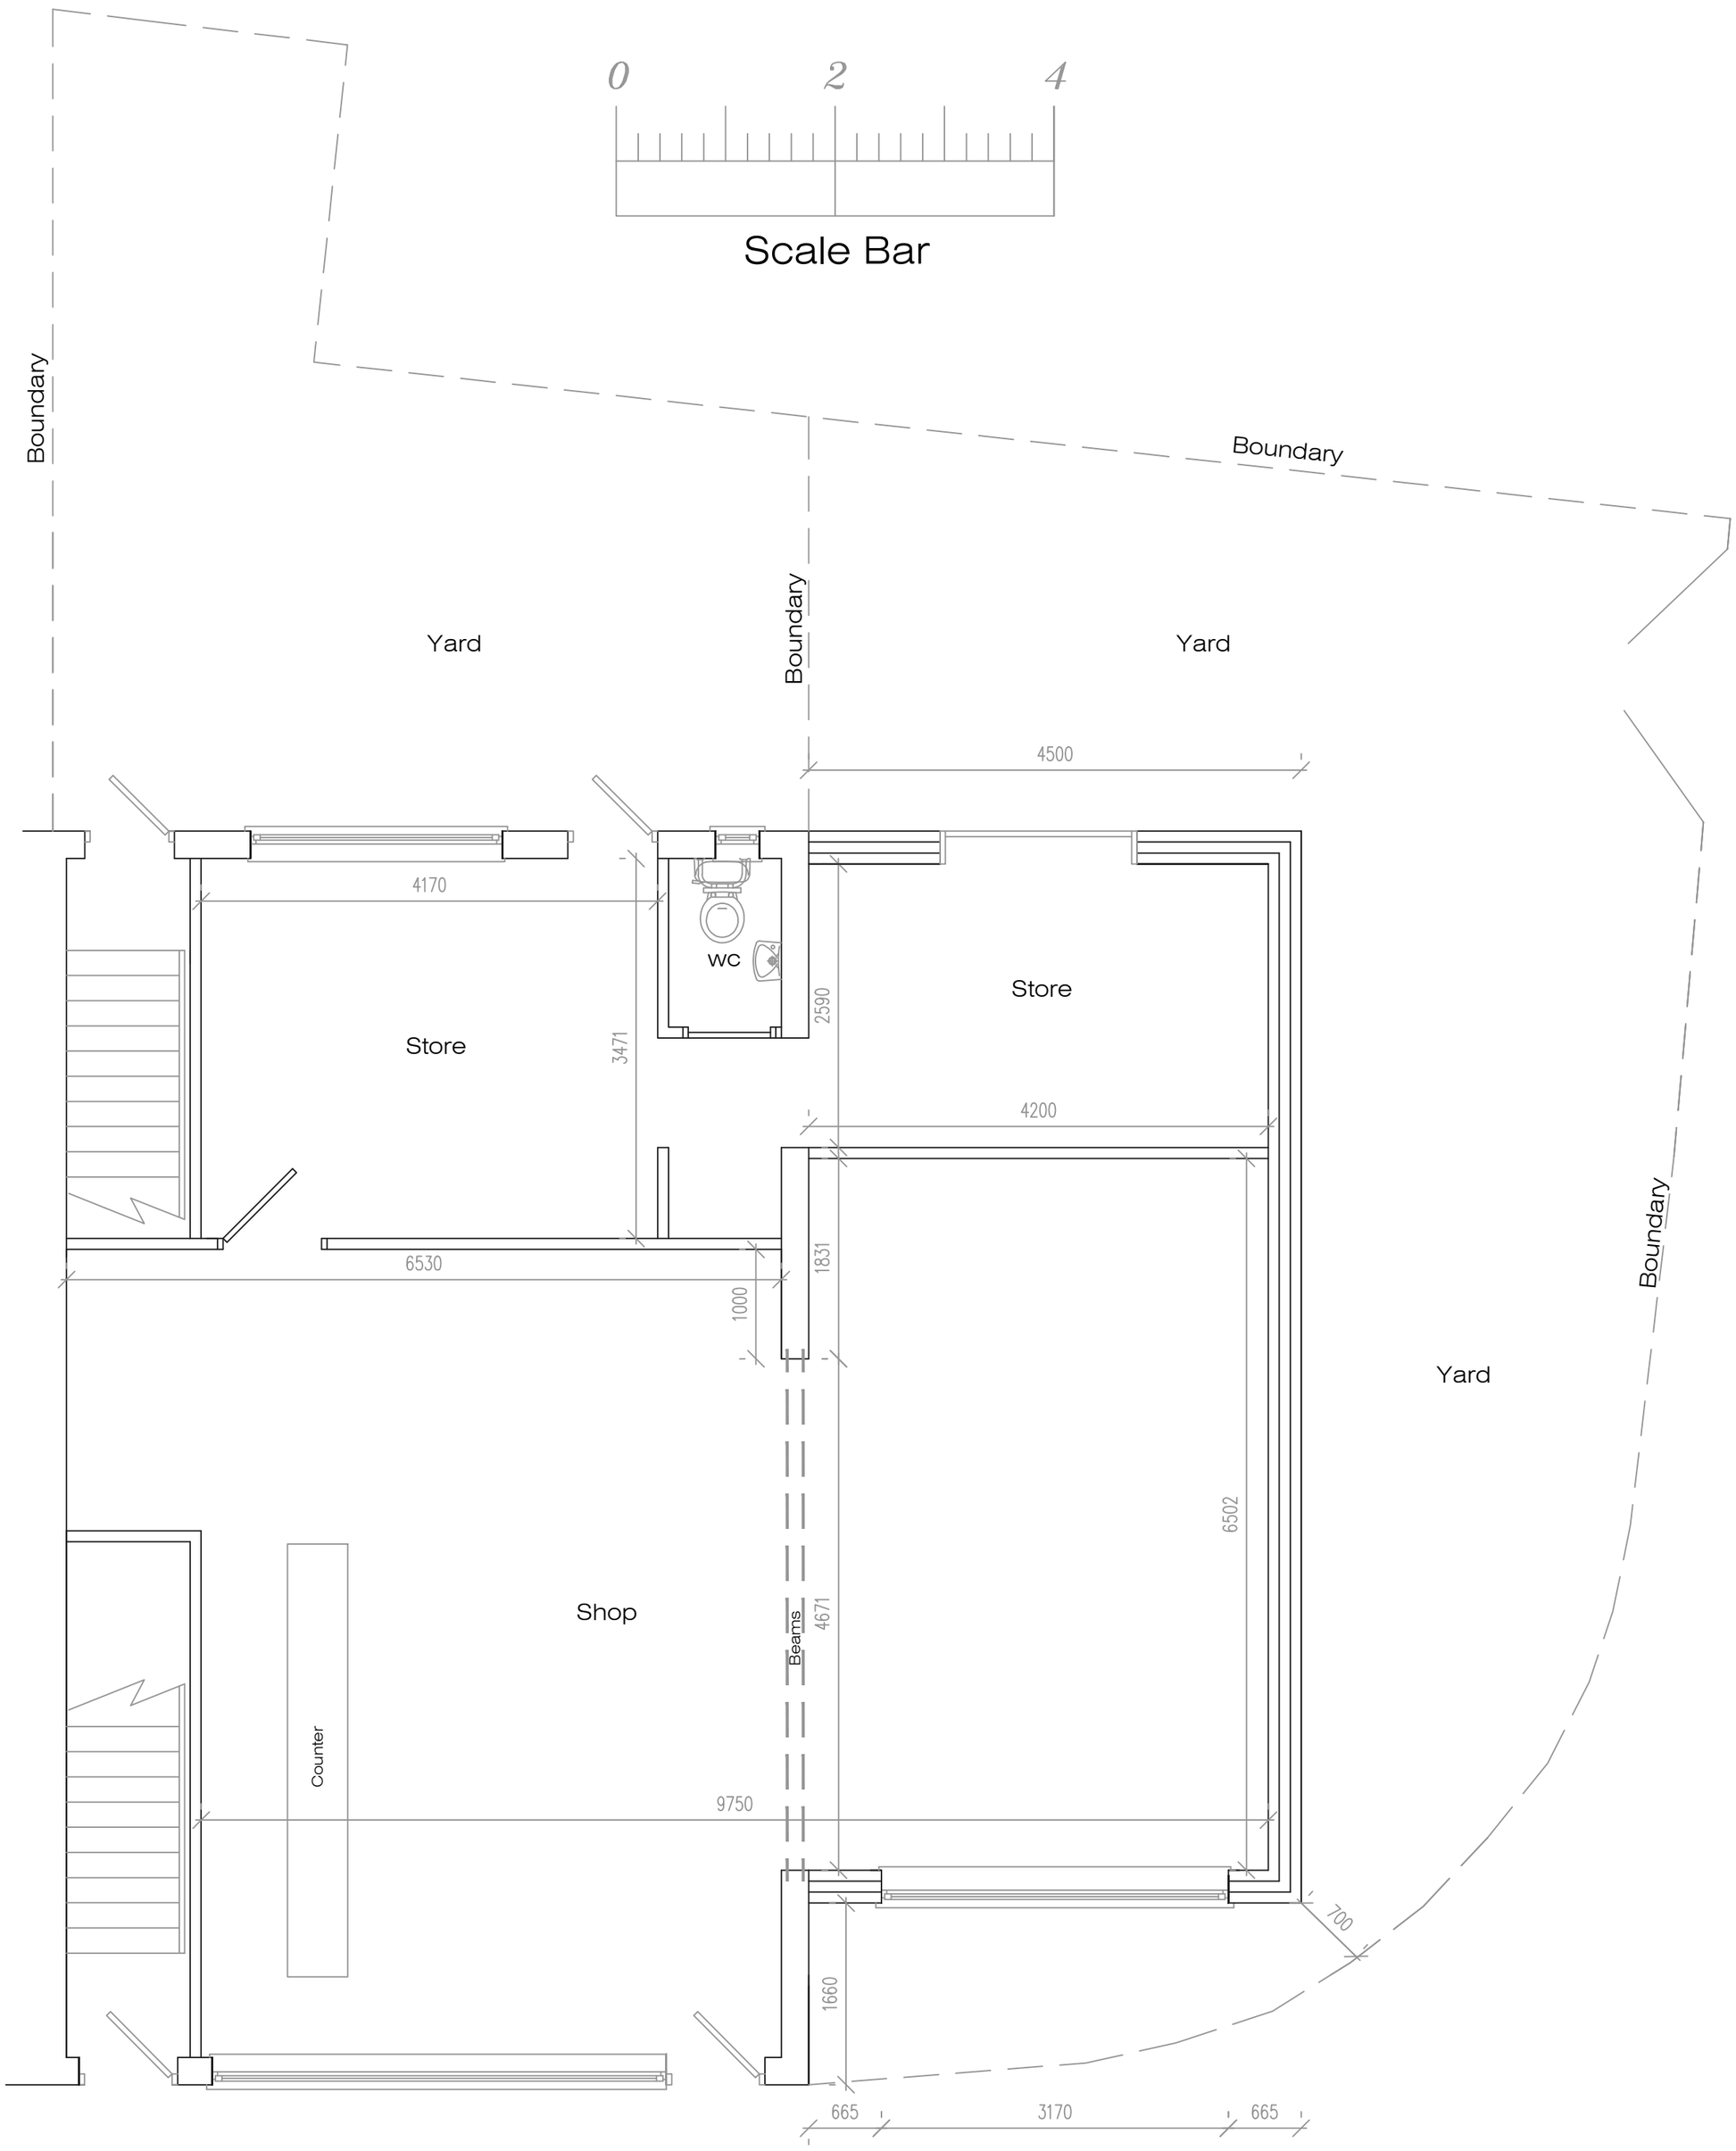


Proposed Ground Floor Plan

Address	141 Scotchbarn Lane, L35
Job Title	Single storey side extension
Drawing title	Proposed Ground Floor Plan

Chkd	Appvd	date	scale	dwg no.
		June '21	1:50 @ A2	003