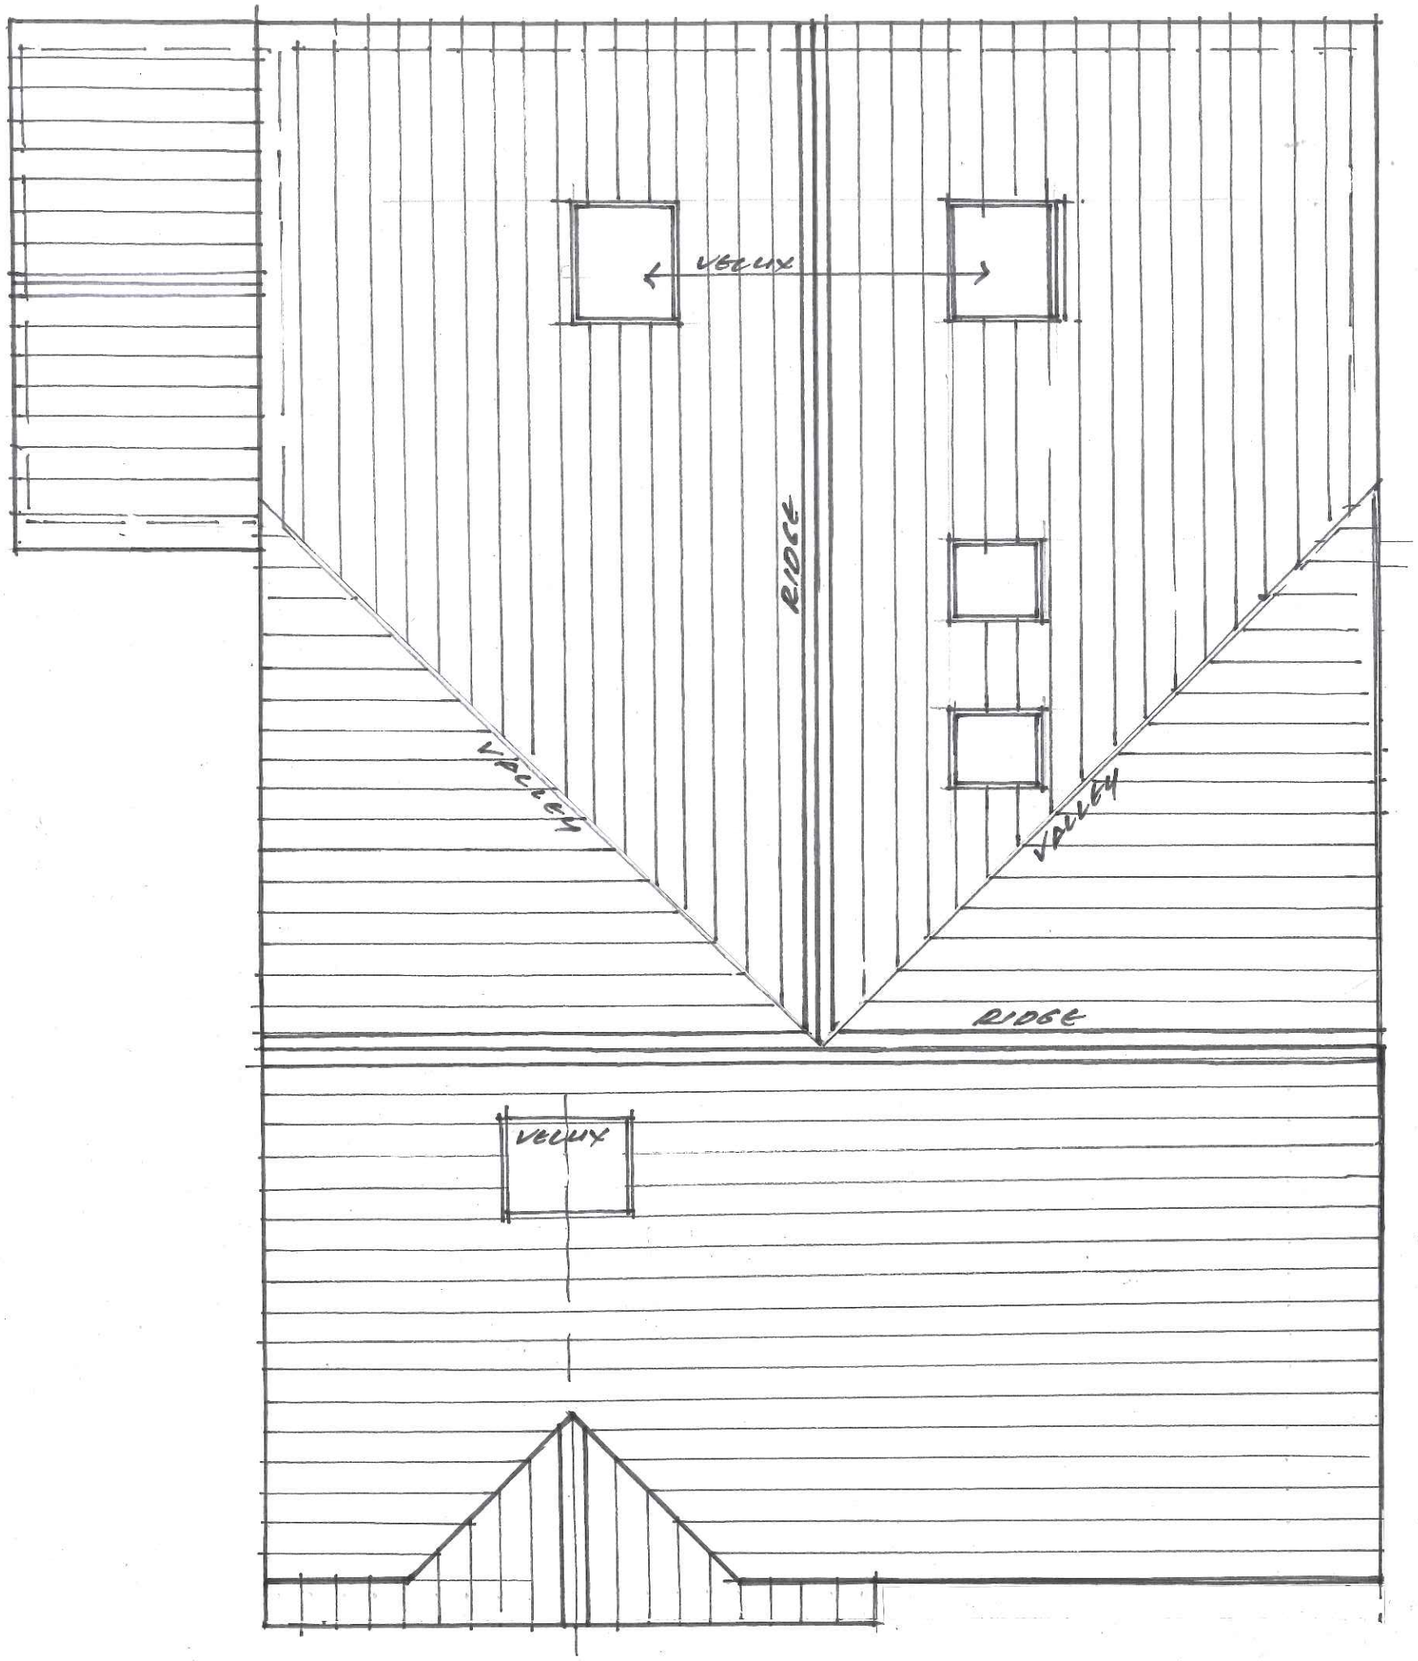


0 1 2 3 4
METRES

PROPOSED ROOF PLAN

Notes

Planning Application Drawing

Issue	APRIL 24
Client	✓
Structural Engineer	
Project Manager	
Building Contractor	
QS	
Fire Officer	
Planning	✓
Building Control	

Revisions

Contract

EXTENSION TO
34 CHORLEY RD.
L'POOL L34 - 1NT

Drawing Title

PROPOSED
ROOF PLAN

John J. White Architect
B.A. Dip. Arch. A.R.B
39 Mersey Road Liverpool L17 6AG
Tel/Fax 0151 474 4701 Mob 07711 506988
Email john.white39@blueyonder.co.uk

Scale	Date	Drawing number	revision
1:50 @A3	APRIL 2024	5	