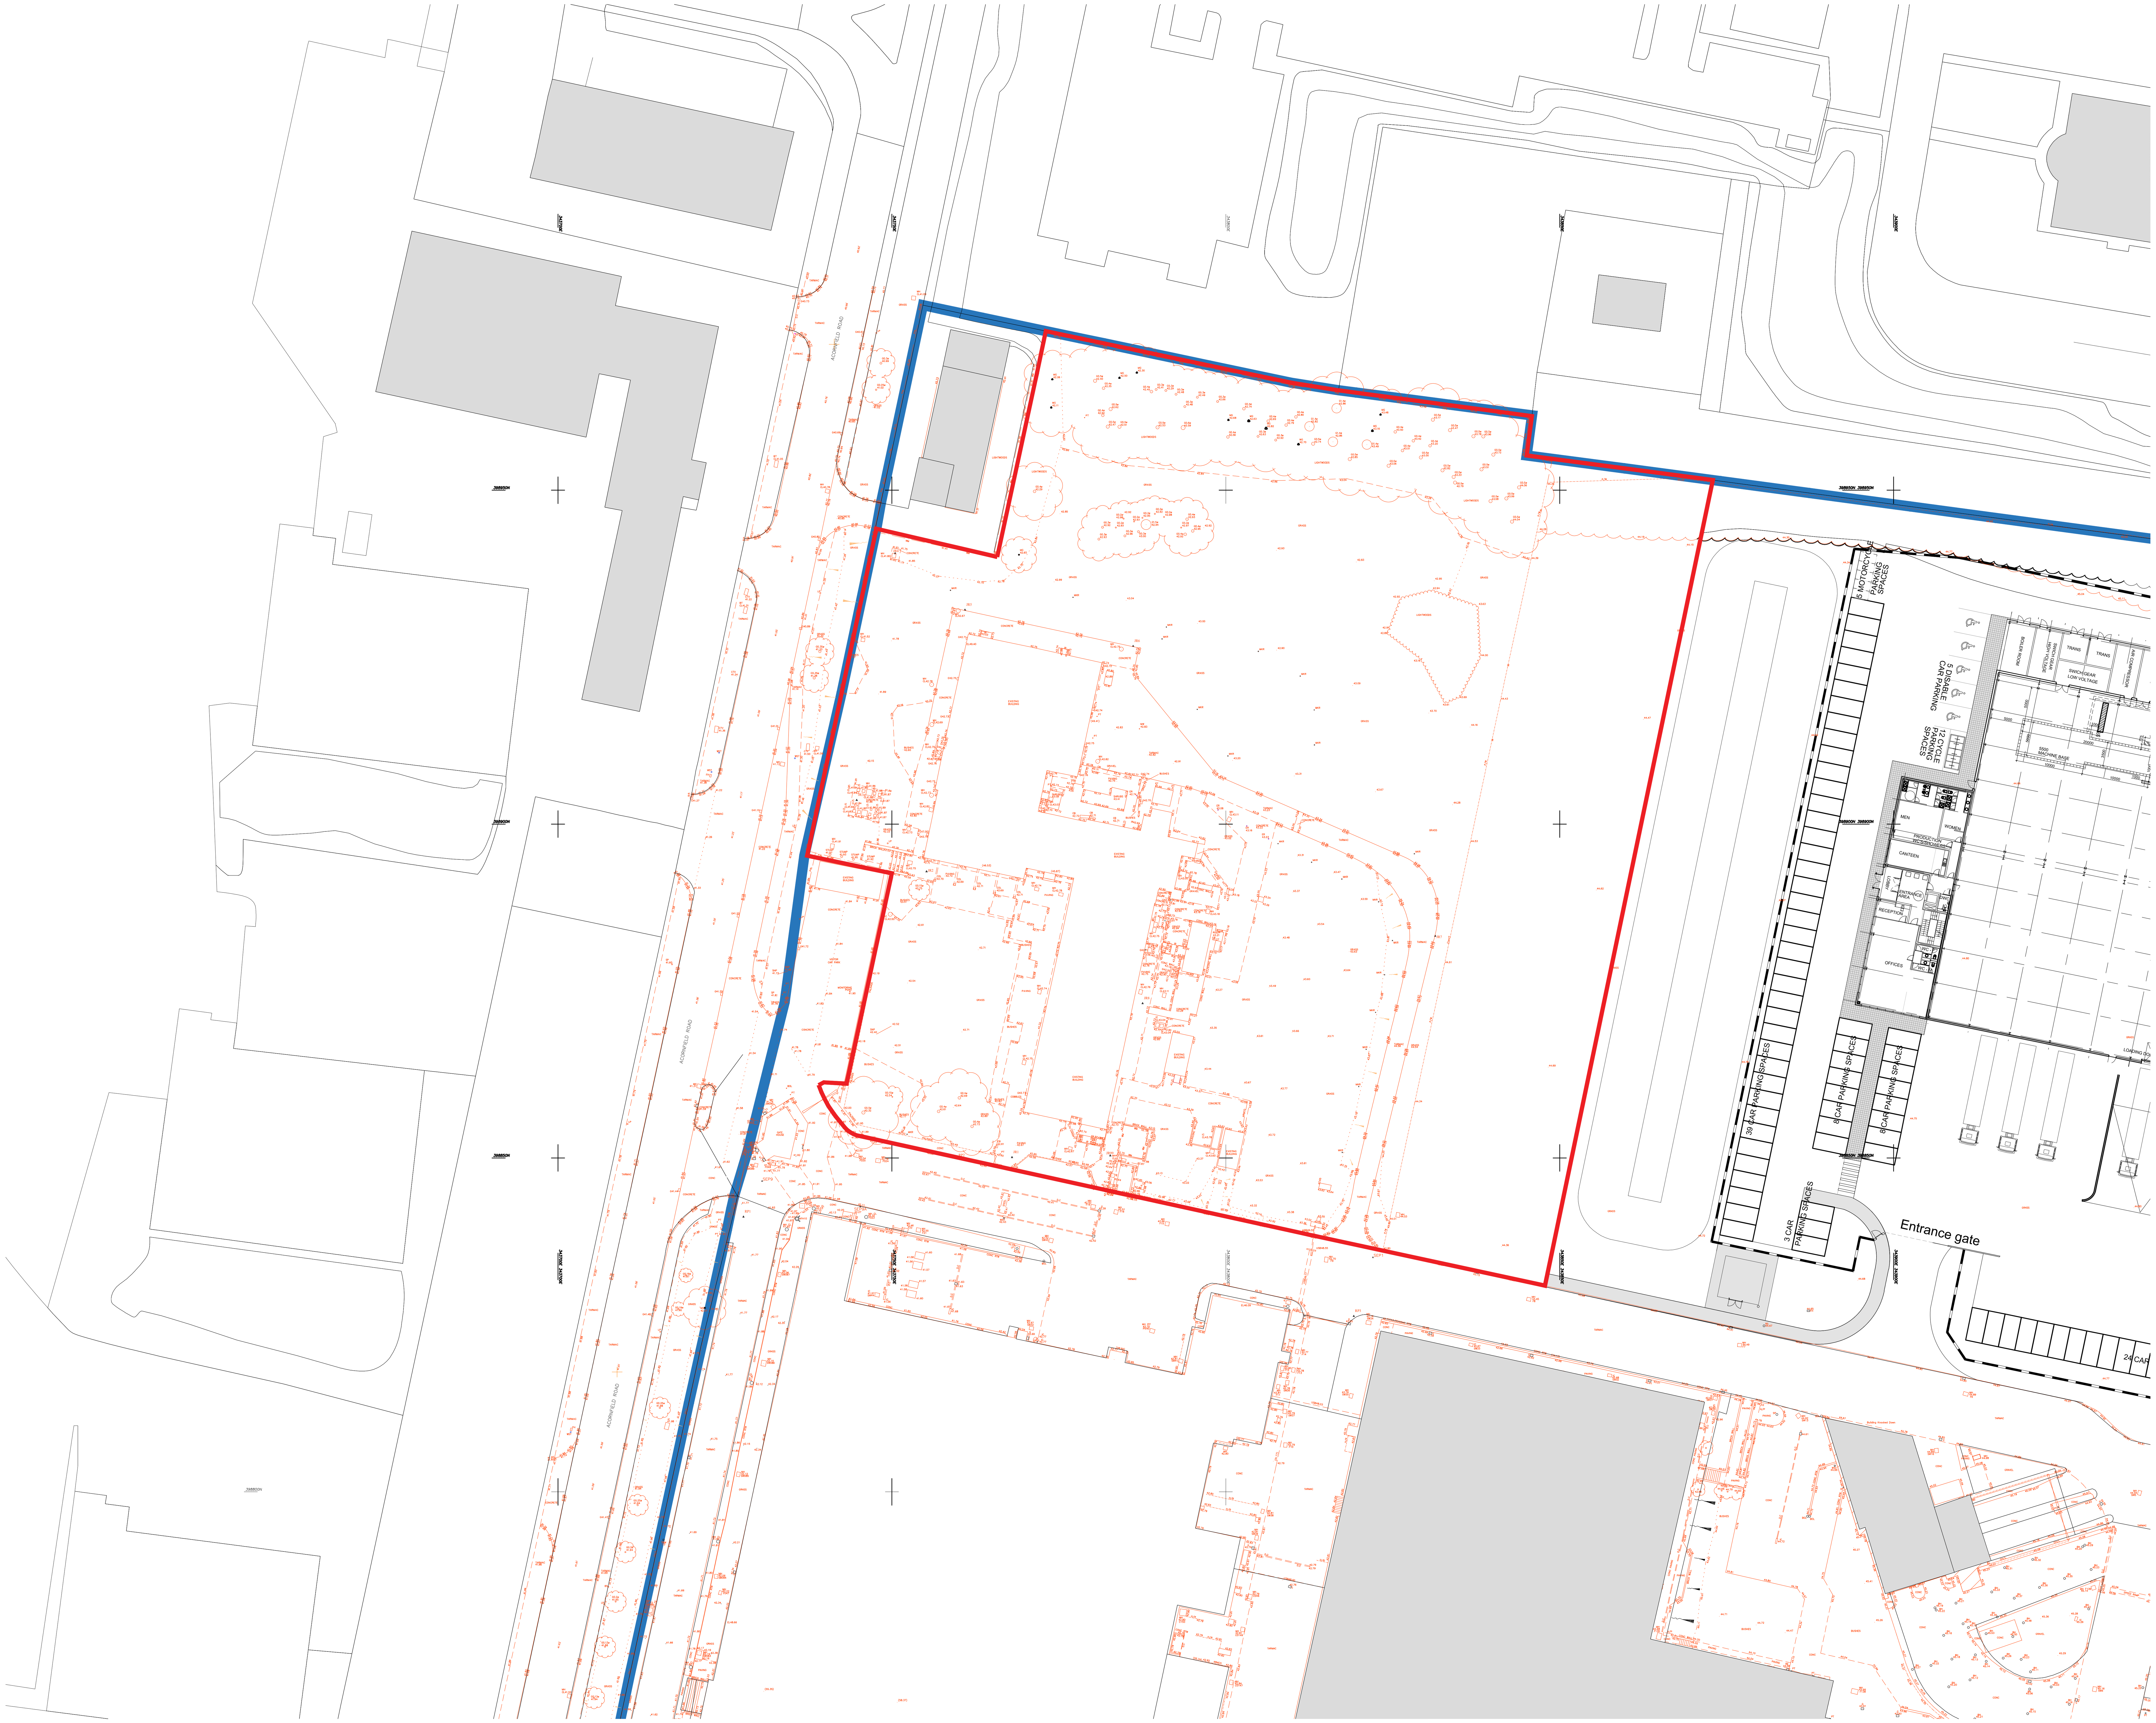


Disclaimer:

Subject to survey.

The topographical information shown is based on the topographical survey by Survey & Engineering Projects Ltd. Survey dwg no. *S15946_T Rev0, dated April 2018*

Notes:

KEY

Image Business Park

Site Boundary Line
(13,885m^2/ 3.43acres/ 1.39ha)

Rev:	Notes:	Date:	Dwn:	Iss:
-	First issue	20.05.21	HT	HA

N

0 5 10 15 20 25

Client:

SEYBOURNE

hale

ARCHITECTURE | DESIGN MANAGEMENT

22c Leathermarket Street, London, SE1 3HP

Project:

Imagination 02
Image Business Park, Knowsley

Drawing Title:

Site 2
Existing Site Plan

Project No: 21065

Scale @ A1/A3: 1:500 / 1:1000

Drawing No: 21065 - PL1001

Revision: DR