


NOTE:-
FRONT ELEVATION TO REMAIN AS EXISTING

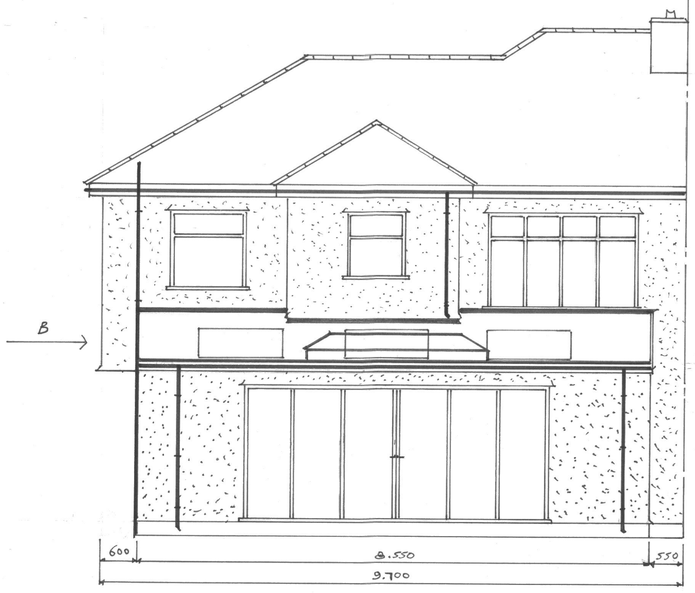


PROPOSED REAR ELEVATION

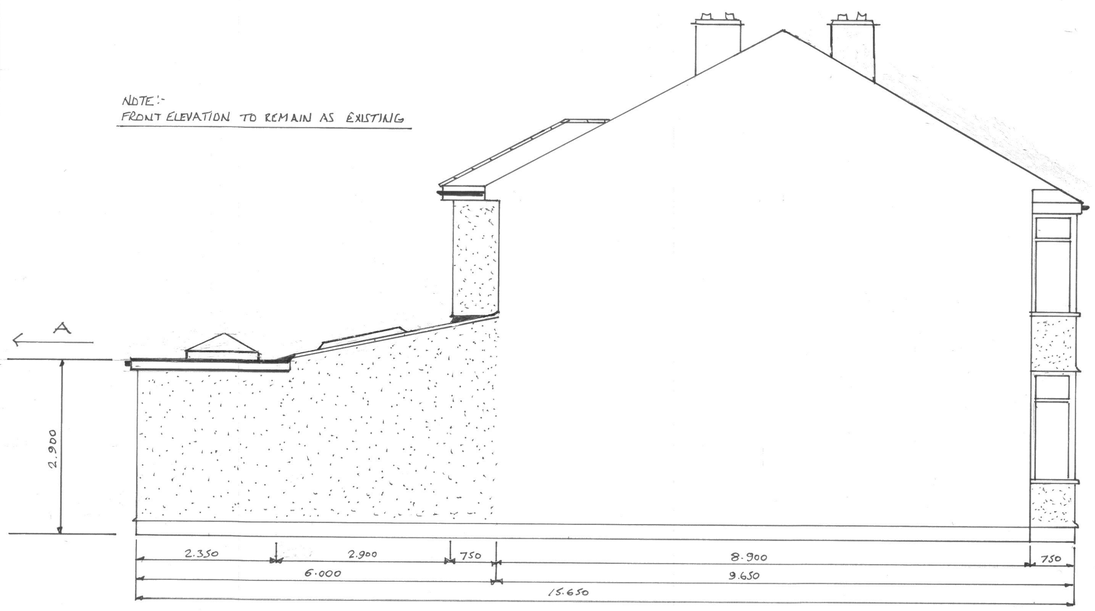


PROPOSED SIDE ELEVATION A

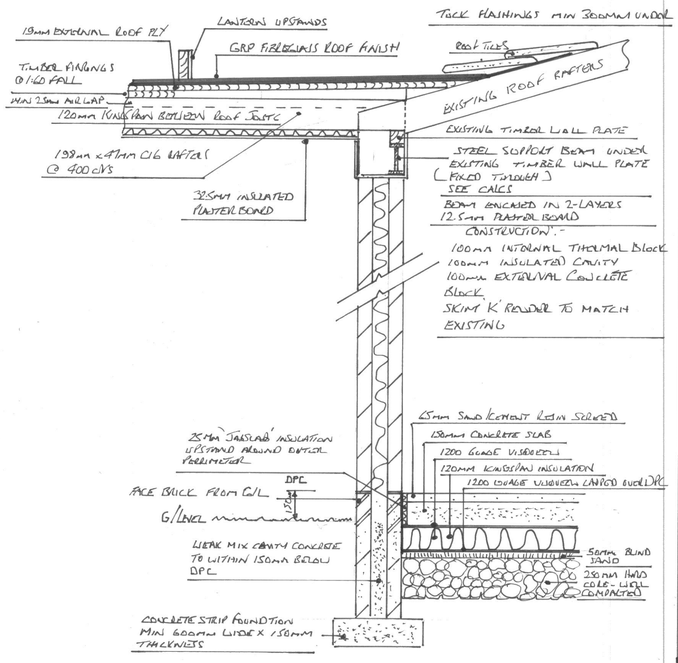

SECTION C-C SCALE 1:20

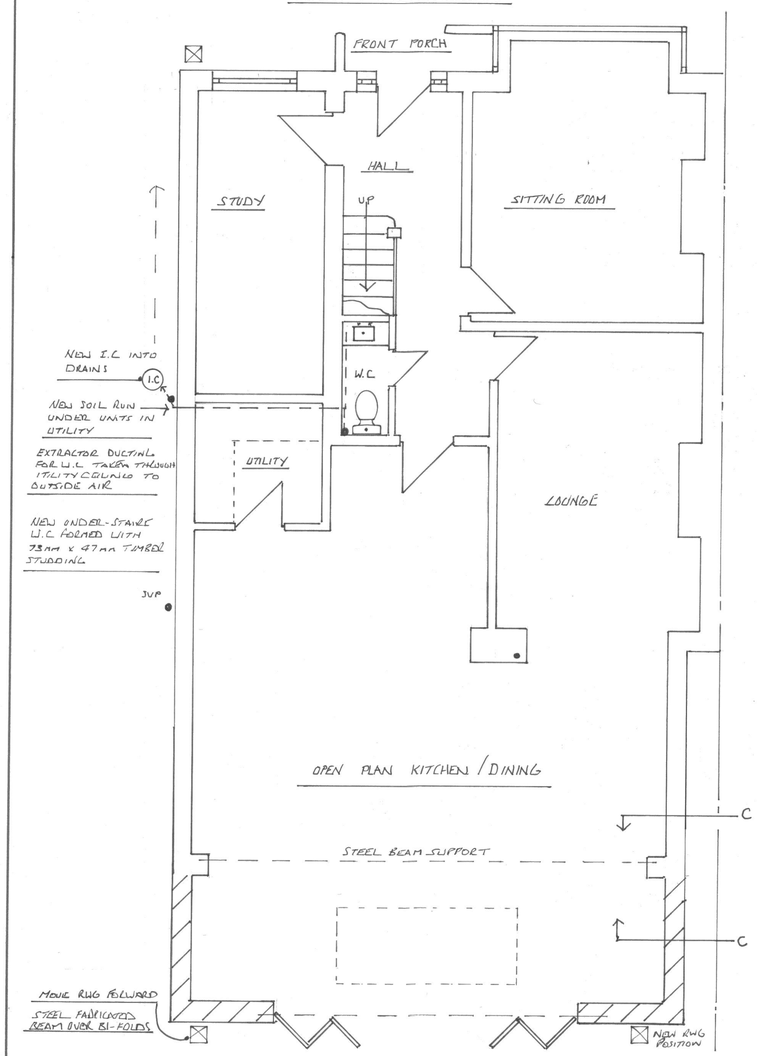


PROSED GROUND FLOOR PLAN

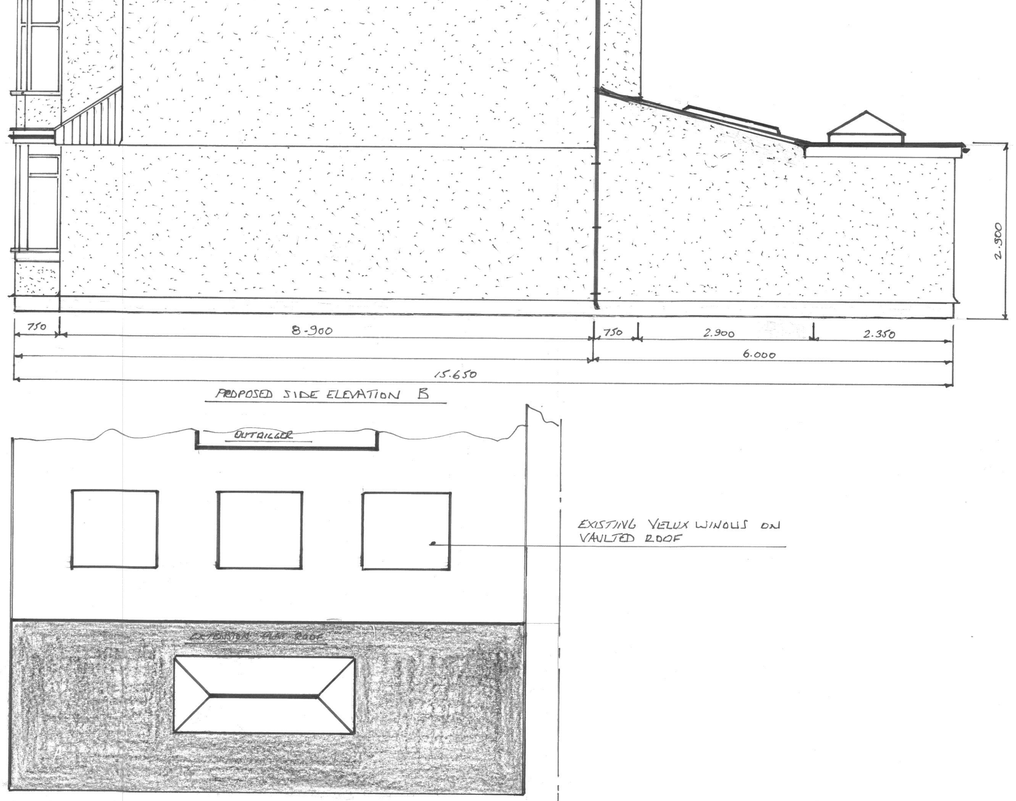


PROPOSED SIDE ELEVATION B

PROPOSED FIRST FLOOR PLAN VIEW

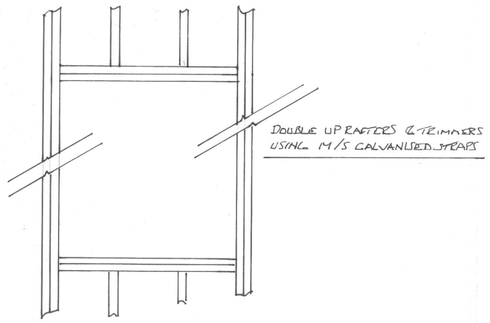

ROOF LIGHT OPENING SCALE 1:20

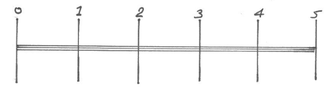

SCALE BAR 1:50

NEIL JONES	DWG No 1539	SCALE 1:50/1:20	MAY 2022
PROPOSED SINGLE STOREY REAR EXTENSION			

MR F. POTTER
17 COURT HEY AVENUE
ROBY
LIVERPOOL
L36 4JB

B

PROPOSED