



EXISTING GROUND FLOOR PLAN 1 : 50


EXISTING FIRST FLOOR PLAN 1 : 50

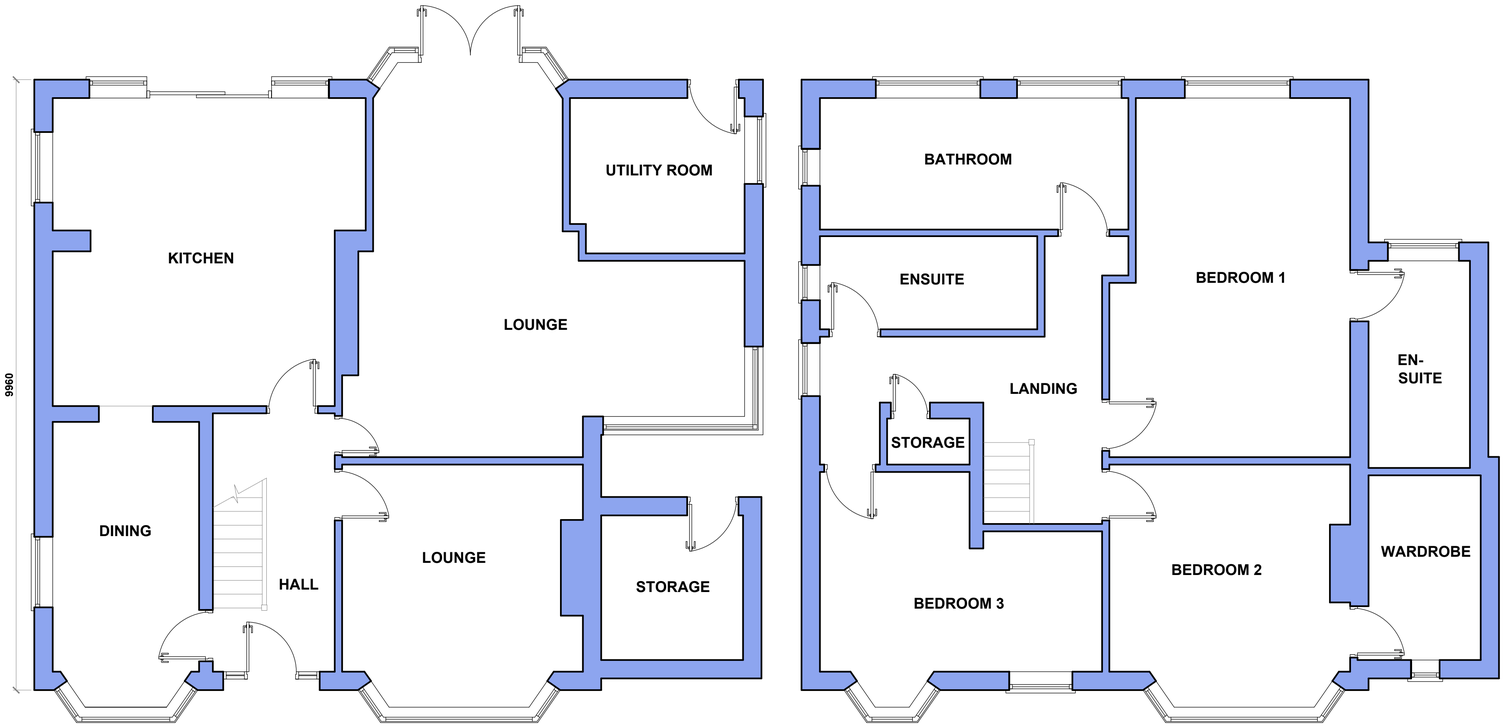


EXISTING FRONT ELEVATION 1 : 50

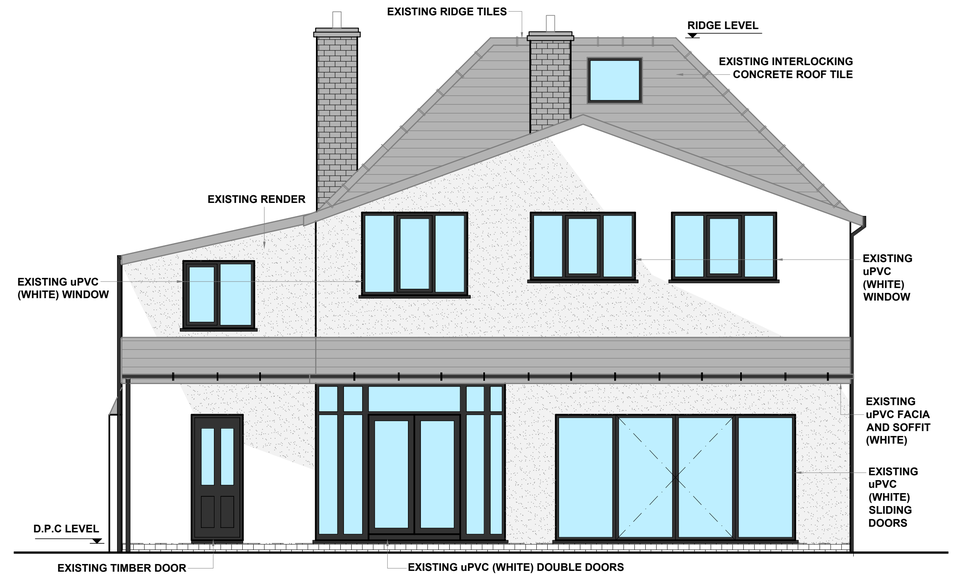

EXISTING REAR ELEVATION 1 : 50

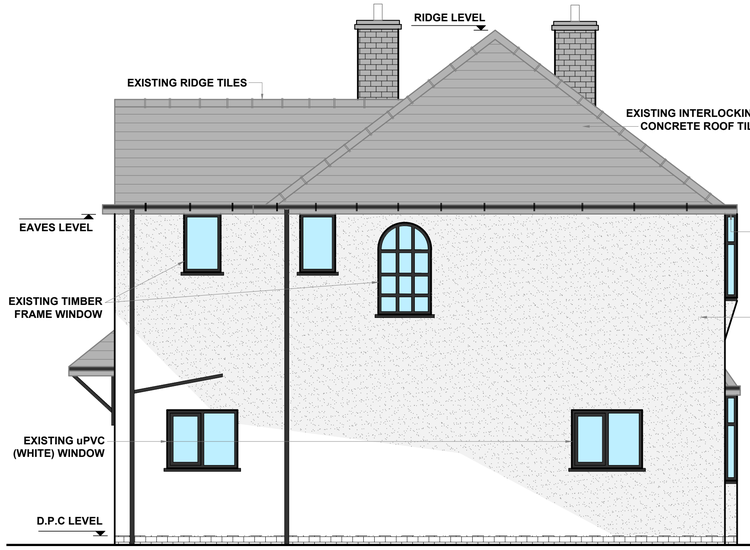

EXISTING SIDE ELEVATION 1 : 50

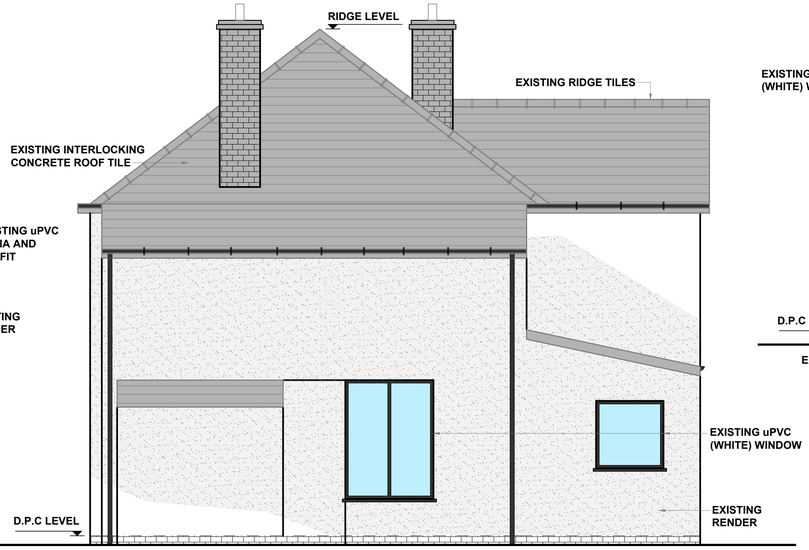

EXISTING SIDE ELEVATION 1 : 50

R+R DESIGN
- STRUCTURAL ENGINEERS
- SURVEYORS
- PROJECT MANAGERS
- ARCHITECTURAL DESIGNERS

CHURCH LODGE, WINDY ARBOR RD, MERSEYSIDE, L35 3SE
TEL : 0151 493 2729 EMAIL : info@randrdesign.co.uk

Title
BRYDOR
MOOR LANE
FAZAKERLEY
L10 0AP

Title
EXISTING PLANS AND ELEVATIONS

Scale **AS SHOWN A1 SHEET**

Drawing No.
E2665/01

1:1250
25m 0 25m 50m 75m 100m 125m

1:500
10m 0 10m 20m 30m 40m 50m

1:100
2m 0 2m 4m 6m 8m 10m

1:50
1m 0 1m 2m 3m 4m 5m