**PLANNING DRAWING**
THIS DRAWING IS FOR PLANNING PURPOSES ONLY AND NOT TO BE USED FOR CONSTRUCTION
**DO NOT SCALE FROM THIS DRAWING**

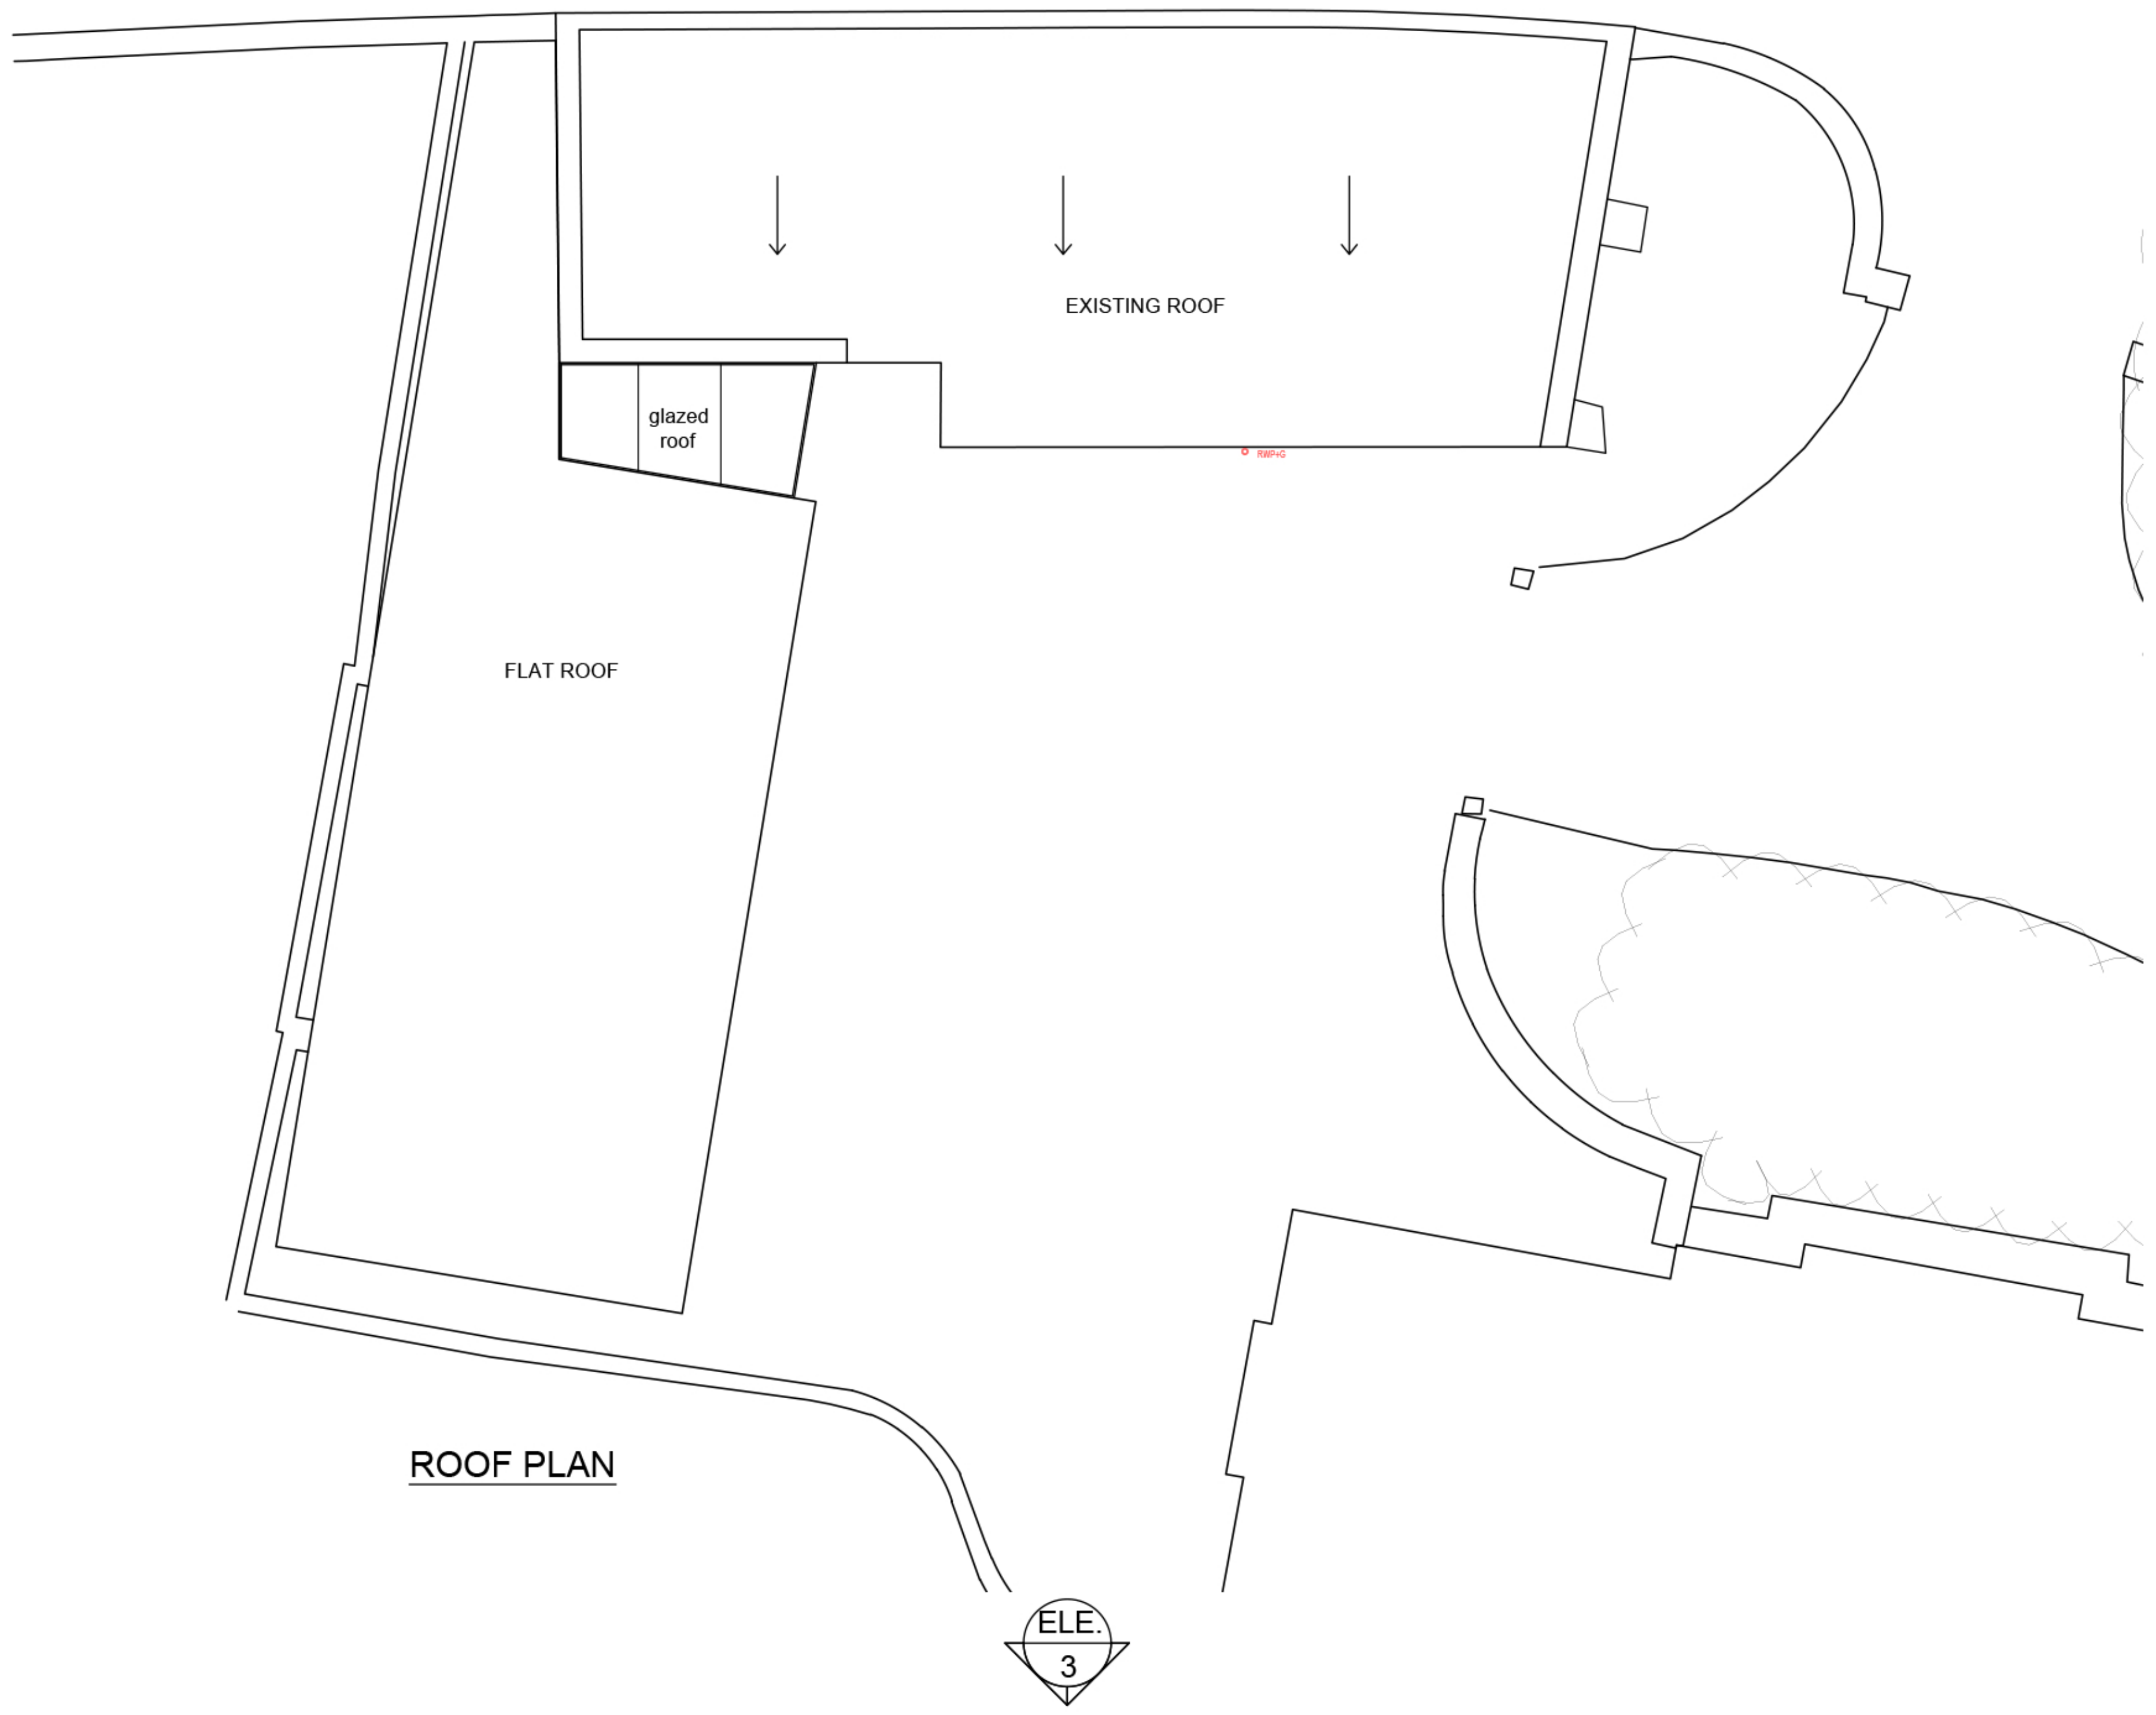

ROOF PLAN

KEY:

🟩 EXISTING AREAS

🟥 PROPOSED AREAS

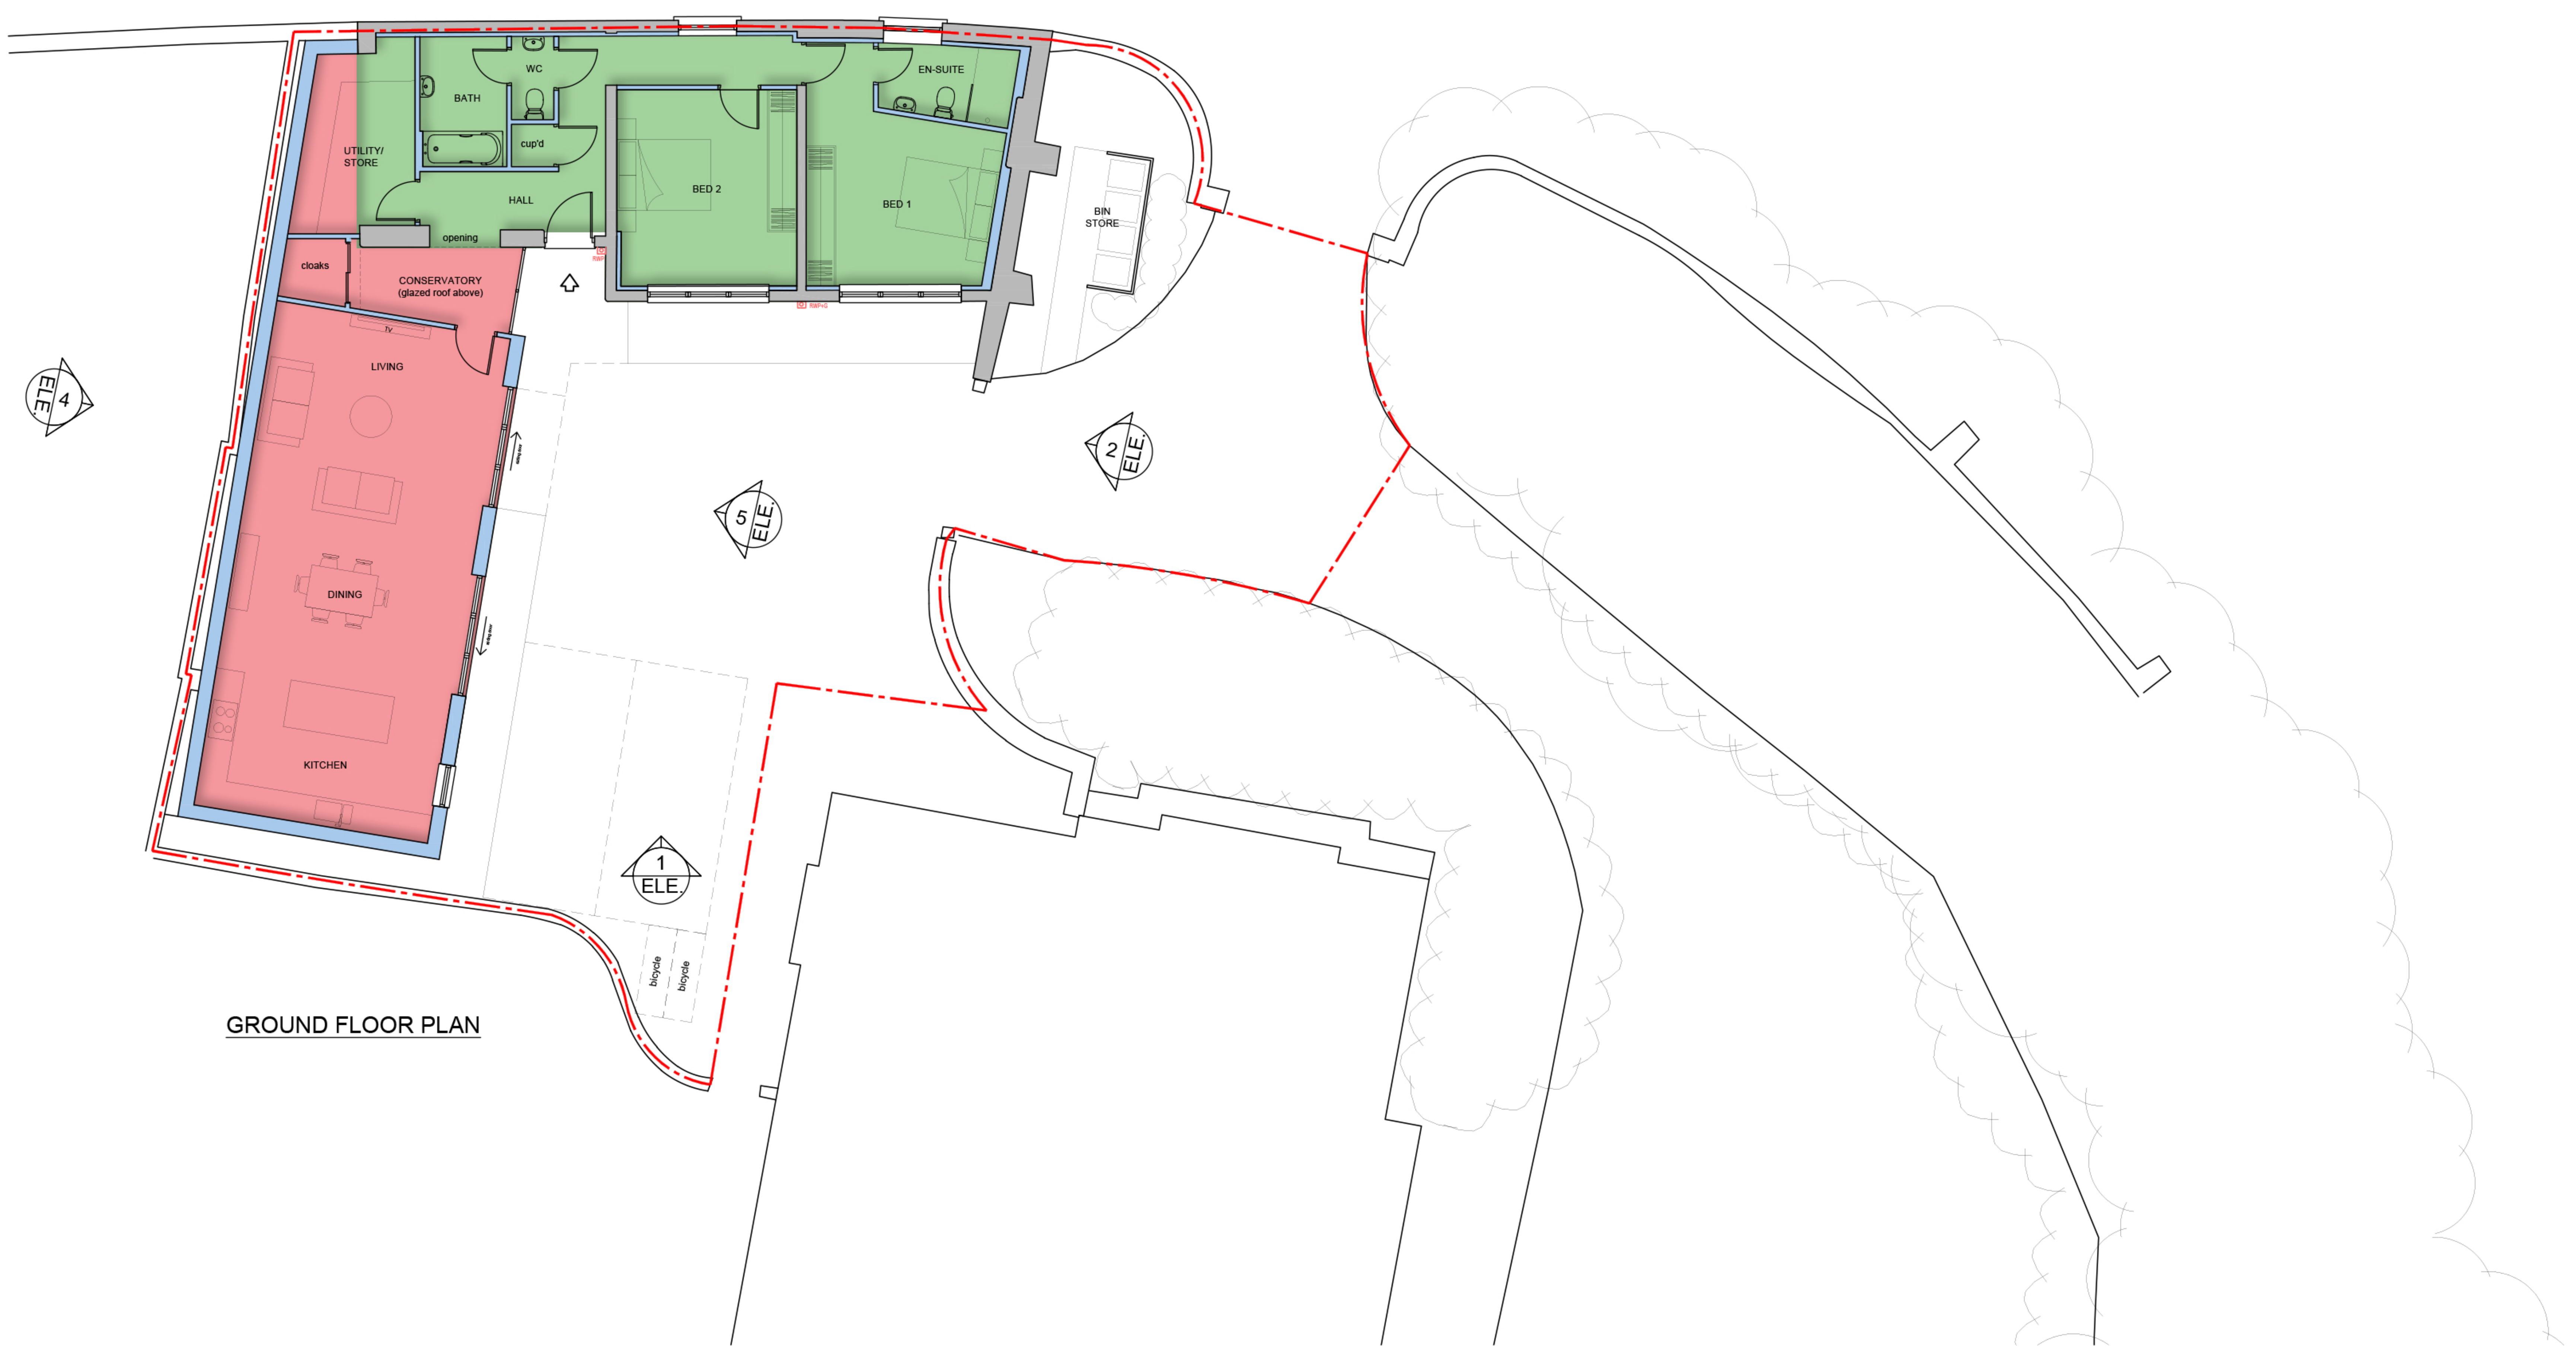

GROUND FLOOR PLAN

| B | Site boundary line adjusted. | 29.07.2022 | JT | RR |
|---|---|---|---|---|
| A | Site boundary line added. Conservatory adjusted. | 28.07.2022 | JT | RR |
| Rev. | Description | Date | By | Chk'd |

REVISIONS

purpose **PLANNING**

Cass associates
architecture
masterplanning
planning
landscape
conservation

Studio 204B The Tea Factory, 82 Wood Street, Liverpool, L1 4DQ
T +44 (0)151 707 0110 E all@cassassociates.co.uk W www.cassassociates.co.uk

client
COLIN DANIELS

project
GREENHILL, THE ORCHARD,
HUYTON. L36 9UZ

drawing title
SITE AND ROOF PLAN
AS PROPOSED

scale @ A1 1:100
date 05-07-2022
drn TOC chk'd RR

1533-004
B

Original paper size (A1) 841x 594mm

CAD FILE NAME: S:\JOB FILES 1400 ONWARDS\1533 Coach House, Greenhill Huyton\Drawings (DMS to be used)\AutoCad\Current\1533 - REVISED SCHEME FOR CLIENT 29-07-22.dwg

© This drawing is the property of Cass Associates and the information can only be reproduced with their prior permission