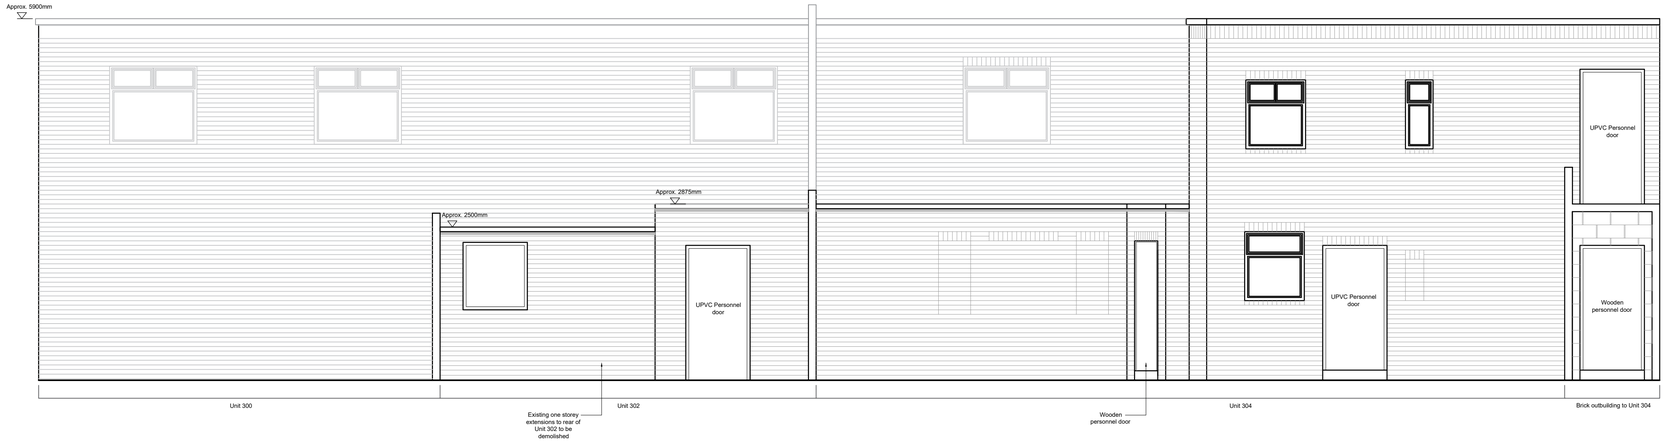

Existing South Elevation

Proposed South Elevation

N

0 0.5 1.0 1.5 2.0 2.5m

Scale 1:50

NOTES

AEWTP026C

- All dimensions and levels are to be checked on site.
- Any discrepancies are to be reported to the architect before any work commences
- This drawing shall not be scaled to ascertain any dimensions. Work to figured dimensions only.
- This drawing shall not be reproduced without express written permission from AEW.
- Title overlay drawings and ownership boundaries are produced using all reasonable endeavors. AEW cannot be responsible for the accuracy or scale discrepancy of base plans supplied to them.
- All works are to be undertaken in accordance with Building Regulations and the latest British Standards.
- All proprietary materials and products are to be used strictly in accordance with the manufacturers recommendations.

CDM 2015

Client notified of duties: **CDM_PD_Date**

Principal Designer: **CDM_PD_Name**

Unless noted below, all known hazards have been highlighted on the drawing:

Existing and proposed elevations shown indicatively only based on limited OS data and site survey.

REV	Date	Drawn by: -	Checked by: -
P03	19/03/2025	DOH	TF
Height of fencing increased and note updated.			
P02	14/06/2024	MB	DOH
Demolished wall amended			
P01	12/06/2024	MB	DOH
Initial Issue			

Status: S4 — Purpose of Issue: For Approval

drawing stage: **Stage 3 Spatial Coordination**

client: **Concept Property UK Ltd**

project: **Tyre Outlet**
Liverpool Road, Huyton

drawing title: **Existing and Proposed Site Elevations (Sheet 02)**

date: 12/06/2024 — drawn: MB

scale@A1: 1:50 — checked: DOH

Rev **P03**

Job No **13878-AEW-SI-XX-DR-A-0506**

aew architects
0161 214 4370
www.aewarchitects.com

AEW Reference Number