

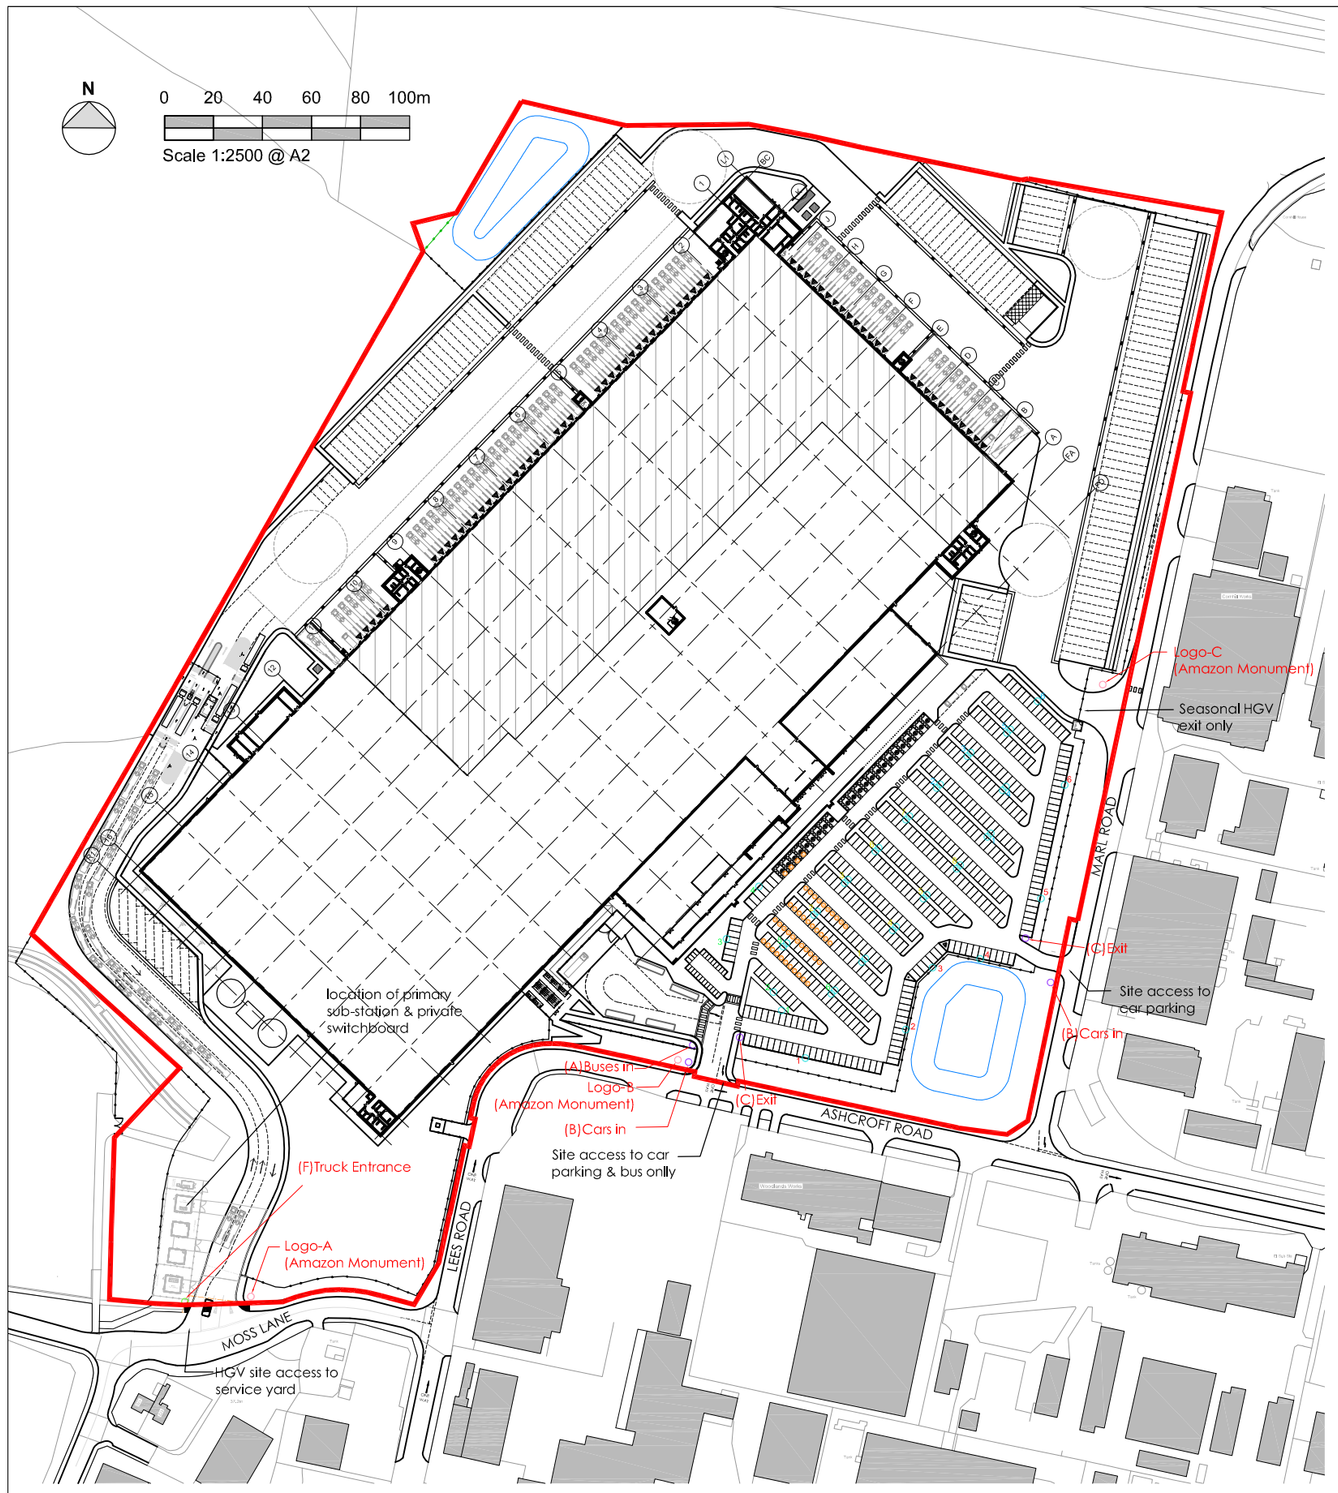



KEY PLAN

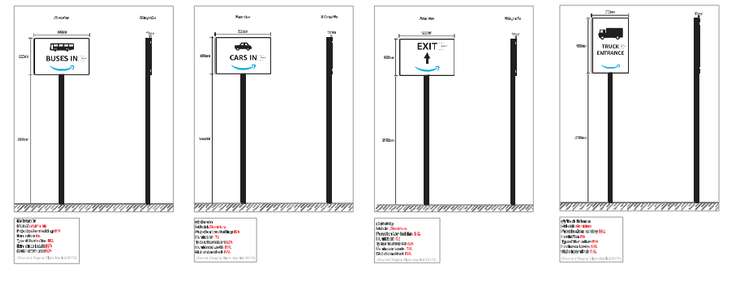

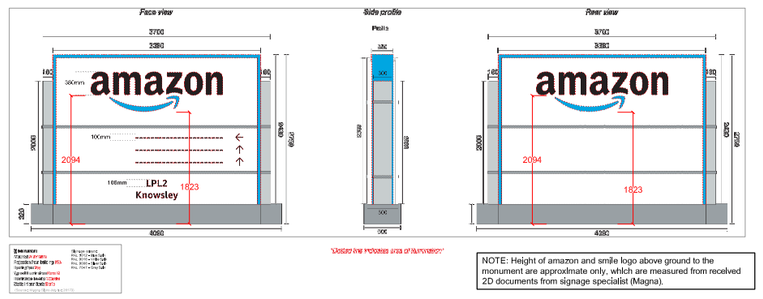


NOTE: Height of amazon and smile logo above ground to the monument are approximate only, which are measured from received 2D documents from signage specialist (Magna).


L-B1 to L-B6
Signage colour: Pantone 2995 C
CMYK: 100,80,0,30
(Source : Magna Signs Job No 26172)

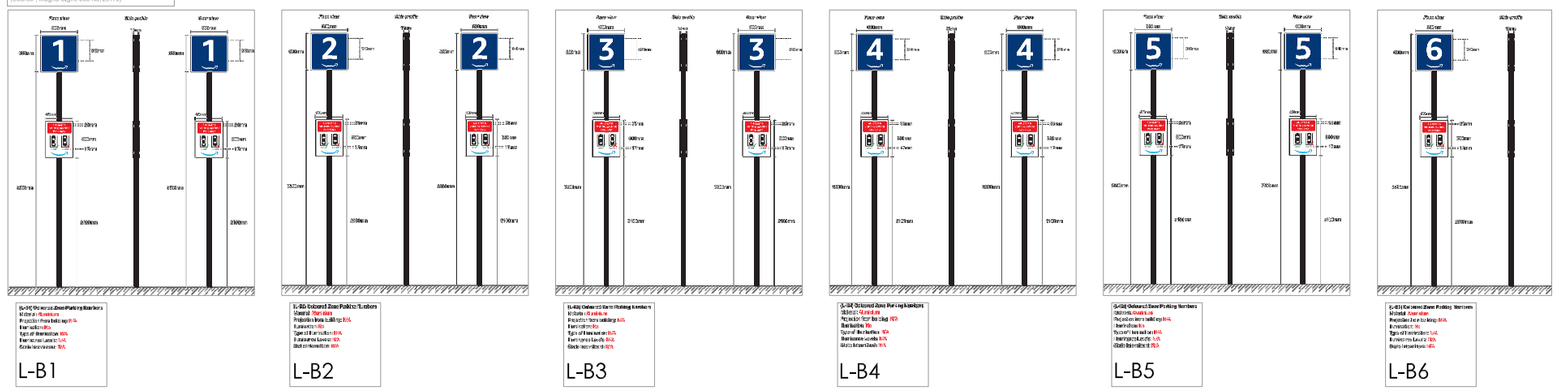


L-G1 to L-G6
Signage colour: Pantone 2995 C
CMYK: 100,0,100,0
(Source : Magna Signs Job No 26172)

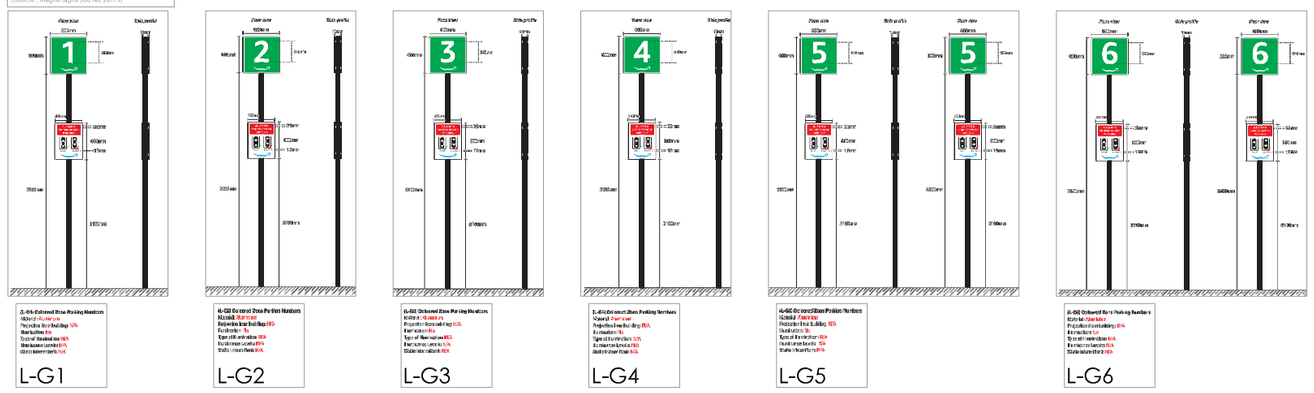

L-R1 to L-R6
Signage colour: Pantone 2995 C
CMYK: 0,96,100,0
(Source : Magna Signs Job No 26172)

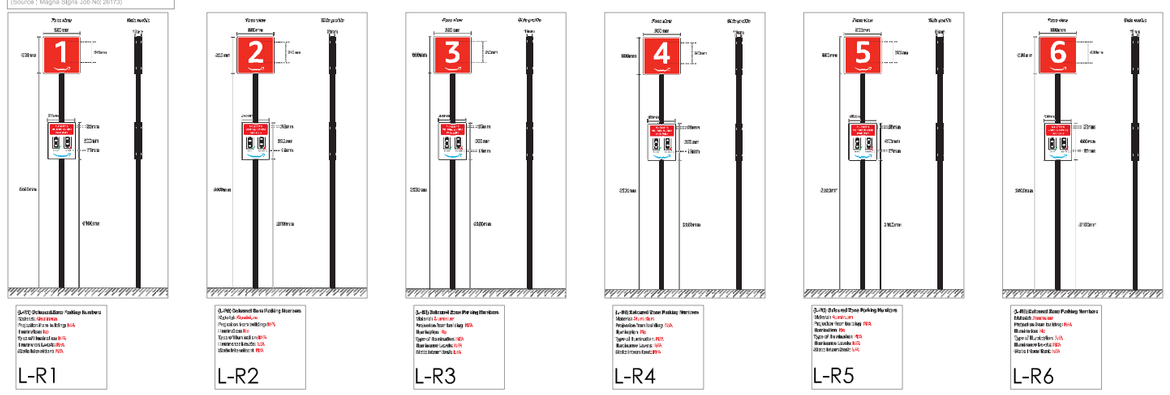

L-Y1 to L-Y8
Signage colour: Pantone 2995 C
CMYK: 0,0,100,0
(Source : Magna Signs Job No 26172)

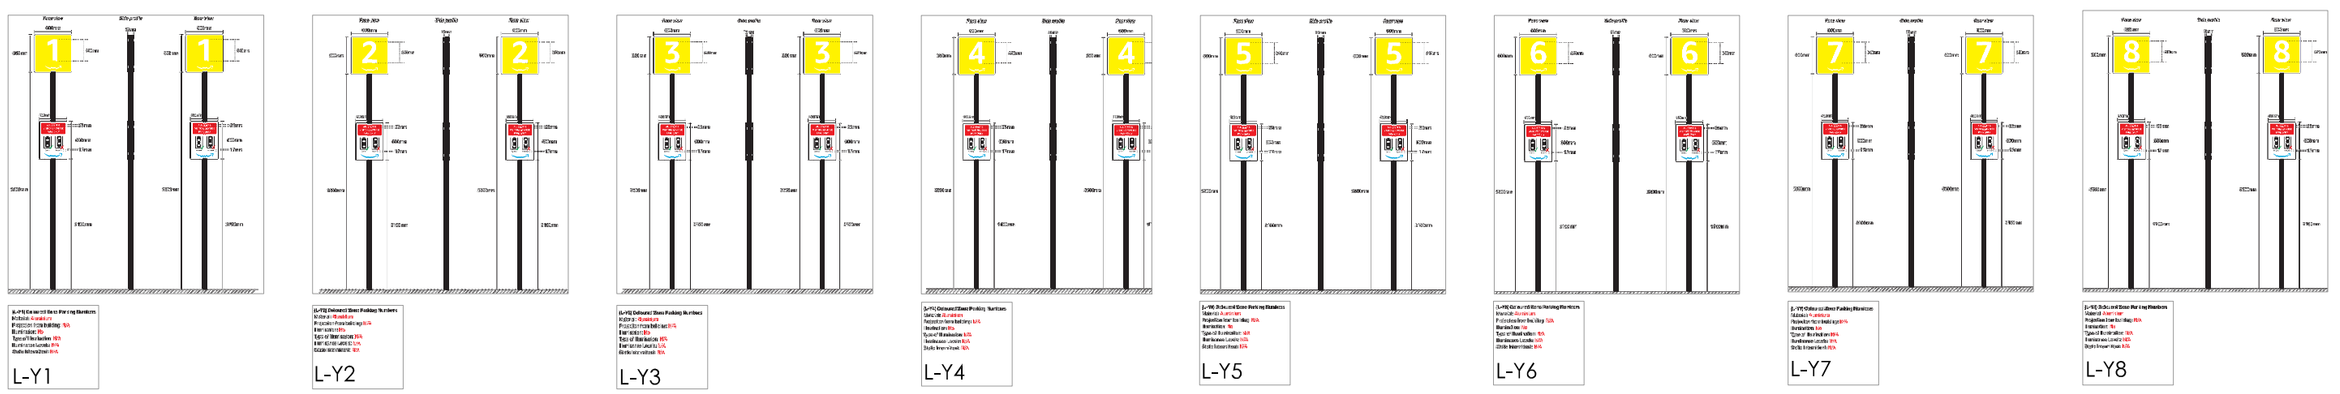

SIGNAGE ELEVATIONS
Scale @ 1:100

NOTES

AEWTP027C

- All dimensions and levels are to be checked on site.
- Any discrepancies are to be reported to the architect before any work commences
- This drawing shall not be scaled to ascertain any dimensions. Work to figured dimensions only.
- This drawing shall not be reproduced without express written permission from AEW.
- Title overlay drawings and ownership boundaries are produced using all reasonable endeavors. AEW cannot be responsible for the accuracy or scale discrepancy of base plans supplied to them.
- All works are to be undertaken in accordance with Building Regulations and the latest British Standards.
- All proprietary materials and products are to be used strictly in accordance with the manufacturers recommendations.

CDM 2015

Client notified of duties: **June 2019**
Principal Designer: **CDM Contract Services**

Unless noted below, all known hazards have been highlighted on the drawing:

KEY:

- Proposed vehicle restrictions signage to car parking & bus site access. (source: drawing no. Magna_LPL2_002). Total = 5no.s
- Proposed vehicle restrictions signage to service yard site access. (source: drawing no. Magna_LPL2_003). Total = 1no.
- Proposed vehicle restrictions signage to car parking area. (source: drawing no. Magna_LPL2_005). Total = 4 1no.
- LOGO : Amazon Monument LPL2 Address source: drawing no. Magna_LPL2_006 Total = 3no.s

REV	Date	Drawn by: -	Checked by: -
P04	02/02/22	WS	RD/DW
	Amazon monument text updated and dims ht added.		
P03	01/02/22	WS	RD
	Signages detail information added to suit Magna requirements.		
P02	20/01/22	WS	RD
	Signages updated to suit Magna requirements.		
P01	18/01/22	WS	RD
	Initial issue.		

Status: S2 — Purpose of Issue: For Comment
drawing stage: **Planning**
client: **PLP**
project: **PLP Knowsley**
drawing title: **Site Plan**
Proposed SIte Signage

date: Jan 2022 — drawn: WS
scale@A2: As indicated — checked: RD

Rev **P04**
Job No **B8391-AEW-XX-XX-DR-A-0530**

aew architects
0161 214 4370
www.aewarchitects.com