PLANNING DRAWING
THIS DRAWING IS FOR PLANNING PURPOSES ONLY AND NOT
TO BE USED FOR CONSTRUCTION

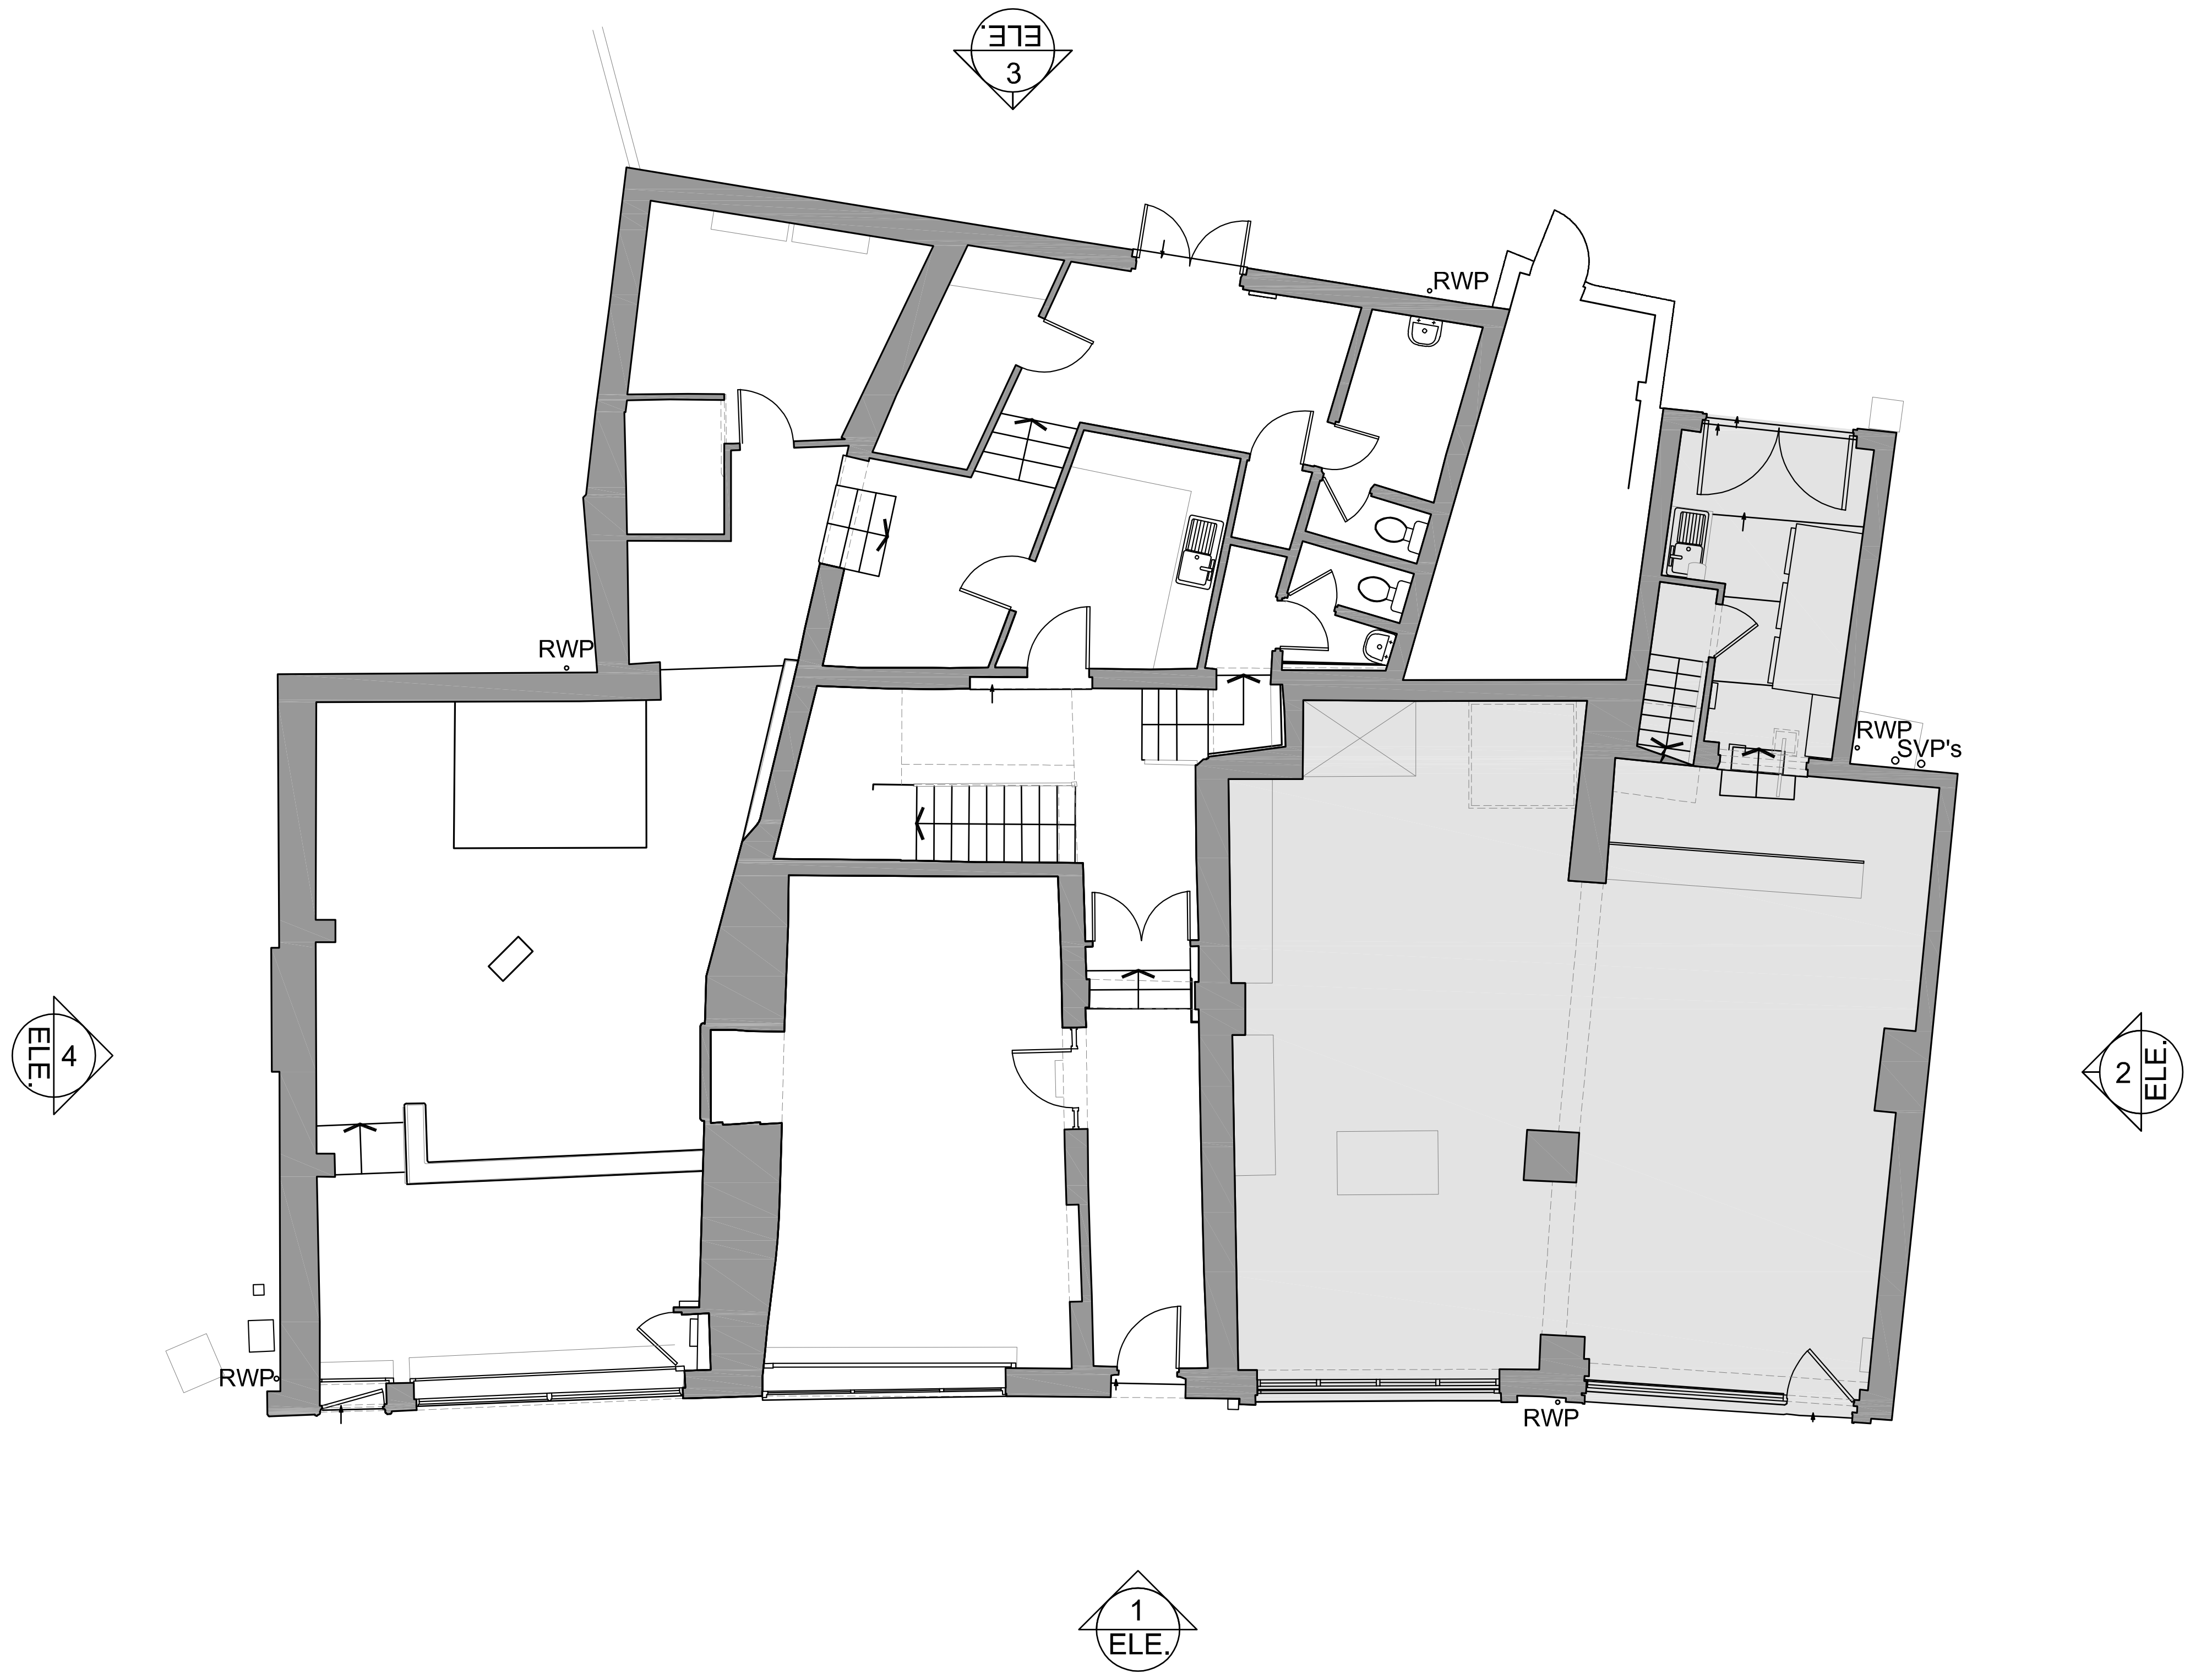

GROUND FLOOR PLAN

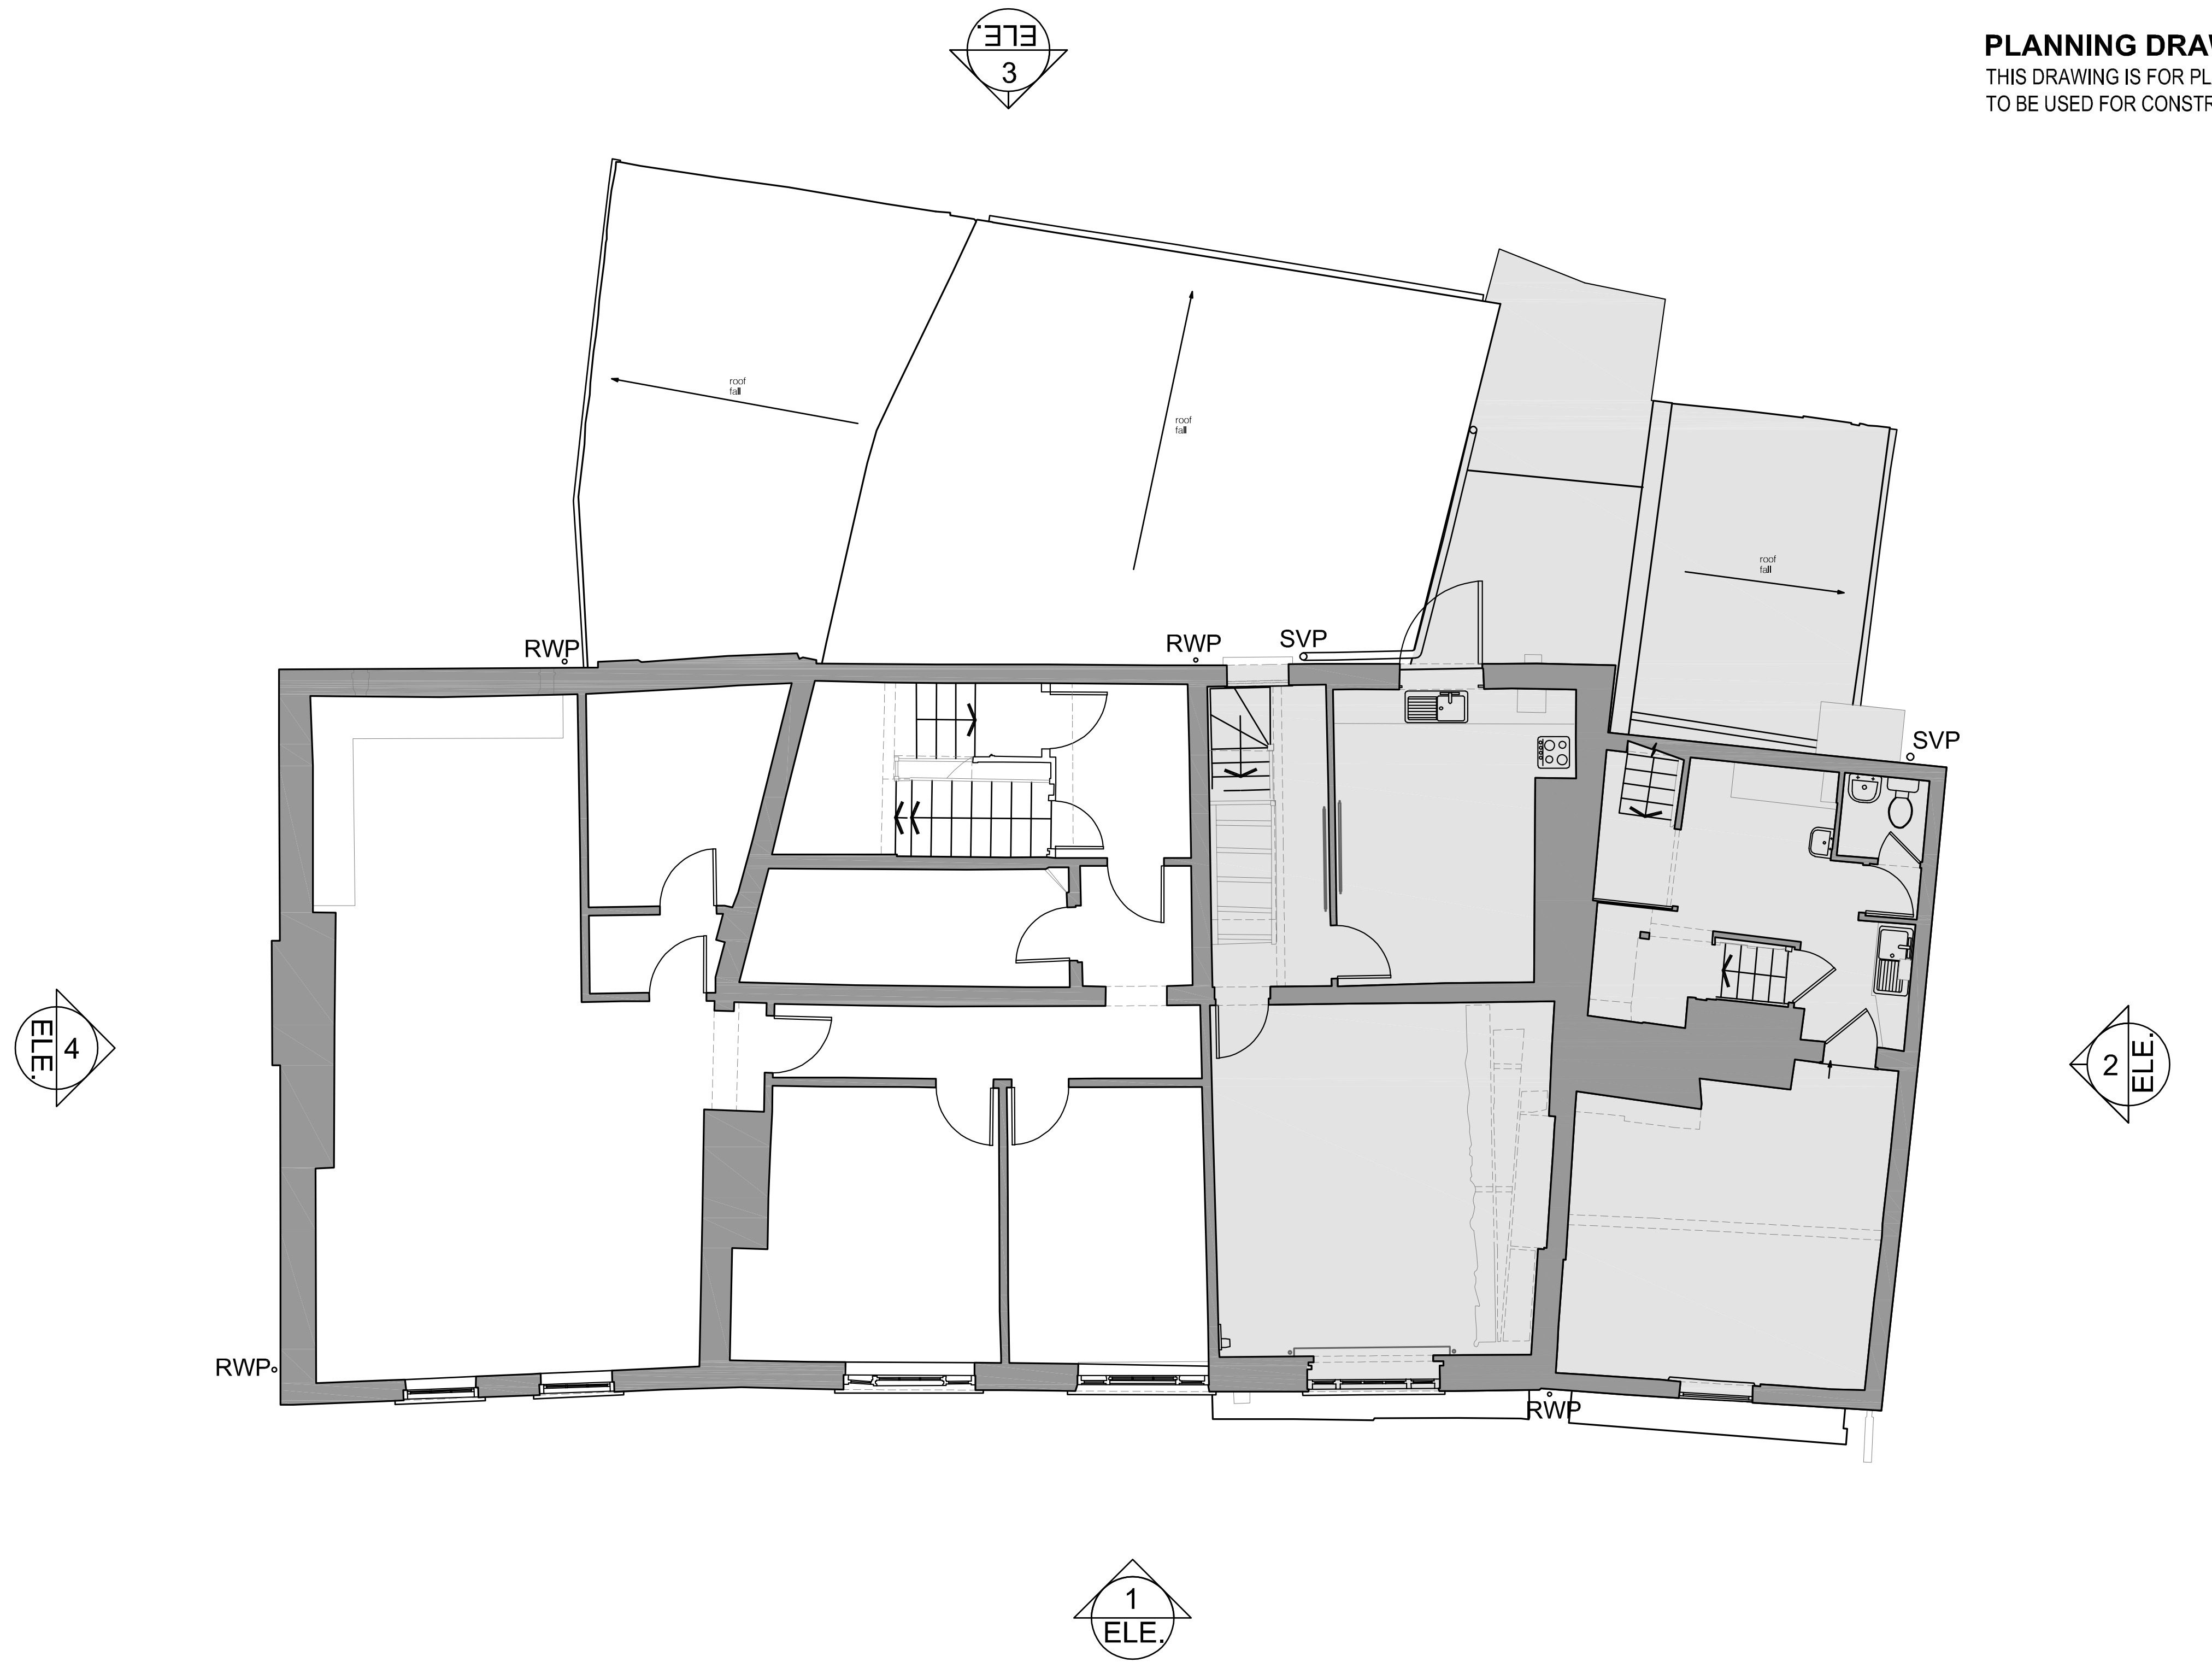

FIRST FLOOR PLAN

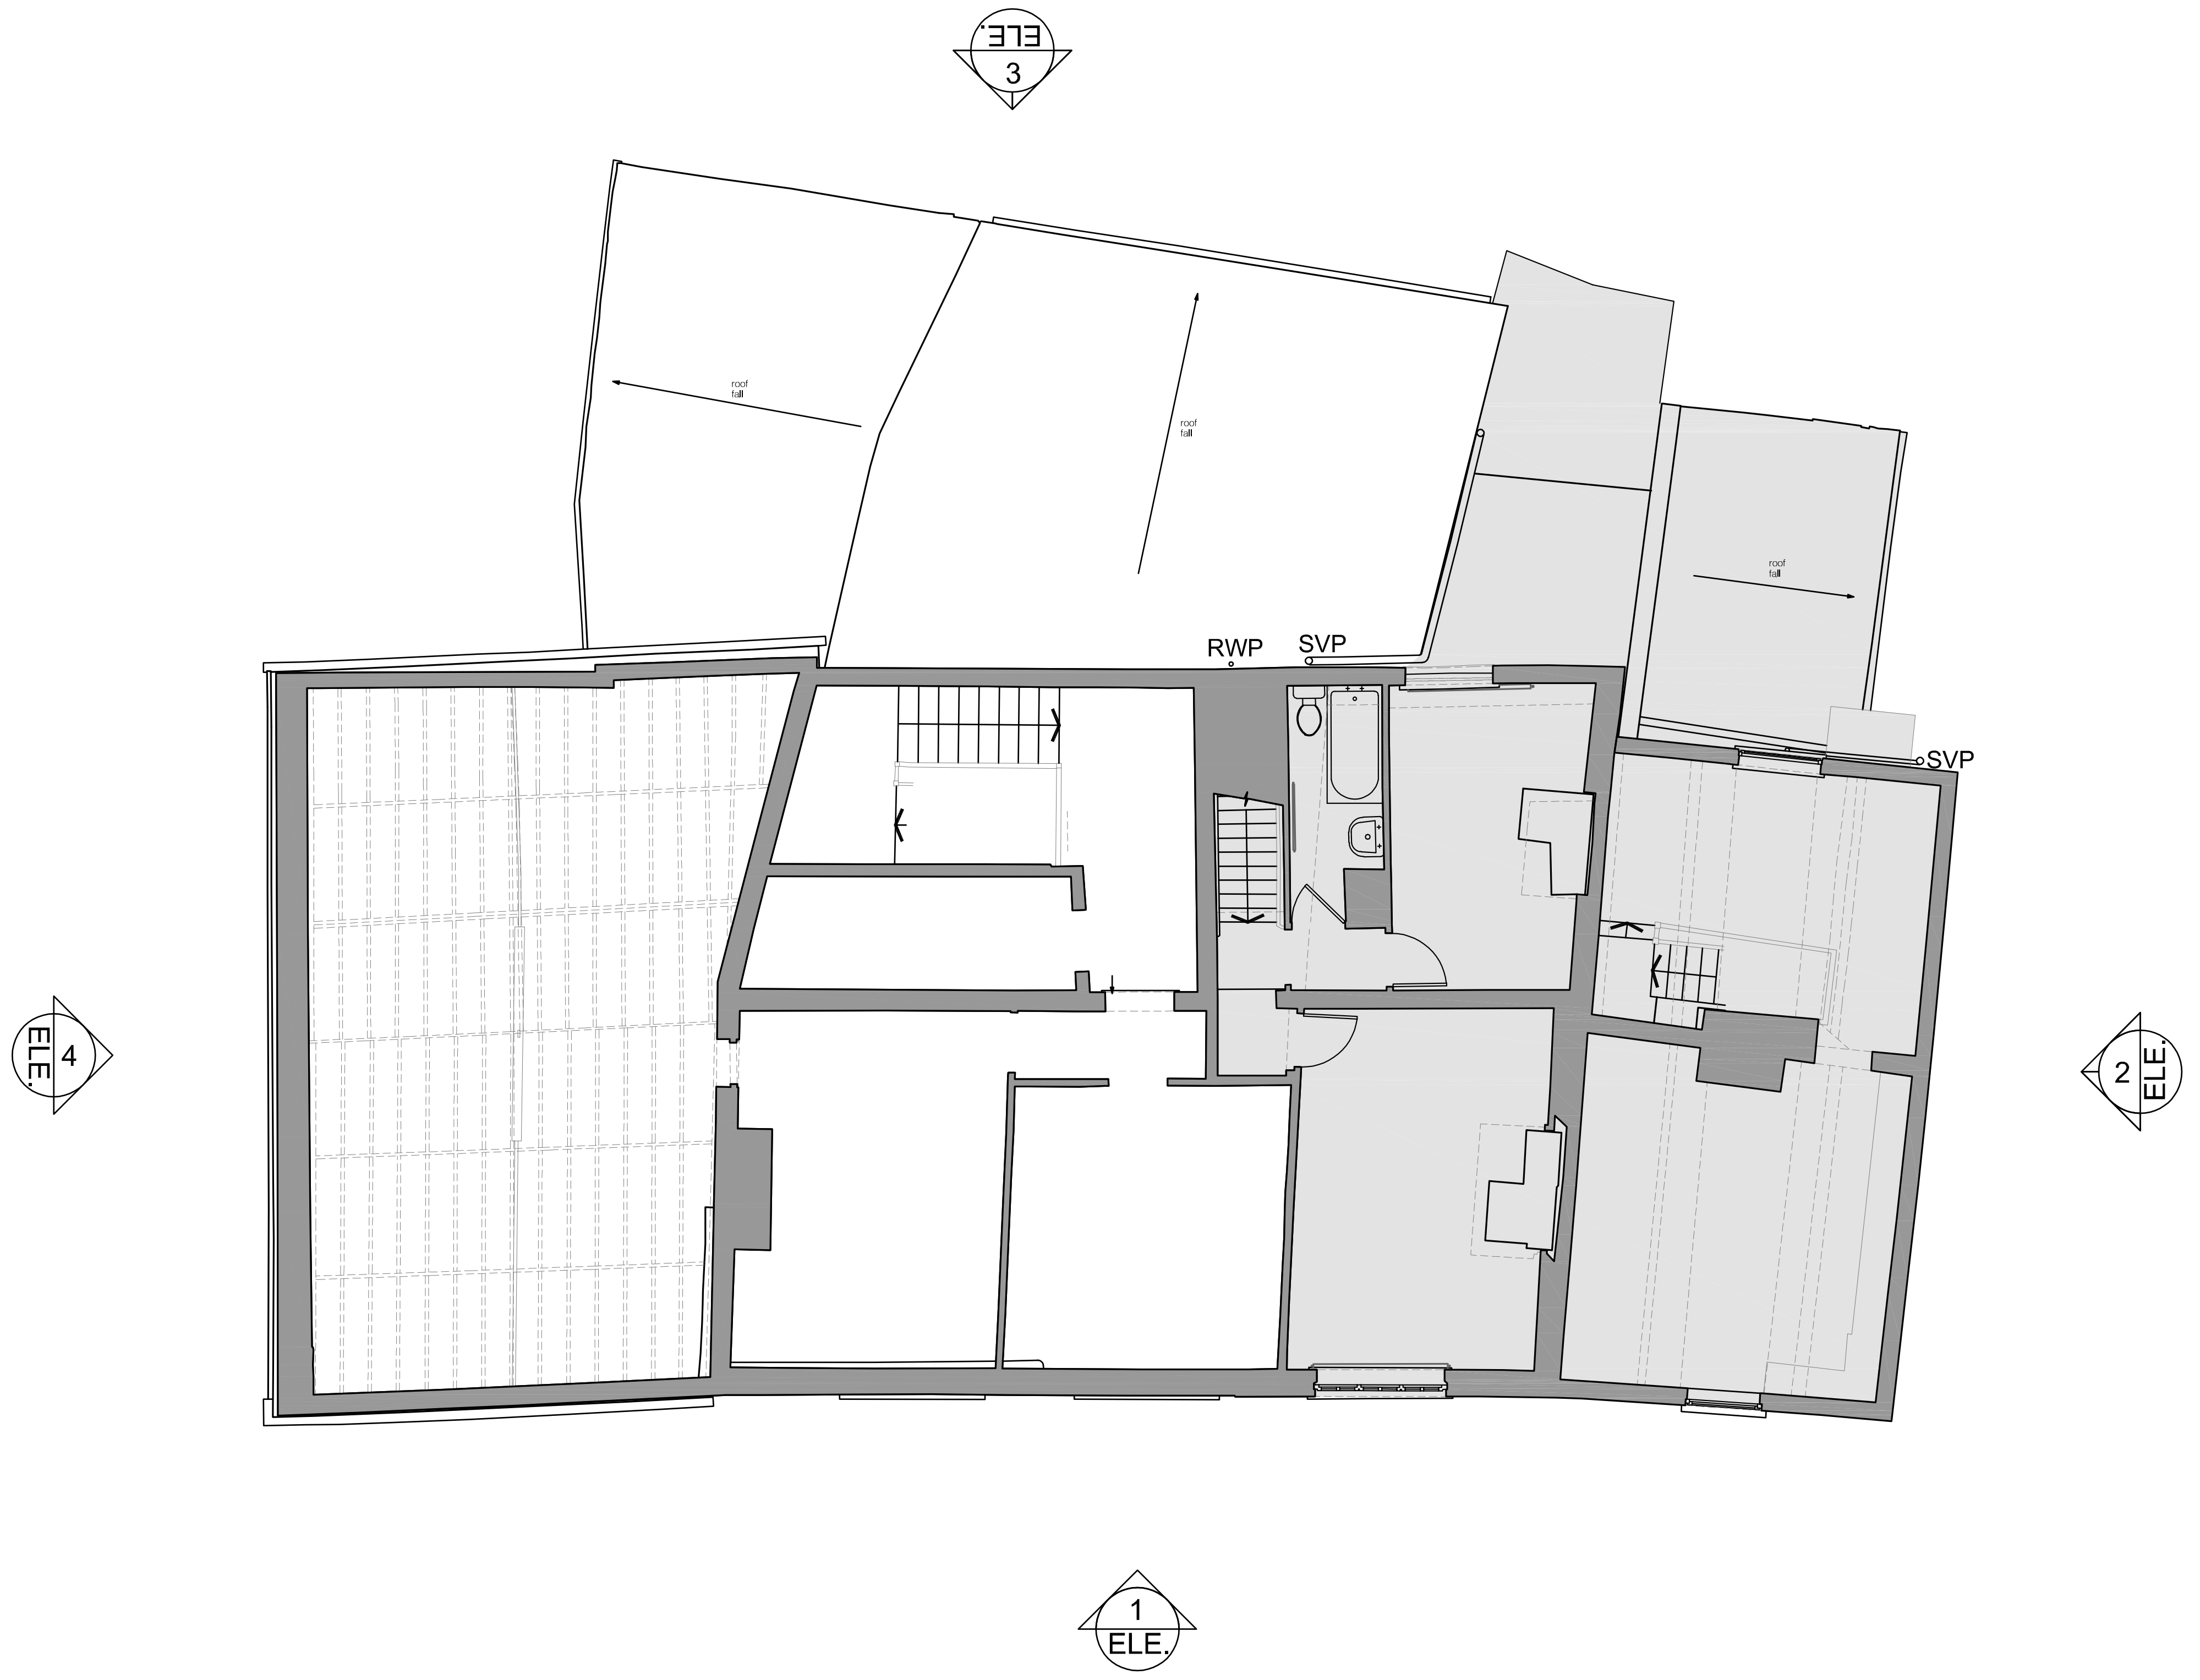

SECOND FLOOR PLAN

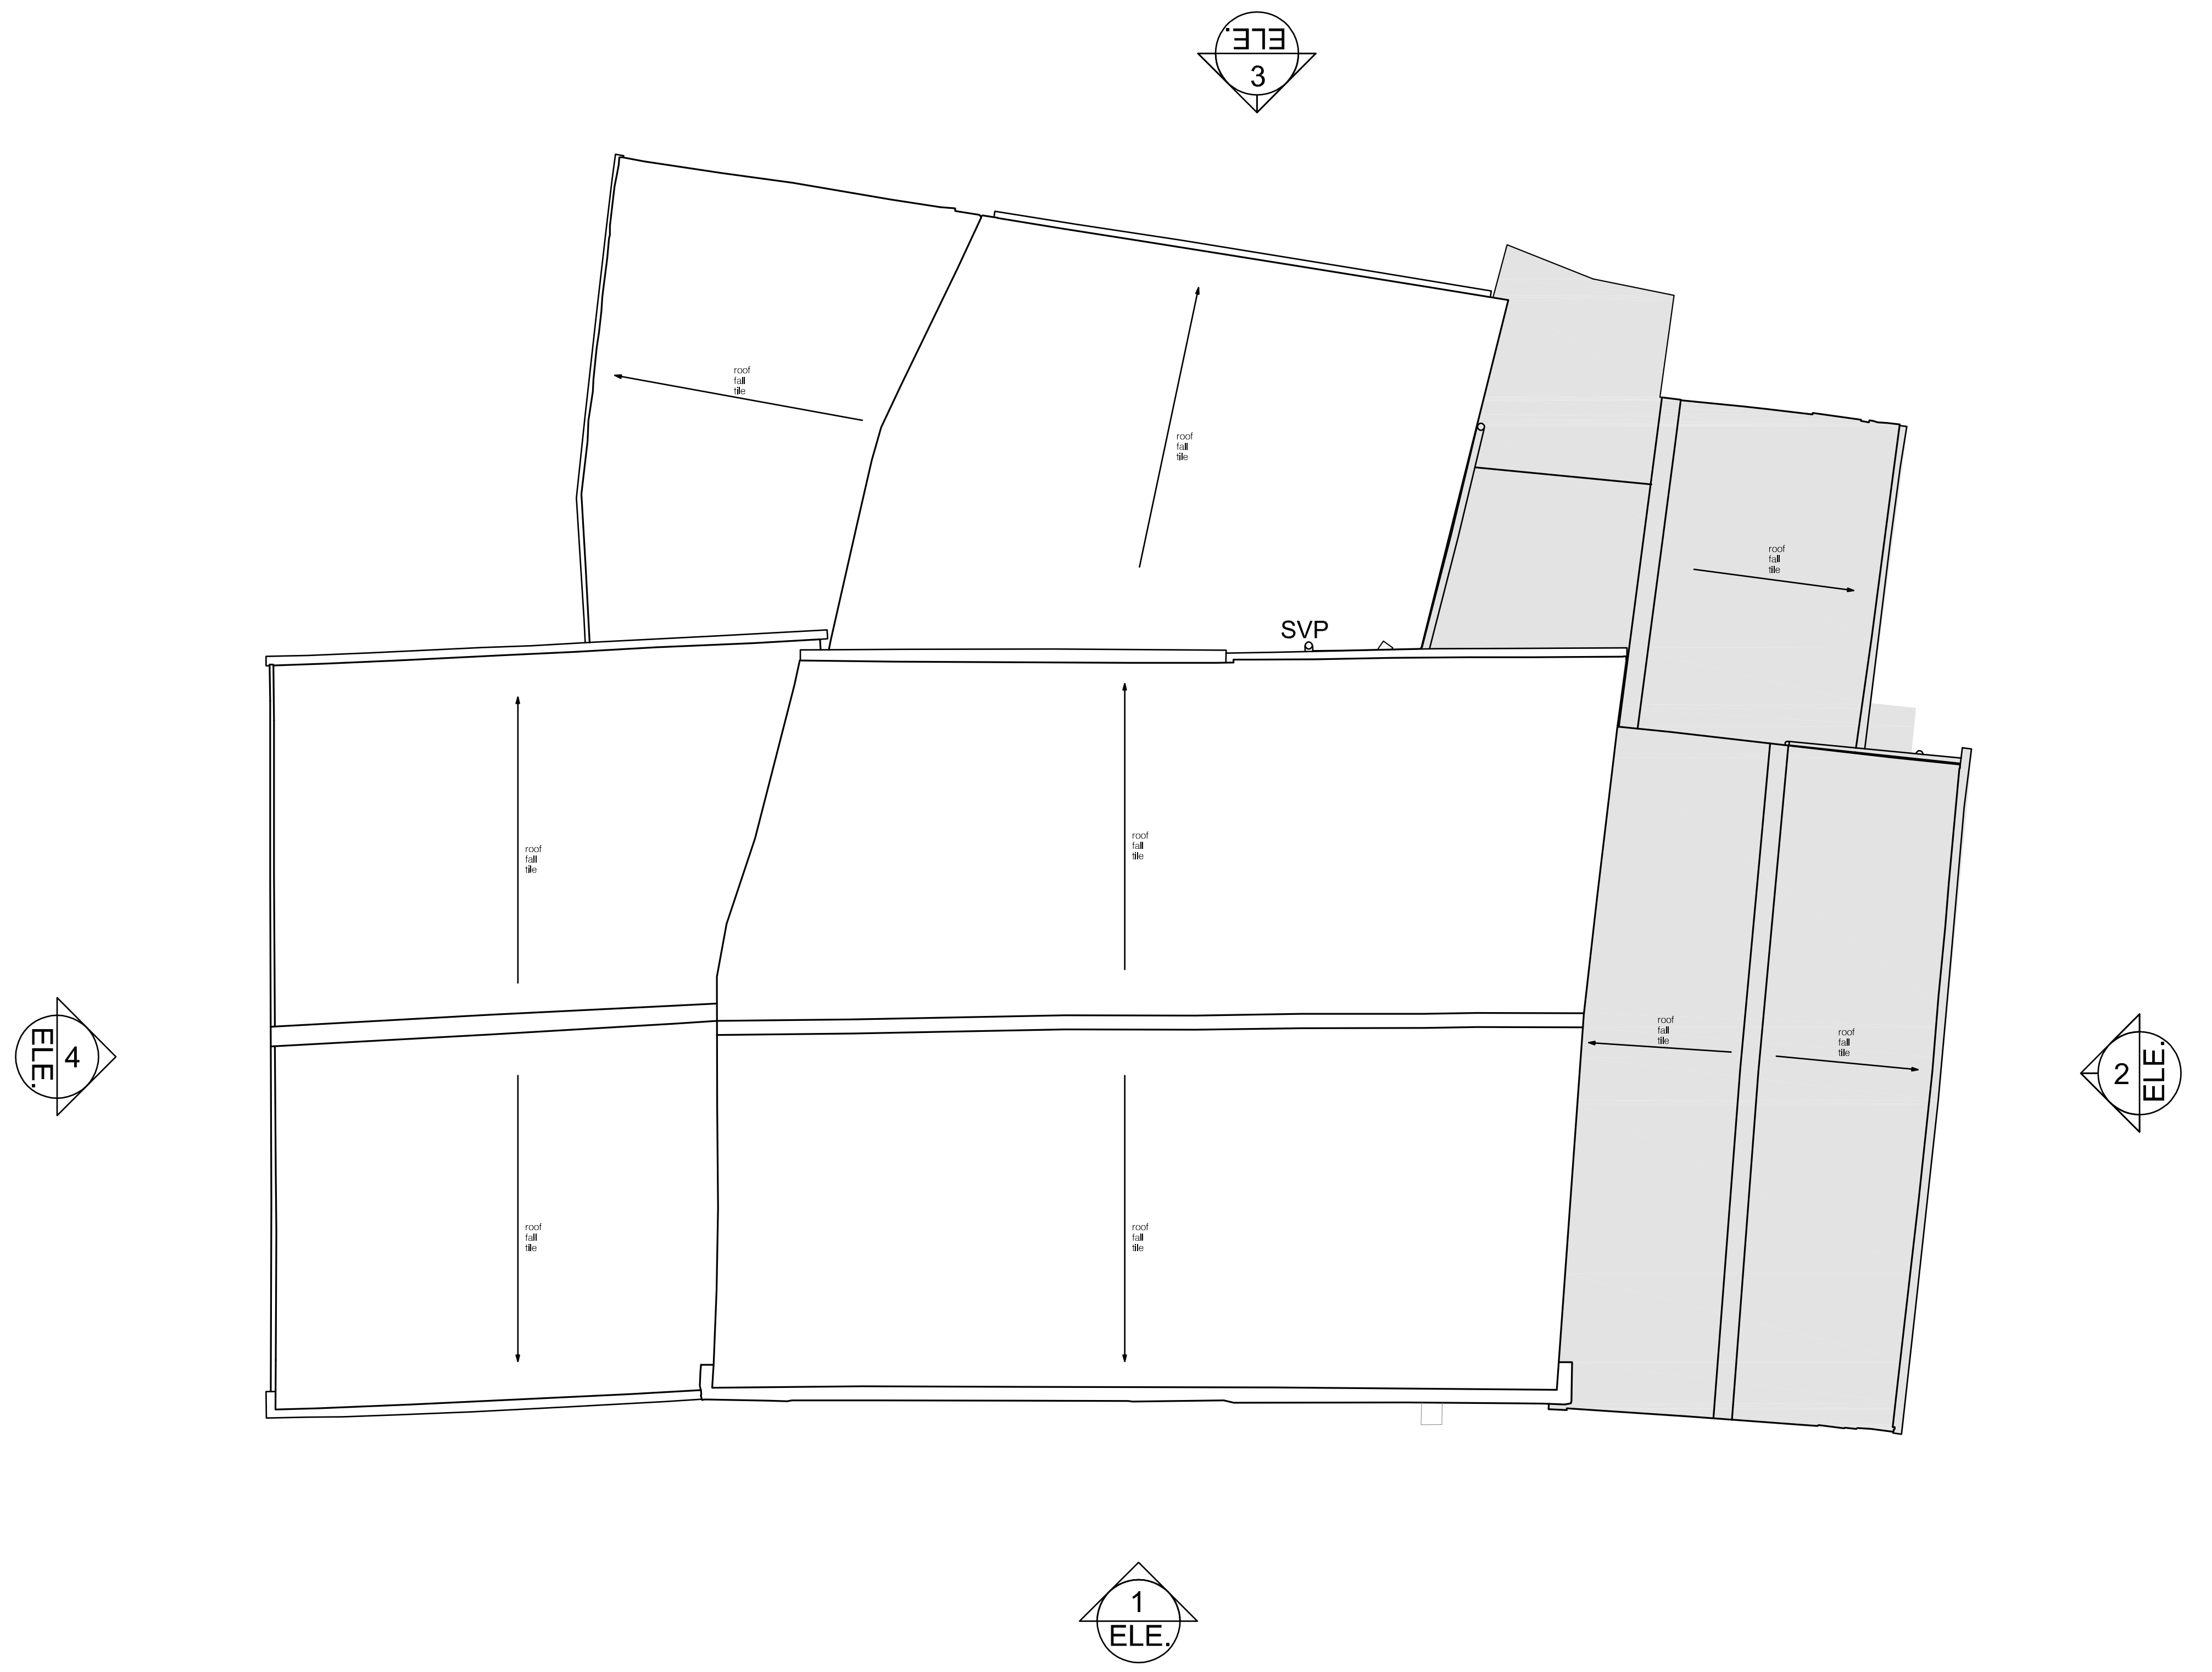

ROOF PLAN

REVISIONS				
Rev.	Description	Date	By	Chk'd
-	-	-	-	-

KEY

▨ Existing structures

☐ Not part of planning application.

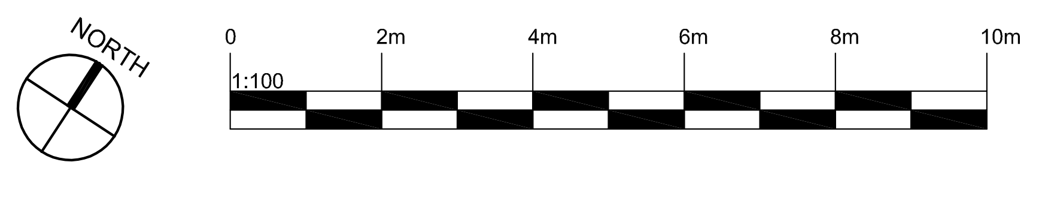

cass
architecture
masterplanning
landscape
conservation
sustainability
Studio 204B The Tea Factory
82 Wood Street
Liverpool L1 4DQ
T +44 (0)151 707 0110
E cass-liverpool@cass-design.co.uk
W www.cass-design.co.uk

KNOWSLEY MBC
project
5-7 ECCLESTON STREET, PRESCOT. L34 5QA

purpose **PLANNING**

drawing title
PLANS AS EXISTING

scale @ A1 1:100
date 11-10-2023
drn TOC chk'd RR

1682-002

Original paper size (A1) 841x 594mm

CAD FILE NAME: S:\JOB FILES 1400 ONWARDS\1682 5-7 Eccleston St\Drawings (DMS to be used)\AutoCad\Current\1682-ALL PLANNING.dwg

© This drawing is the property of Cass Associates and the information can only be reproduced with their prior permission