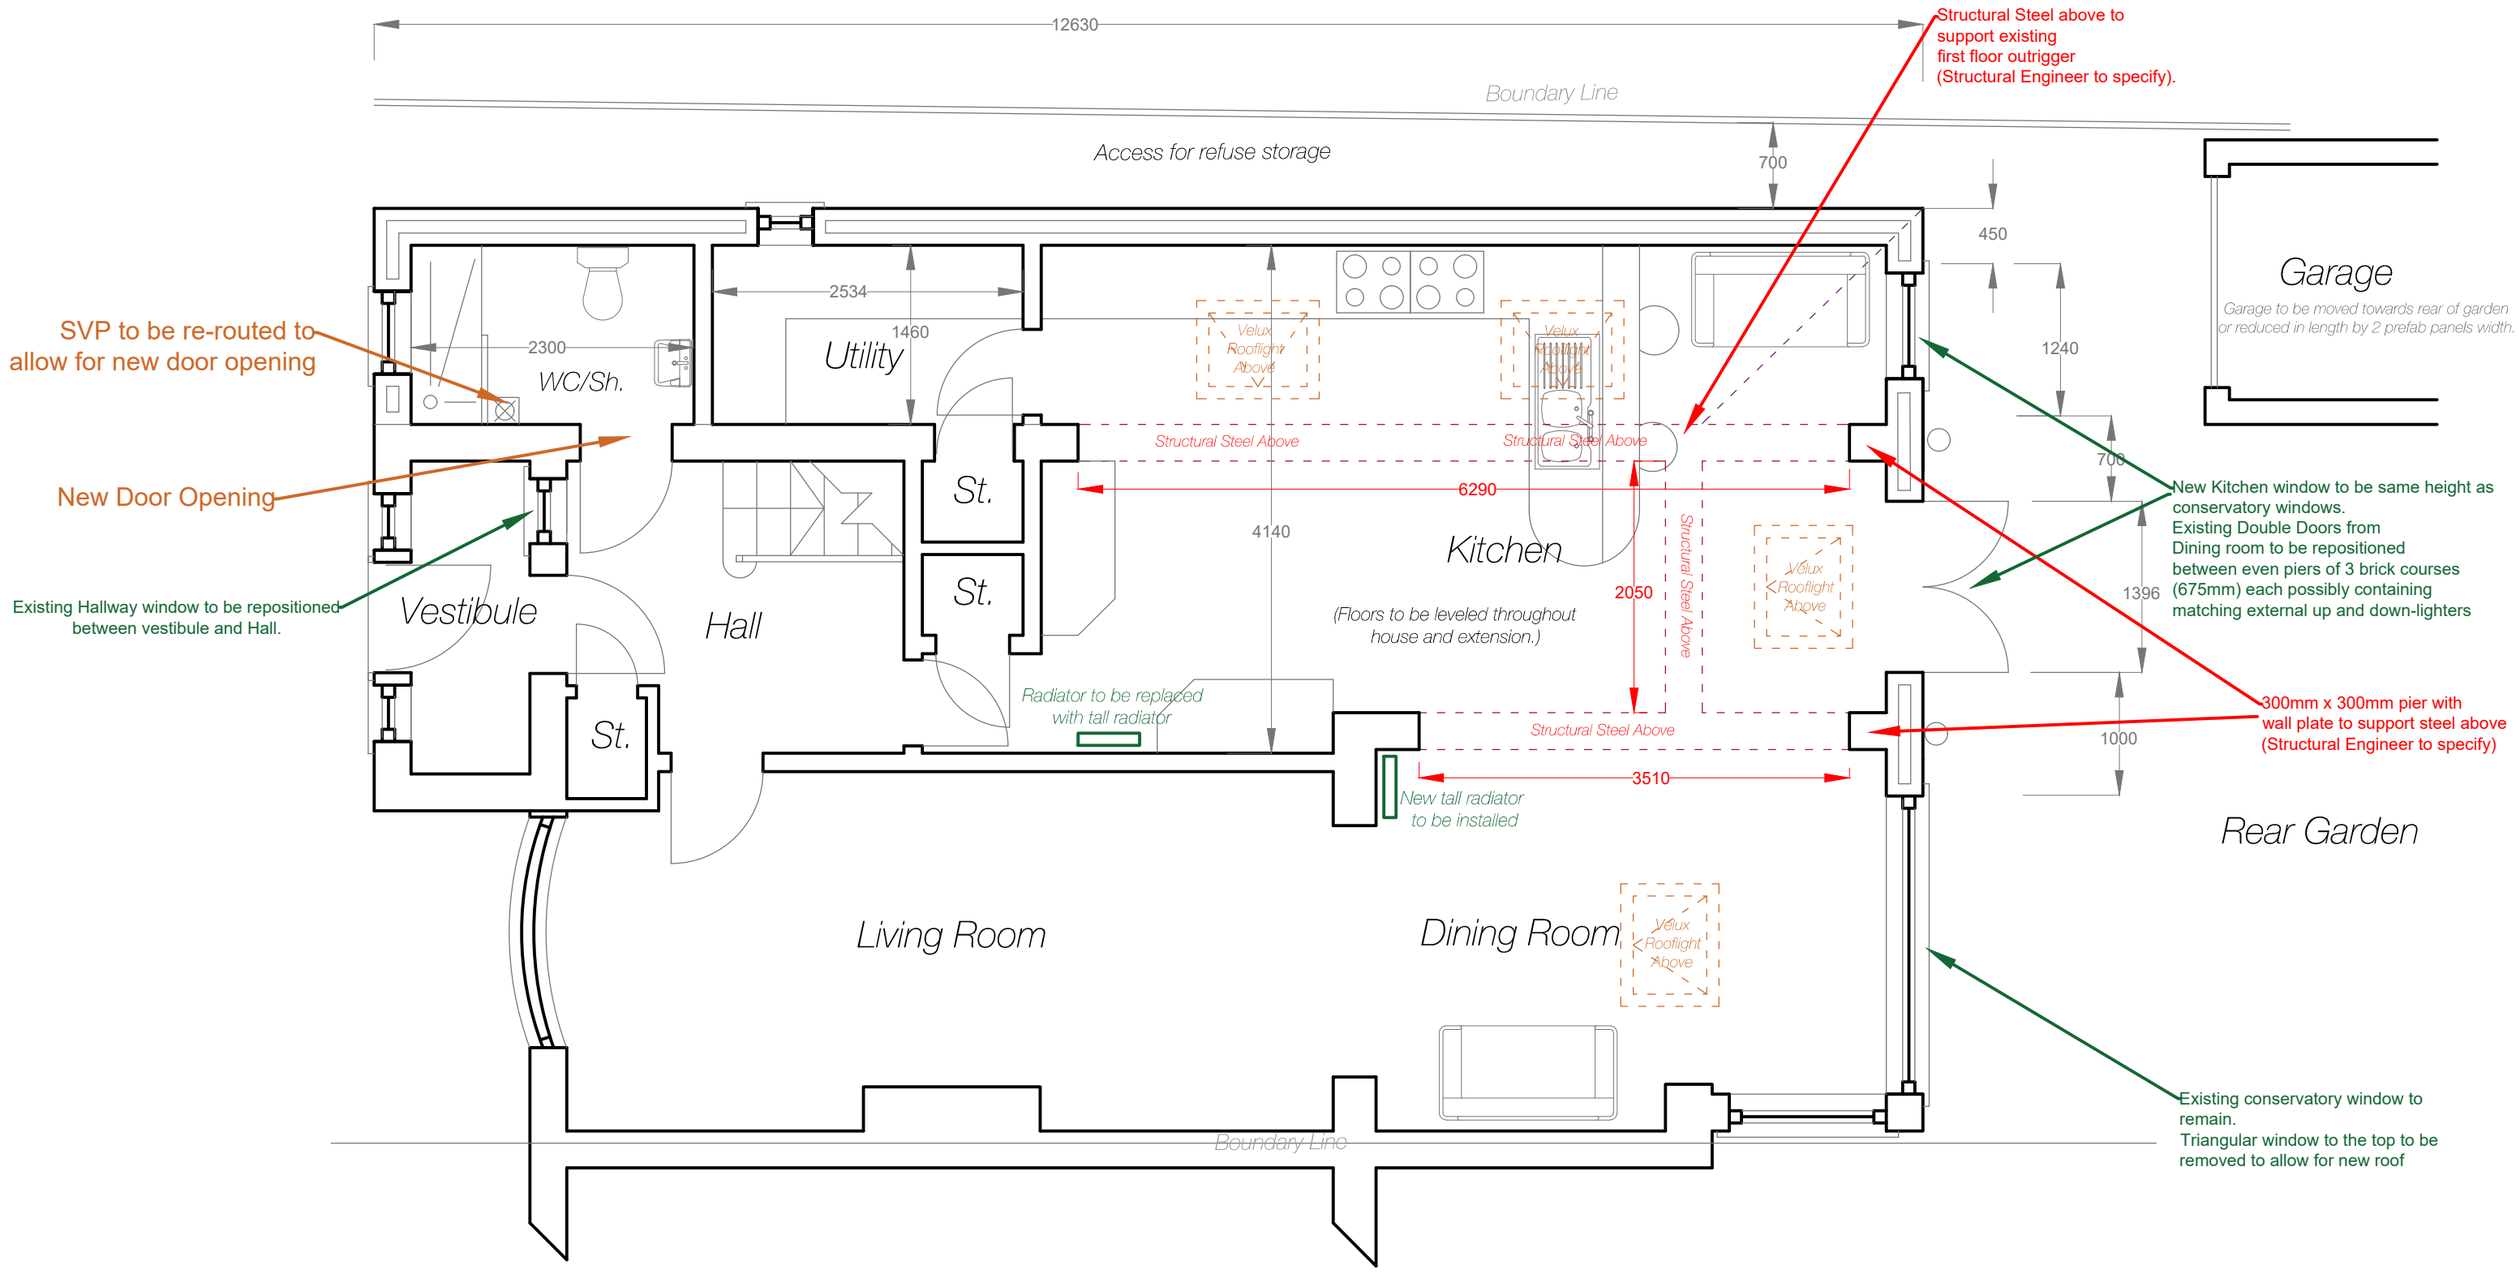


Scale bar at scale 1:50

0m 1m 2m 3m 4m 5m

Contract	Scale / Page Size	Date
75 Beechwood Road, Halewood, Liverpool, L26 1XA.	1:50 on A3	Aug' '21
Drawing Title: Proposed Ground Floor Plan	Drawing number and revision	

All dimensions in millimeters unless noted otherwise.
All dimensions to be checked on site.
All design information and drawings in this report are for purpose of scheme design, feasibility study and planning permission. Drawings *NOT* to be used for the purpose of construction.

Proposed Ground Floor Plan