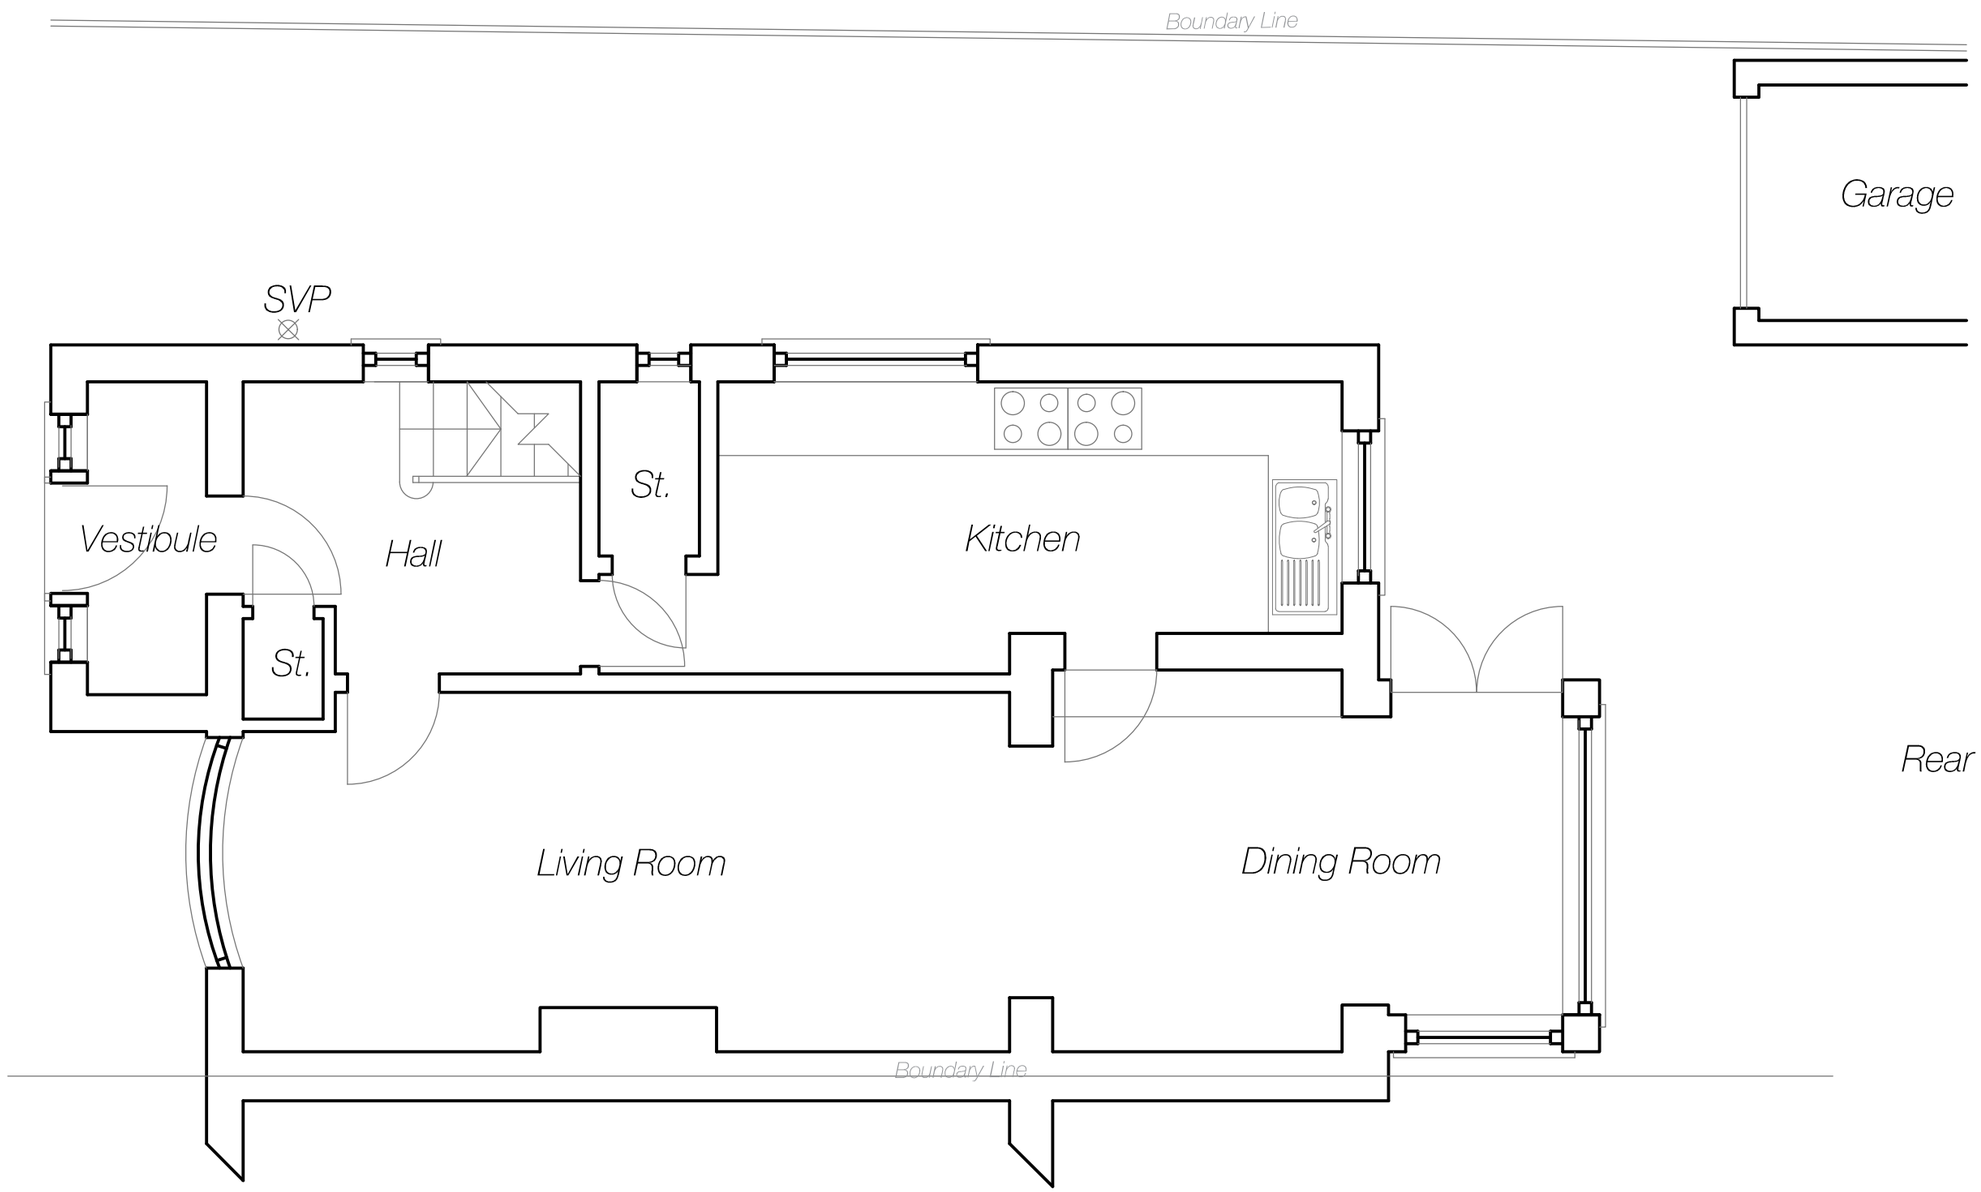


All dimensions in millimeters unless noted otherwise.
All dimensions to be checked on site.
All design information and drawings in this report are for purpose of scheme design, feasibility study and planning permission. Drawings *NOT* to be used for the purpose of construction.

Existing Ground Floor Plan

Scale bar at scale 1:50

0m 1m 2m 3m 4m 5m

Contract 75 Beechwood Road, Halewood, Liverpool, L26 1XA.	Scale / Page Size 1:50 on A3	Date Apr' '21
Drawing Title Existing Ground Floor Plan	Drawing number and revision	