

PLANNING DRAWING
THIS DRAWING IS FOR PLANNING PURPOSES ONLY AND NOT TO BE USED FOR CONSTRUCTION
DO NOT SCALE FROM THIS DRAWING

NORTH

ROOF PLAN

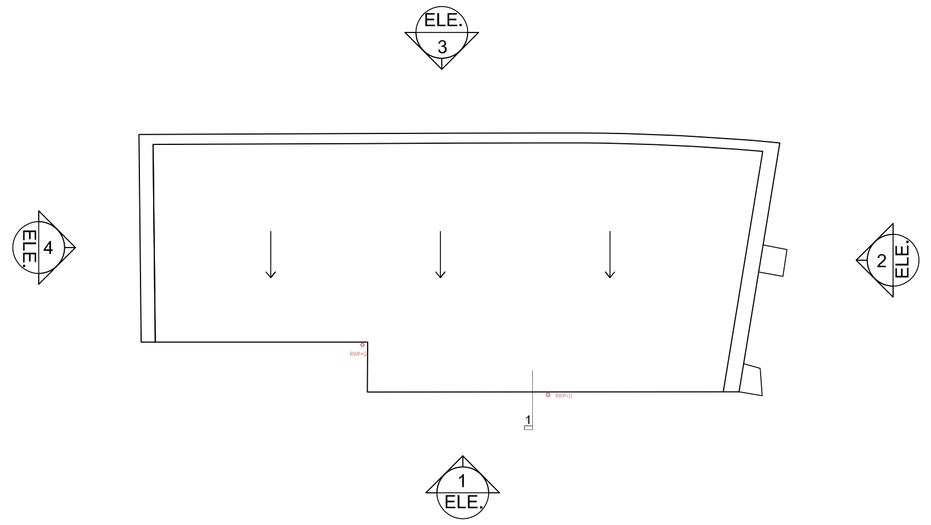

GROUND FLOOR PLAN

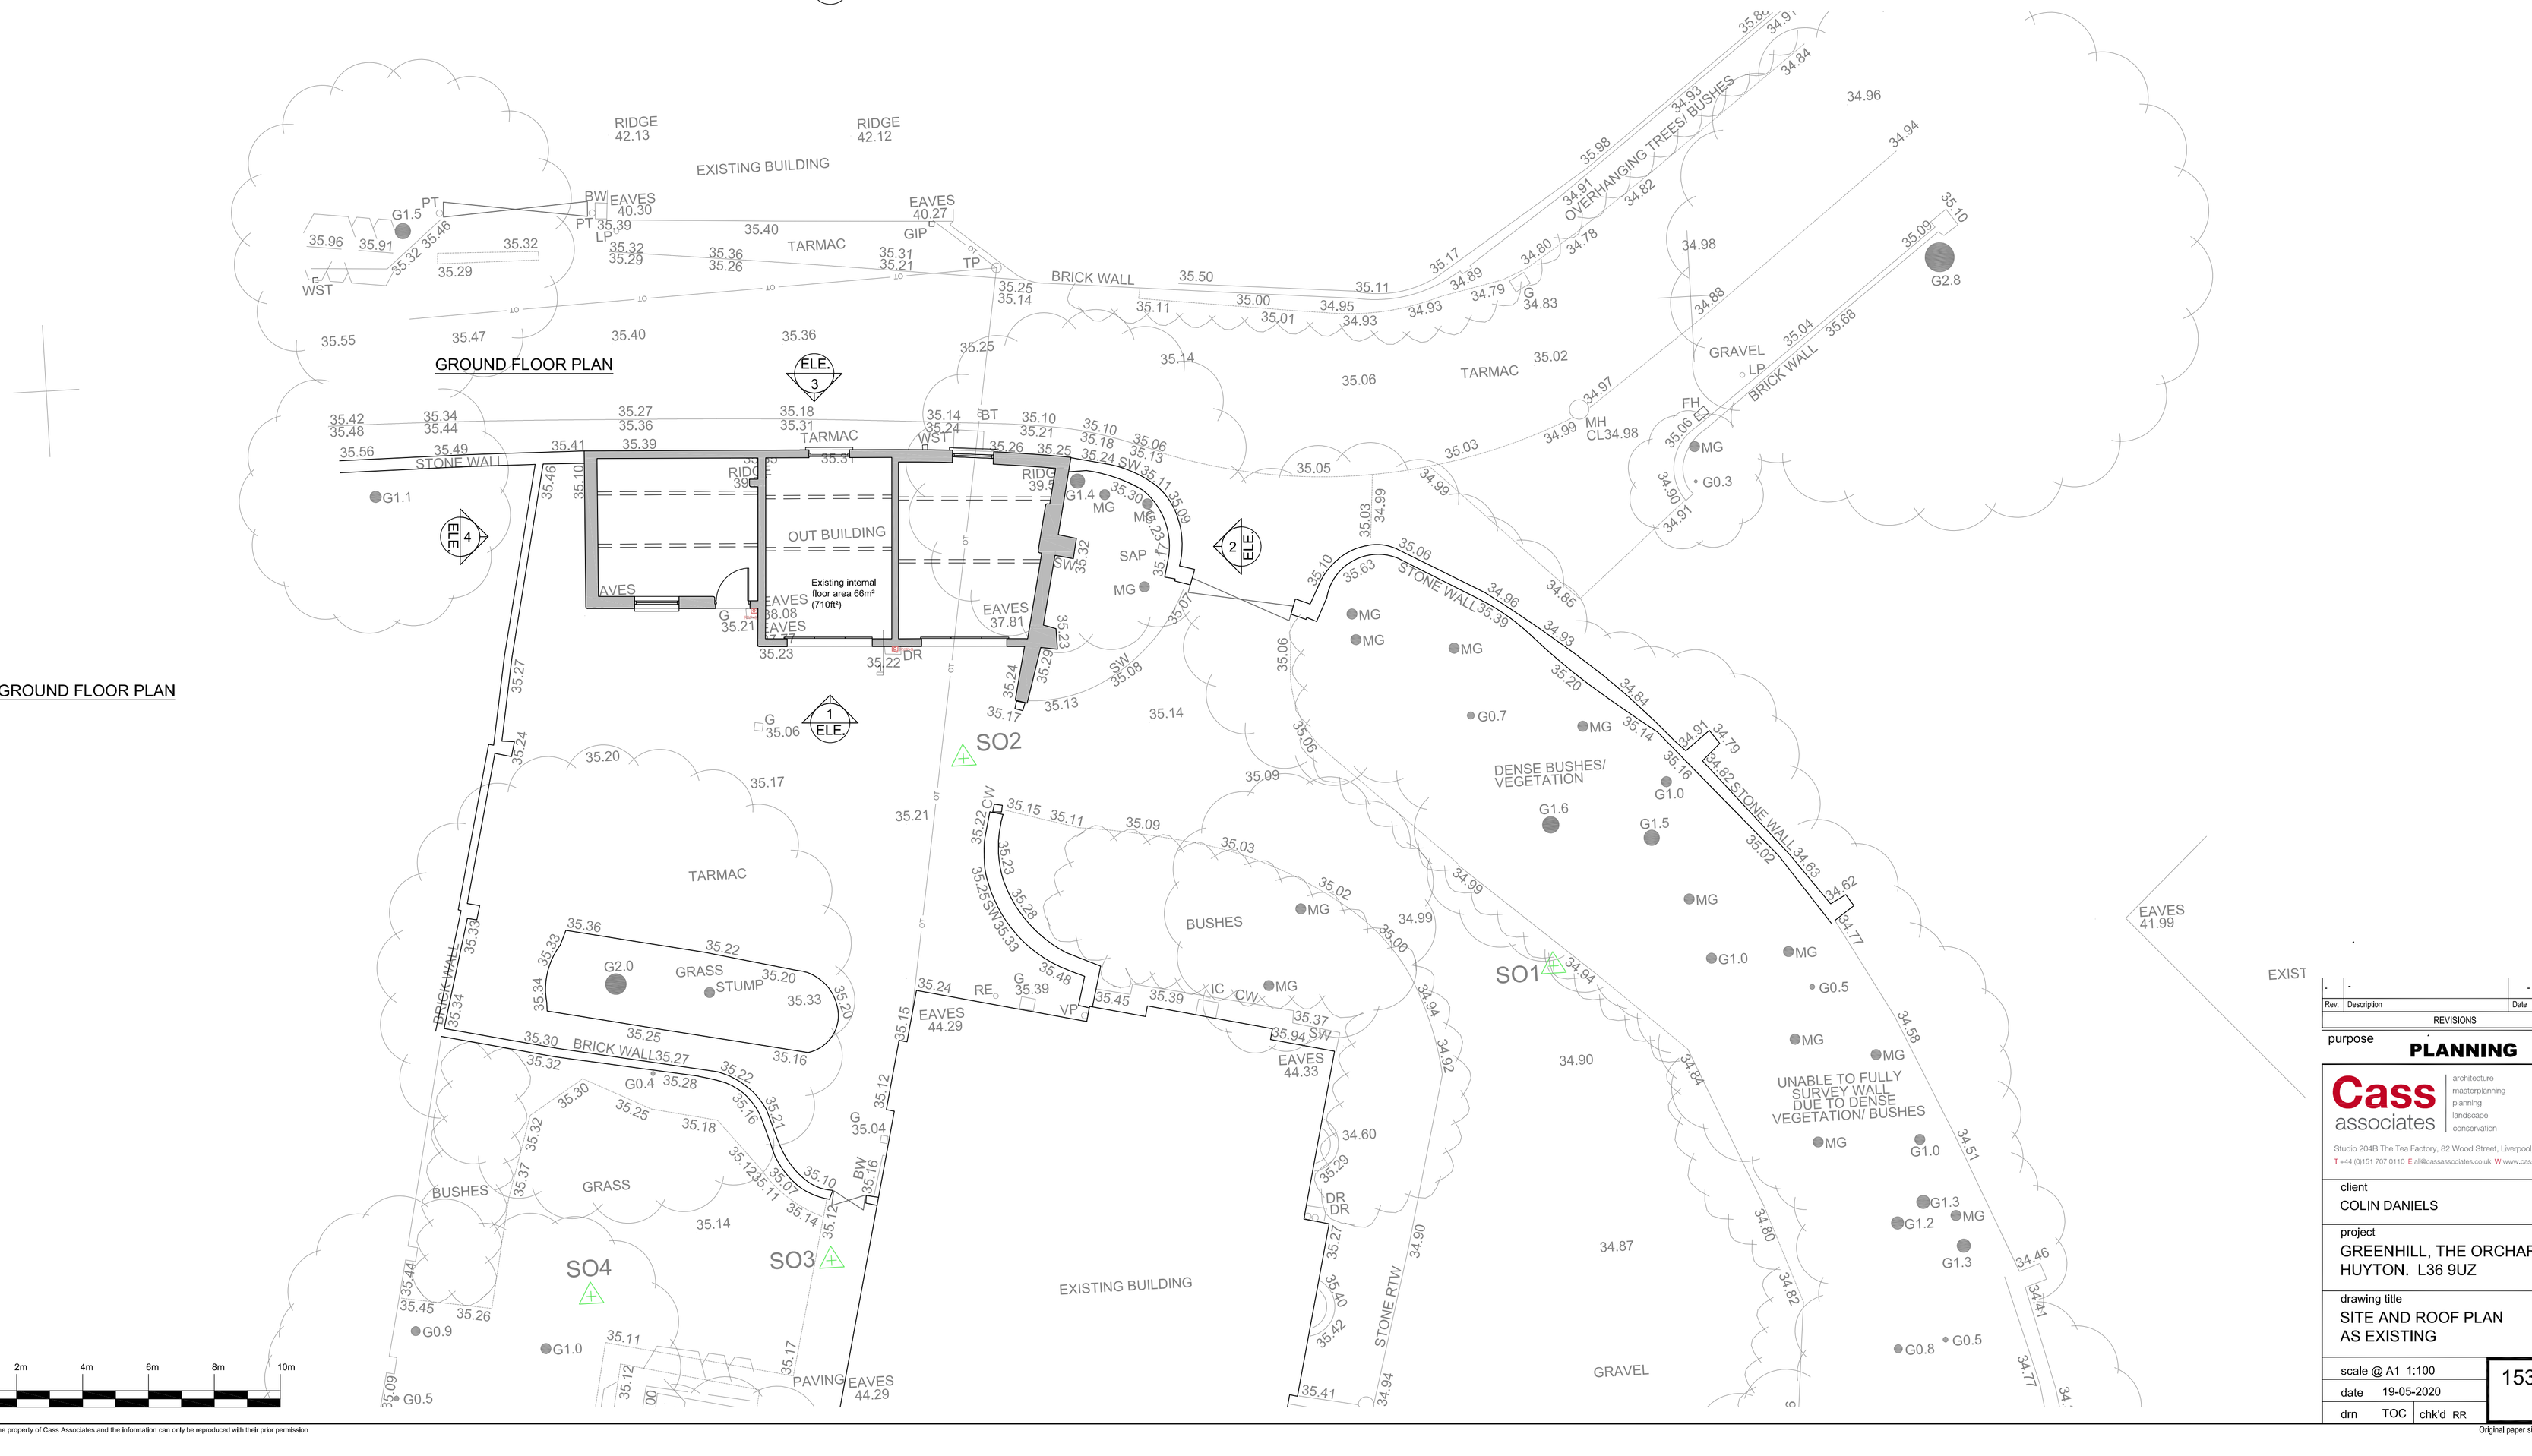

© This drawing is the property of Cass Associates and the information can only be reproduced with their prior permission

Rev.	Description	Date	By	Chk'd
-	-	-	-	-

REVISIONS

purpose
PLANNING

Cass associates
architecture
masterplanning
planning
landscape
conservation
Studio 204B The Tea Factory, 82 Wood Street, Liverpool, L1 4DQ
T +44 (0)151 707 0110 E all@cassassociates.co.uk W www.cassassociates.co.uk

client
COLIN DANIELS

project
GREENHILL, THE ORCHARD,
HUYTON. L36 9UZ

drawing title
SITE AND ROOF PLAN
AS EXISTING

scale @ A1 1:100
date 19-05-2020
drn TOC chk'd RR

1533-002

Original paper size (A1) 841x 594mm