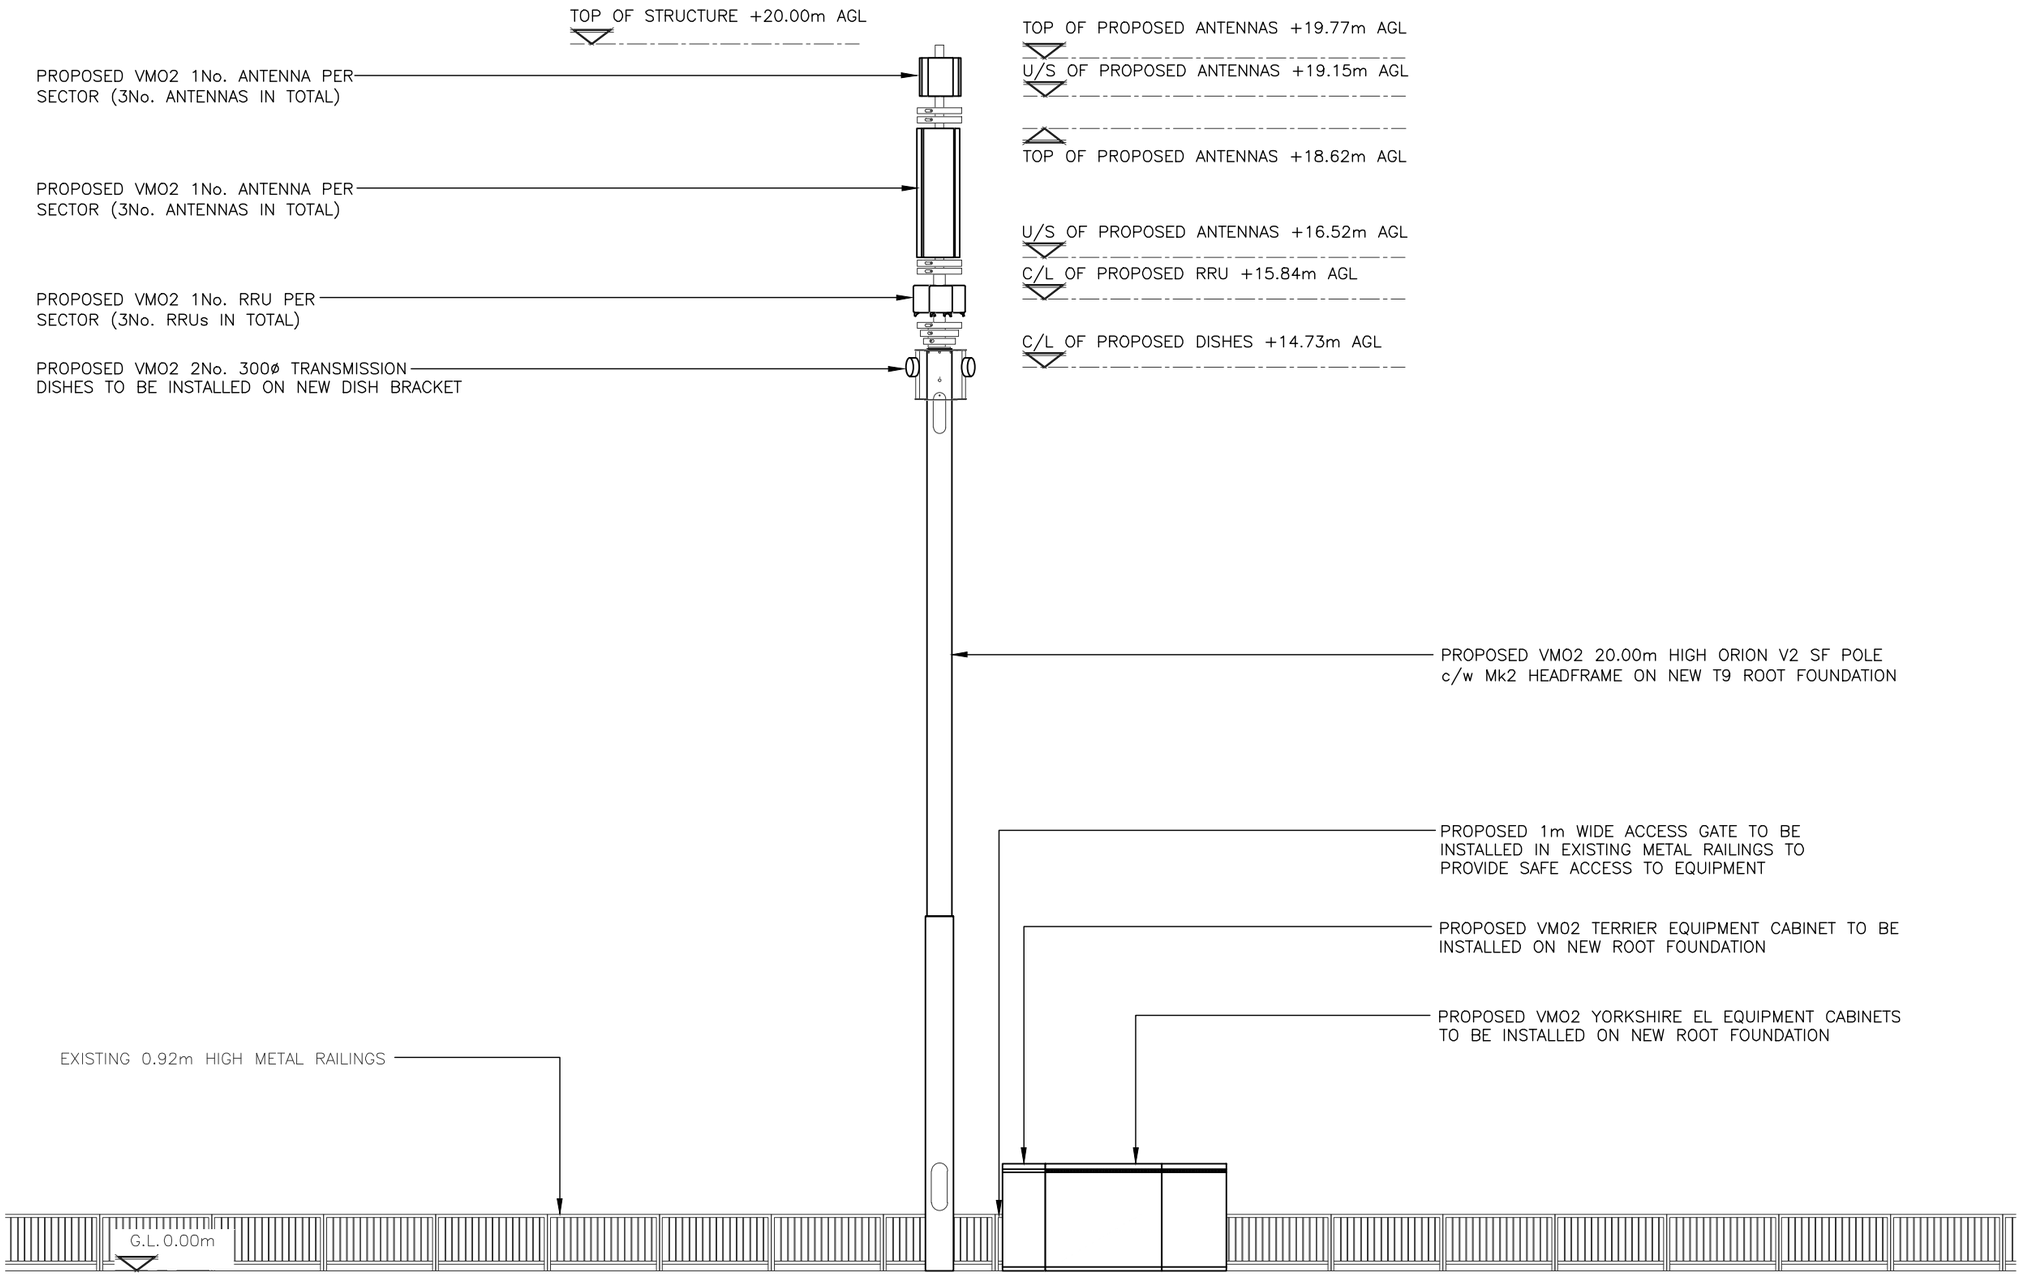



# PROPOSED SOUTH-EAST ELEVATION 'A'

(1:100) 5000 0 5000 10000

ORIGINAL SCALE AT A3 – 1:100

ALL DIMENSIONS IN MILLIMETRES

**The drawings comply with VMO2 & VF Standard ICNIRP guidelines.**
**Designed in accordance with Cornerstone documents: SDN0013.**

ALL DIMENSIONS ARE IN mm UNLESS NOTED OTHERWISE

N.G.R E: 345179 N: 392618

NOTES:

| REV | MODIFICATION | BY | CH | DATE |
|---|---|---|---|---|
| A | Issued for Approval | TCL | TCL | 20.09.22 |

8point8 support

cornerstone

| Cell Name | Opt. |
|---|---|
| SW NEAR SHELL GARAGE | – |

Cell ID No

| CORNERSTONE | VMO2 | VF |
|---|---|---|
| 307500_00 | 23595 | N/A |

Site Address / Contact Details

KNOWSLEY LANE
KNOWSLEY
MERSEYSIDE
L36 8BT

Drawing Title: PROPOSED SITE ELEVATION

Purpose of issue: PLANNING — Dwg Rev:

Drawing Number: 301 — A

| Surveyed By: | | Original Sheet Size: | | Pack Issue: |
|---|---|---|---|---|
| TCL | | A3 | | |
| Drawn: TCL | Date: 20.09.22 | Checked: TCL | Date: 20.09.22 | B |