

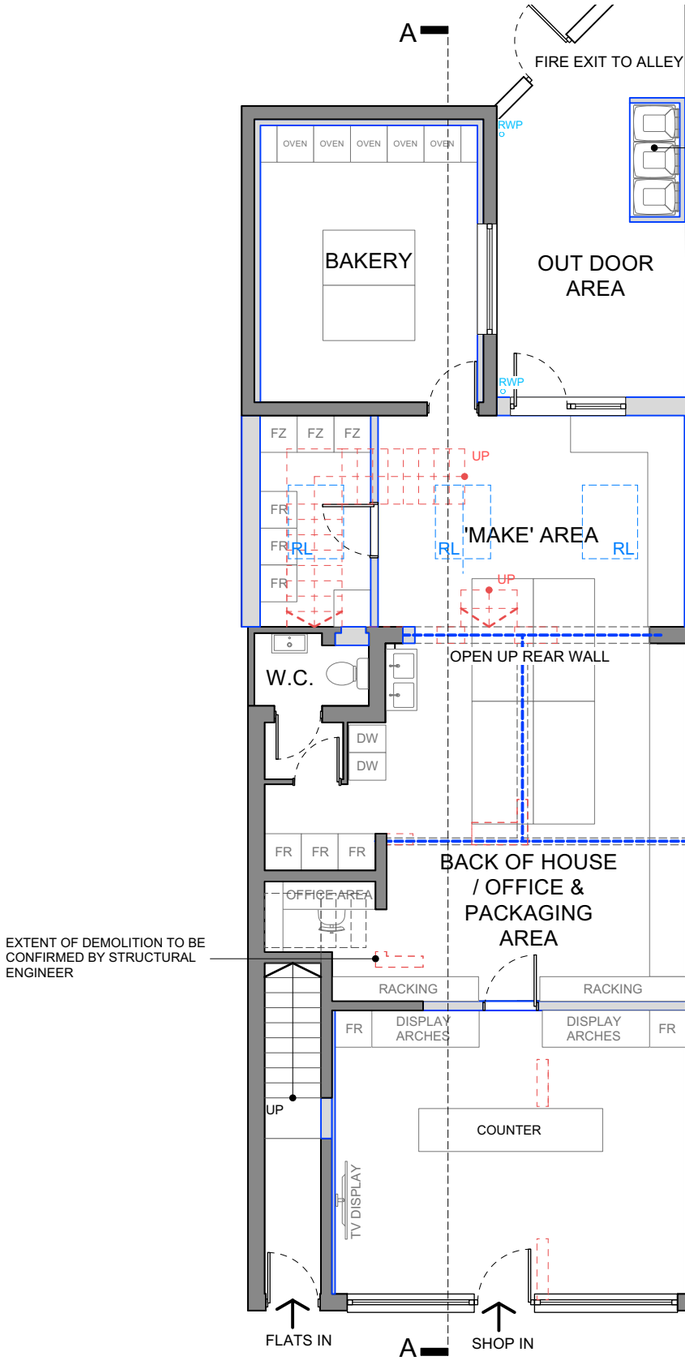


PROPOSED GROUND FLOOR PLAN
Scale 1:100

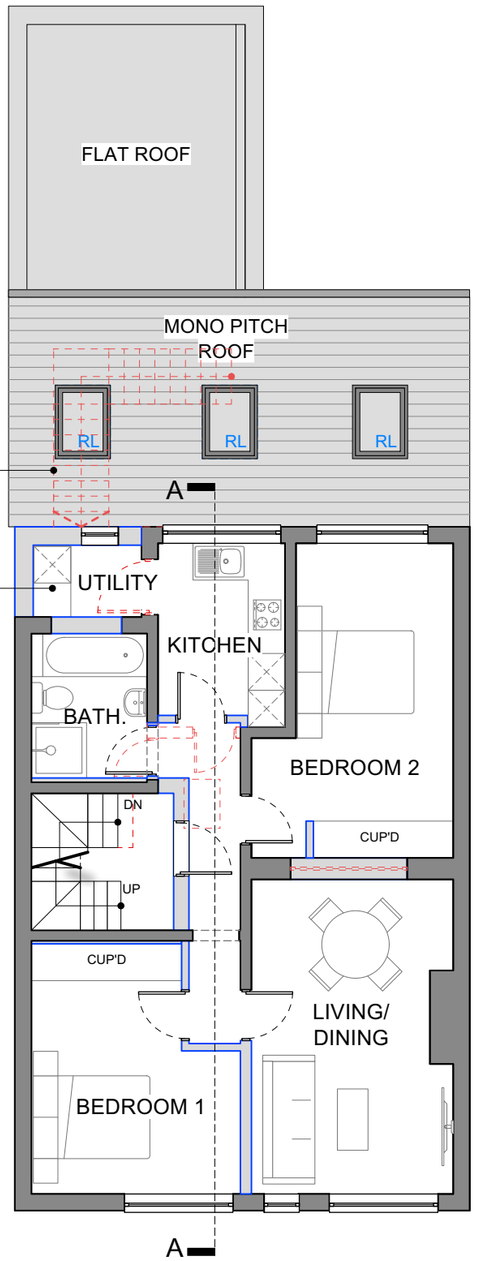

PROPOSED FIRST FLOOR Scale 1:100

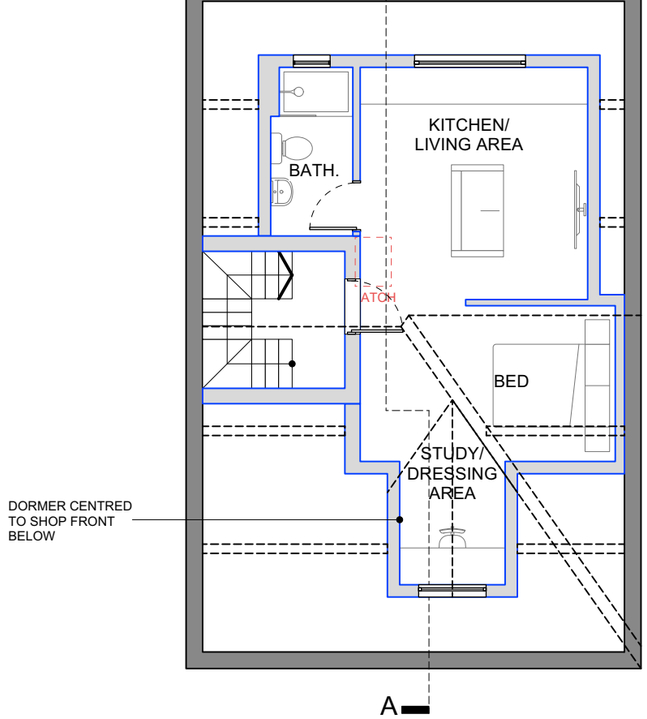

PROPOSED LOFT FLOOR - Scale 1:100

DRAWING KEY:

- OVERHEAD STRUCTURE
- EXISTING WALLS/ STRUCTURE
- PROPOSED WALLS/ STRUCTURE
- DEMOLISHED WALLS/ STRUCTURE (SUBJECT TO S.ENGINEERS DESIGN)
- NEW STEEL WORK (SUBJECT TO S.ENGINEERS DESIGN)

0 1000 2500 5000mm

General Notes

Copyright © Benjamin Thornton Architects. 2025
Benjamin Thornton Architects is a limited company registered in England and Wales with a registration number 15220823
This drawing is not to be reproduced, copied or given to a third party without express permission. Do not scale drawings EXCEPT FOR PLANNING PURPOSES. Dimensions govern.
All dimensions shall be verified on site before proceeding with the work.
All dimensions given in millimetres unless stated otherwise.
All drawings to be read in conjunction with other consultants drawings and specifications. Benjamin Thornton Architects are to be formally notified of any discrepencies.

Revision	Date	Drawn	Audited	Details of revision

Project
'CREATE A CAKE', 94 PAGE MOSS LANE, HUYTON, LIVERPOOL L14 0LX

Drawing No.
011_304

Date
17 03 2025

Description
PROPOSED EXTENSION OF CAKE SHOP AND PARTIAL CHANGE OF USE TO DOMESTIC USE (C3)

Description
PLANNING

Drawn
SS

Drawing Title
PROPOSED FLOOR PLANS

Scale
1:100 @ A3

Audited
BT

www.bt-arch.com
83 Marshside Road,
Southport
Merseyside, PR9 9TA
info@bt-arch.com
RIBA architects

BTA