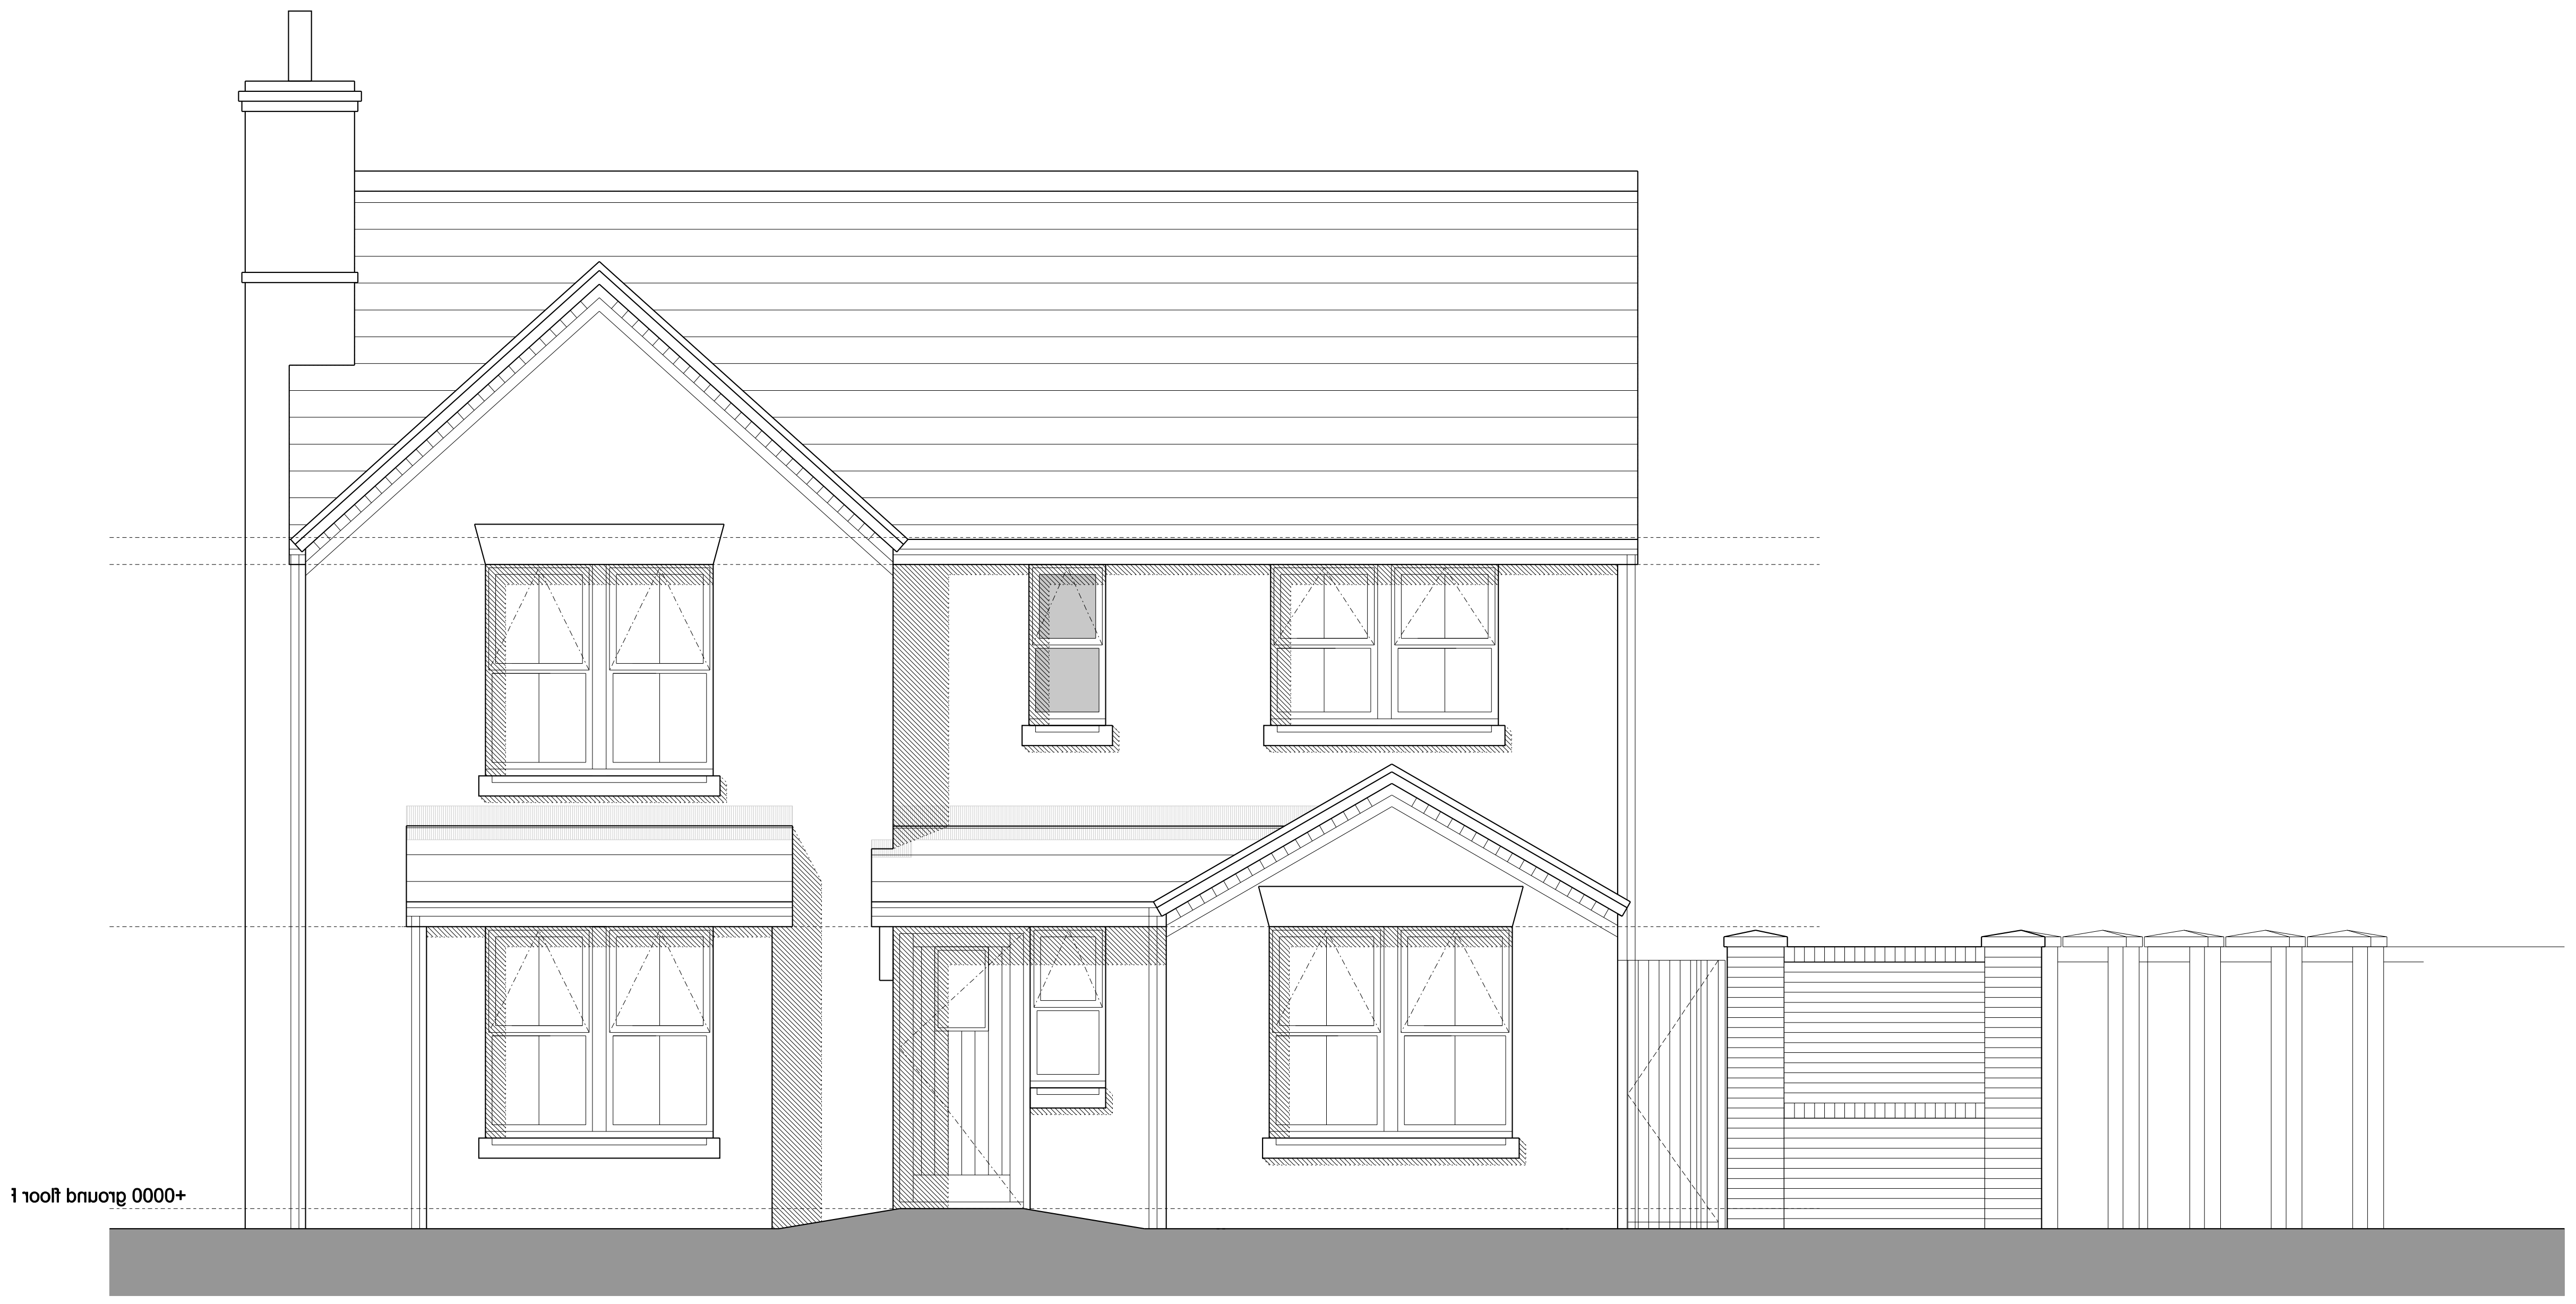

FRONT ELEVATION

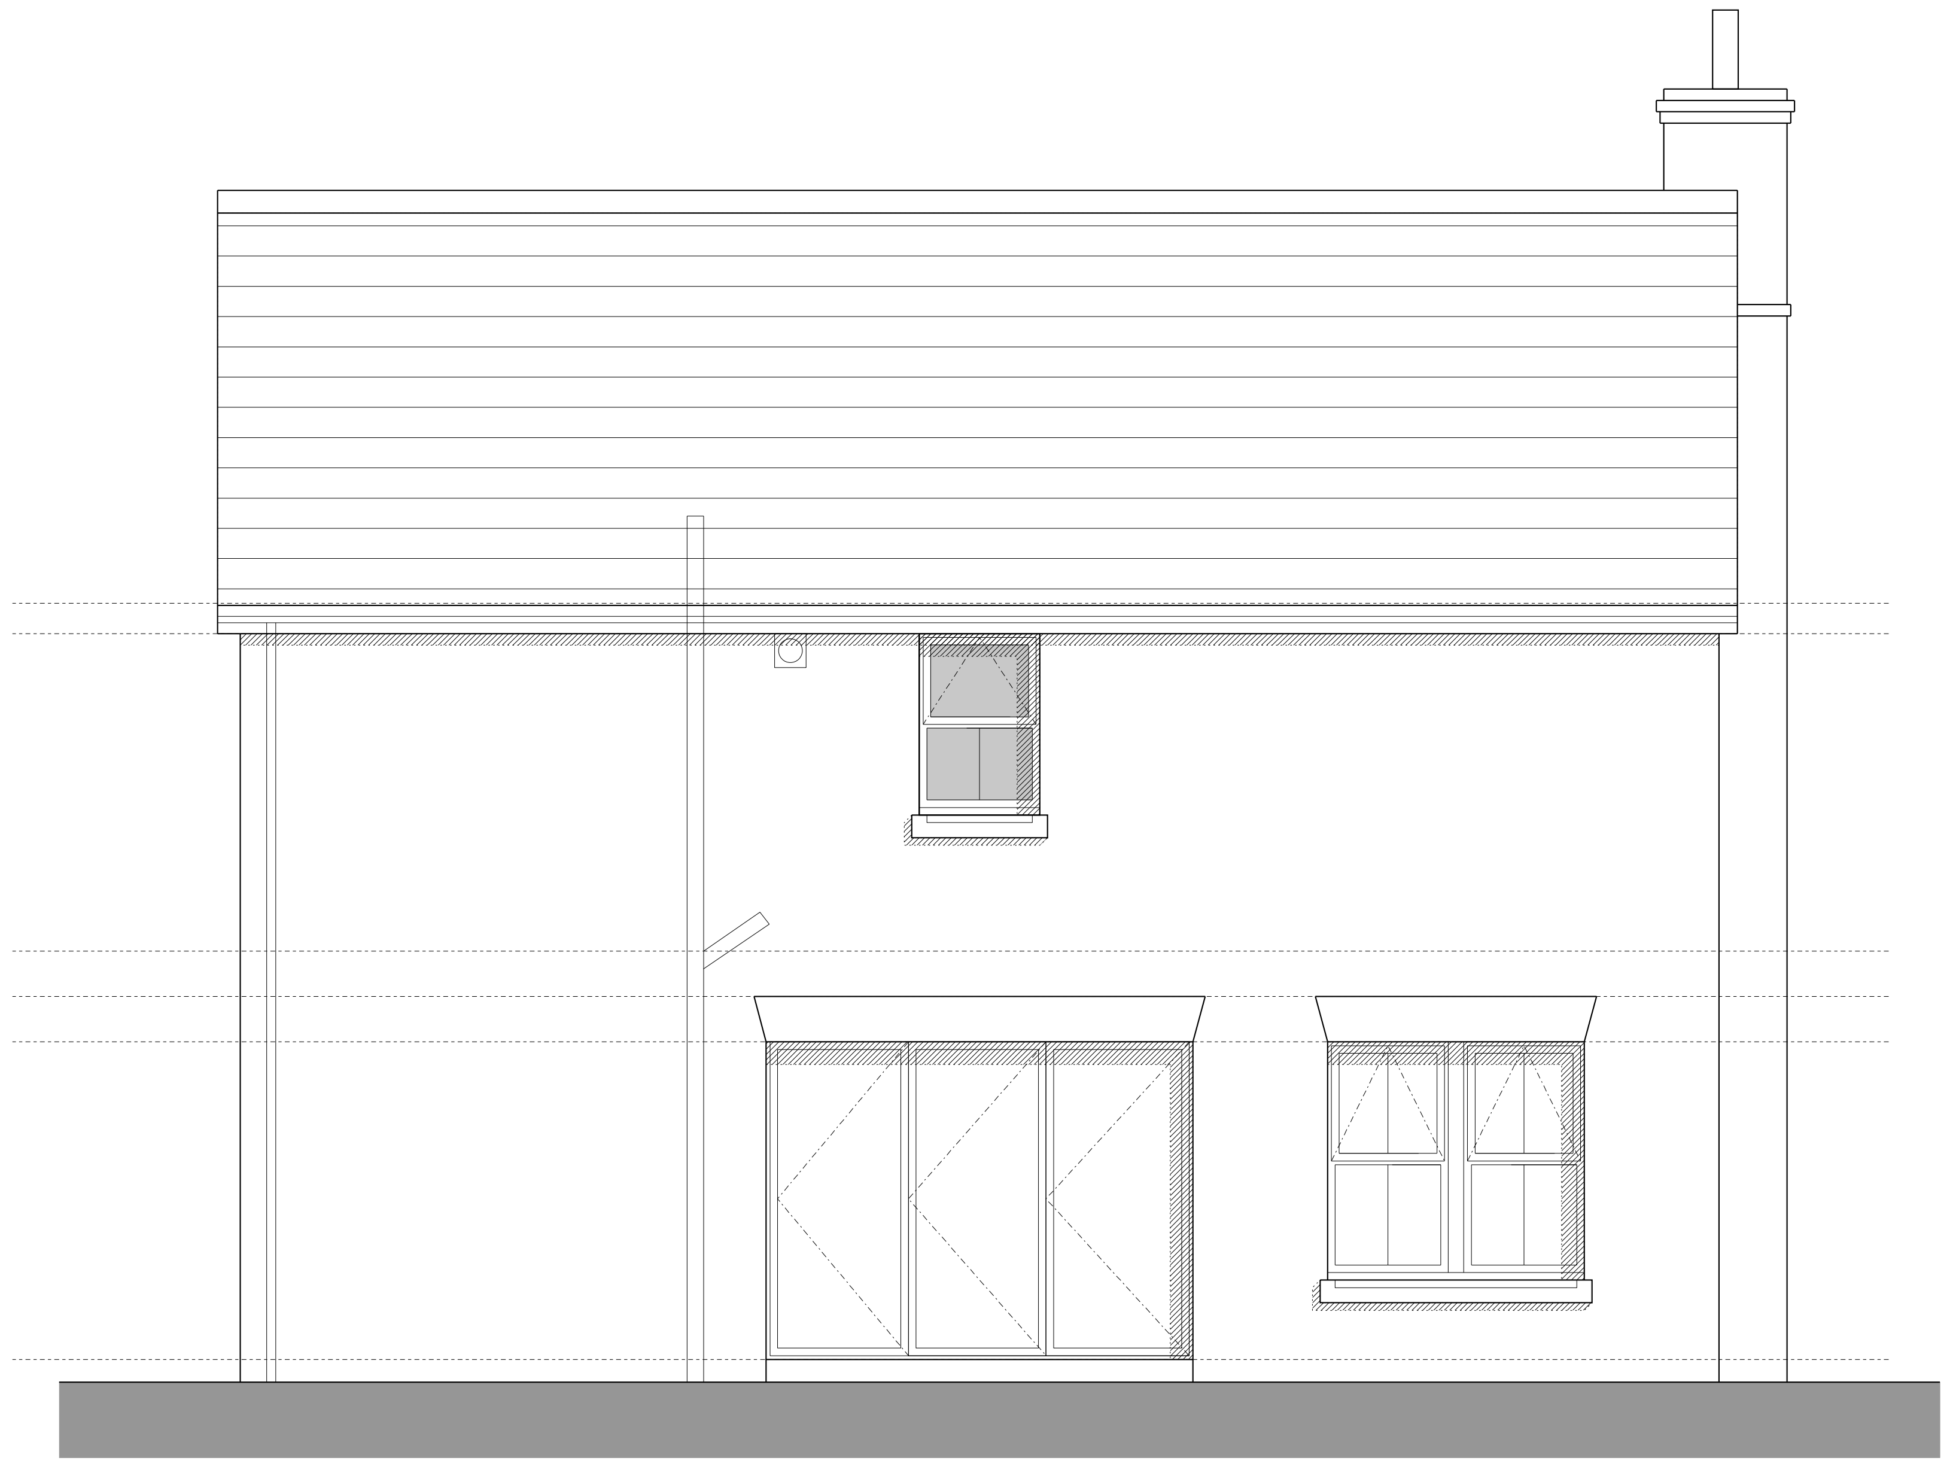

REAR ELEVATION

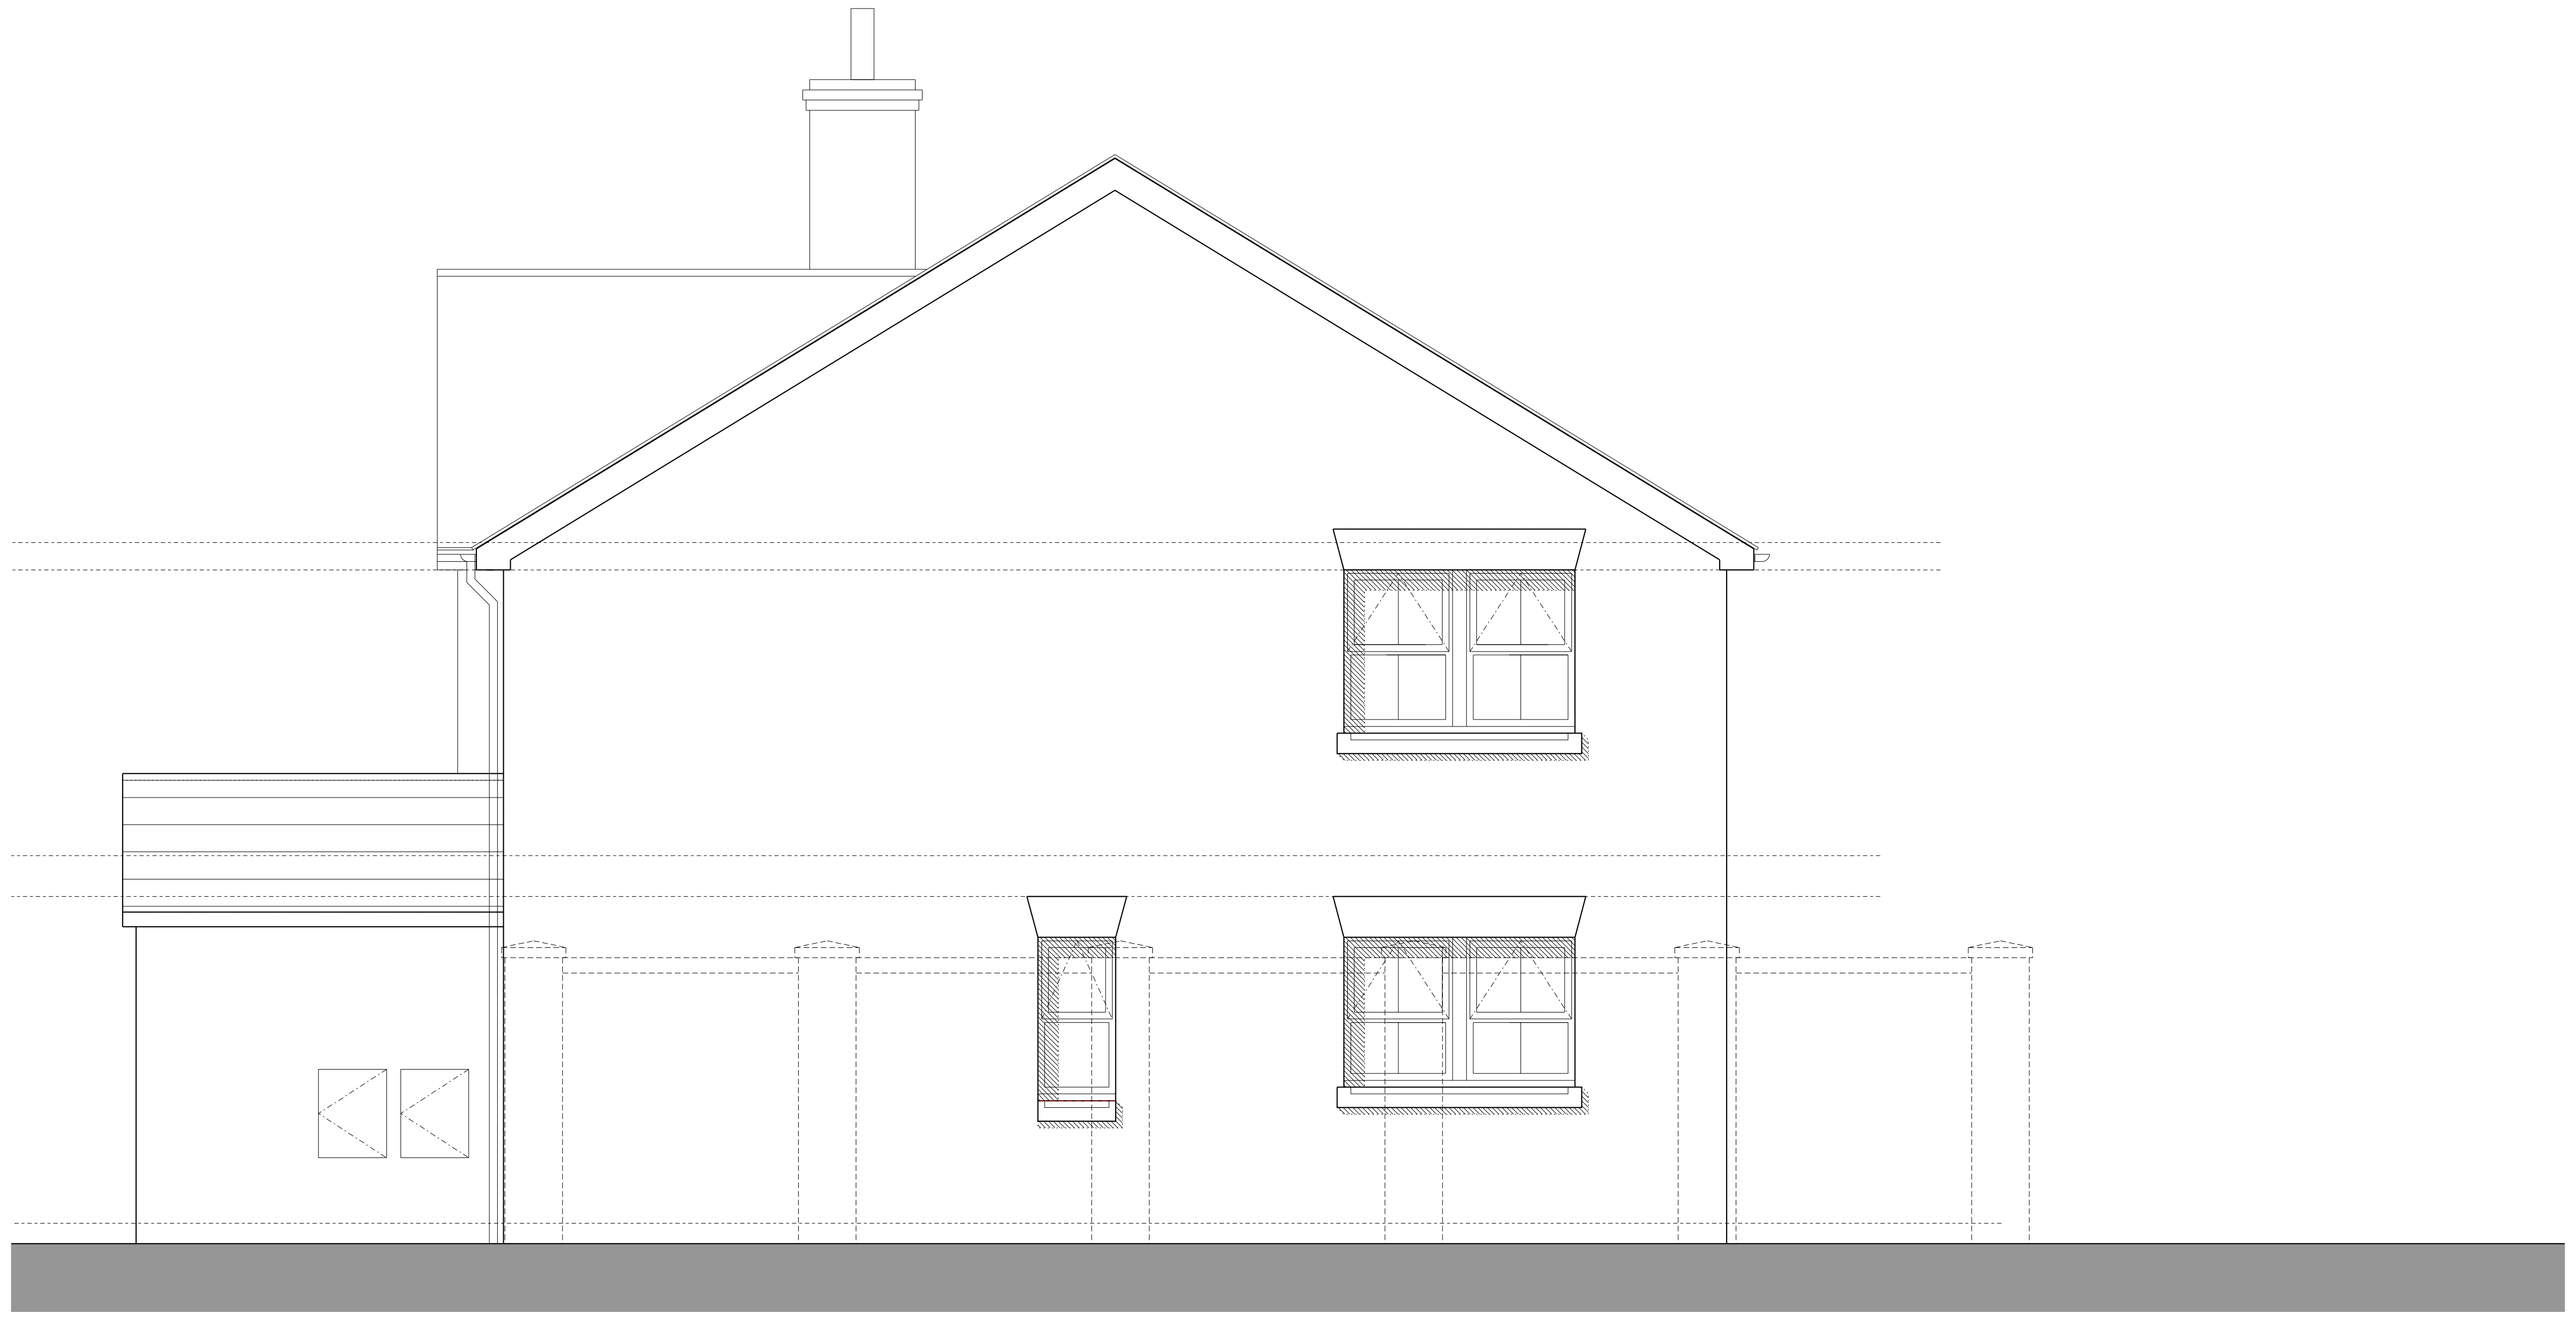

SIDE ELEVATION

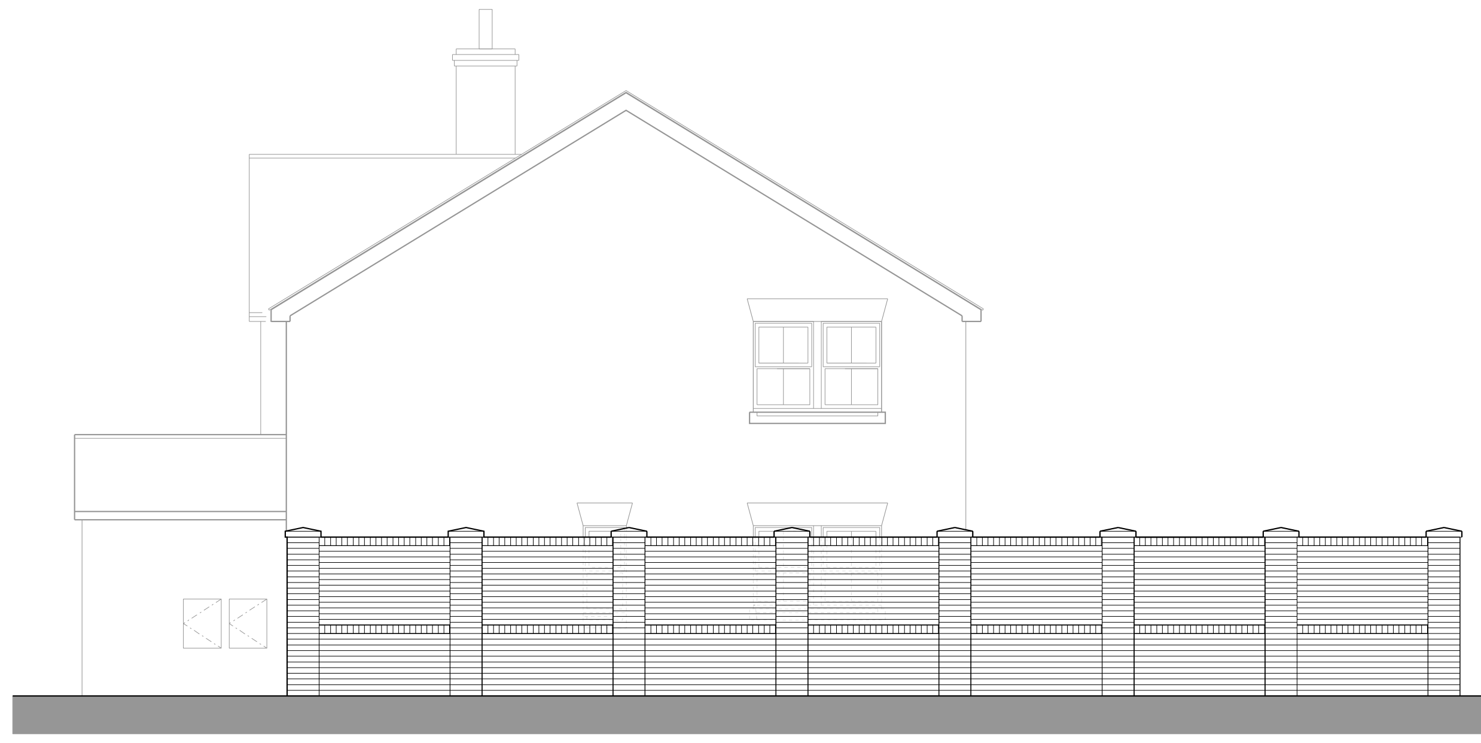

SIDE ELEVATION 1:100

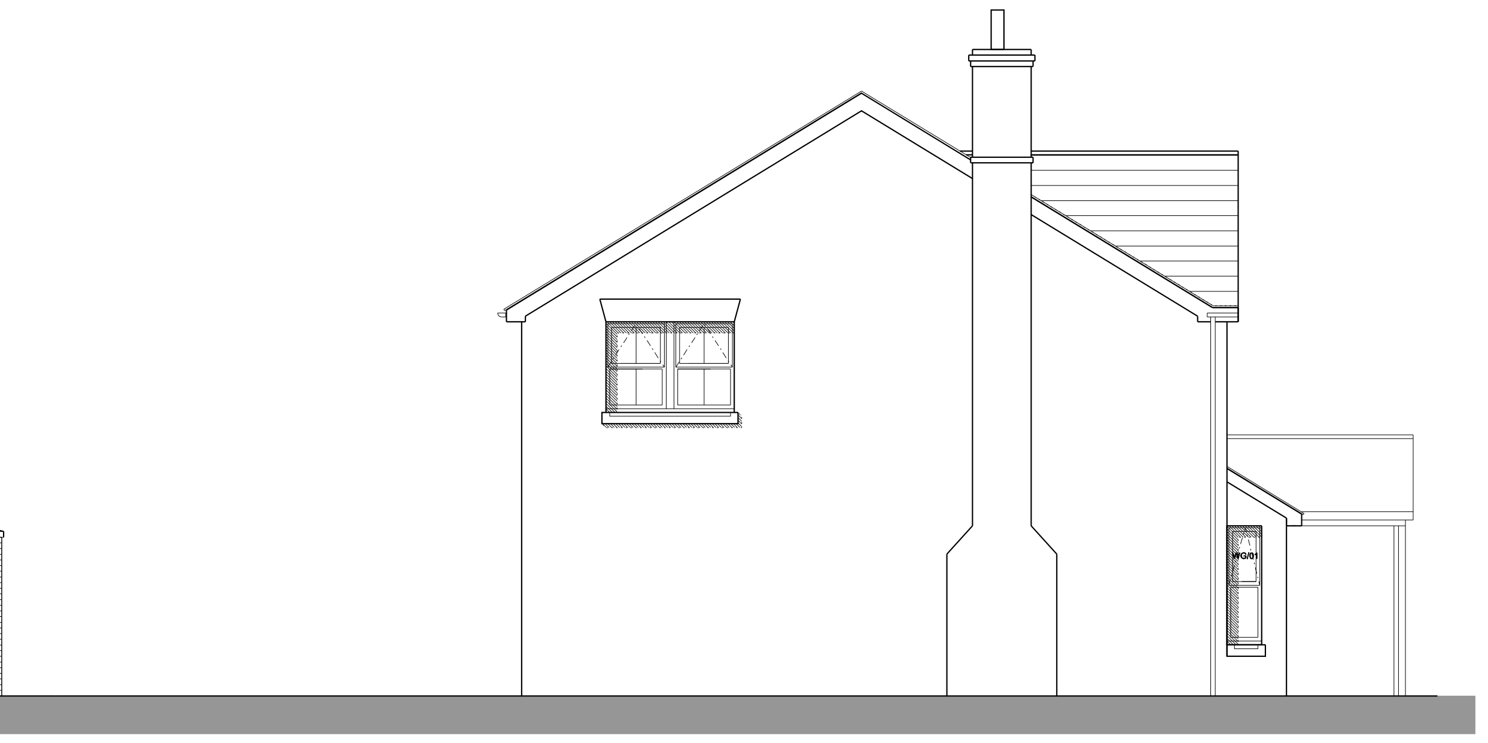

SIDE ELEVATION 1:100

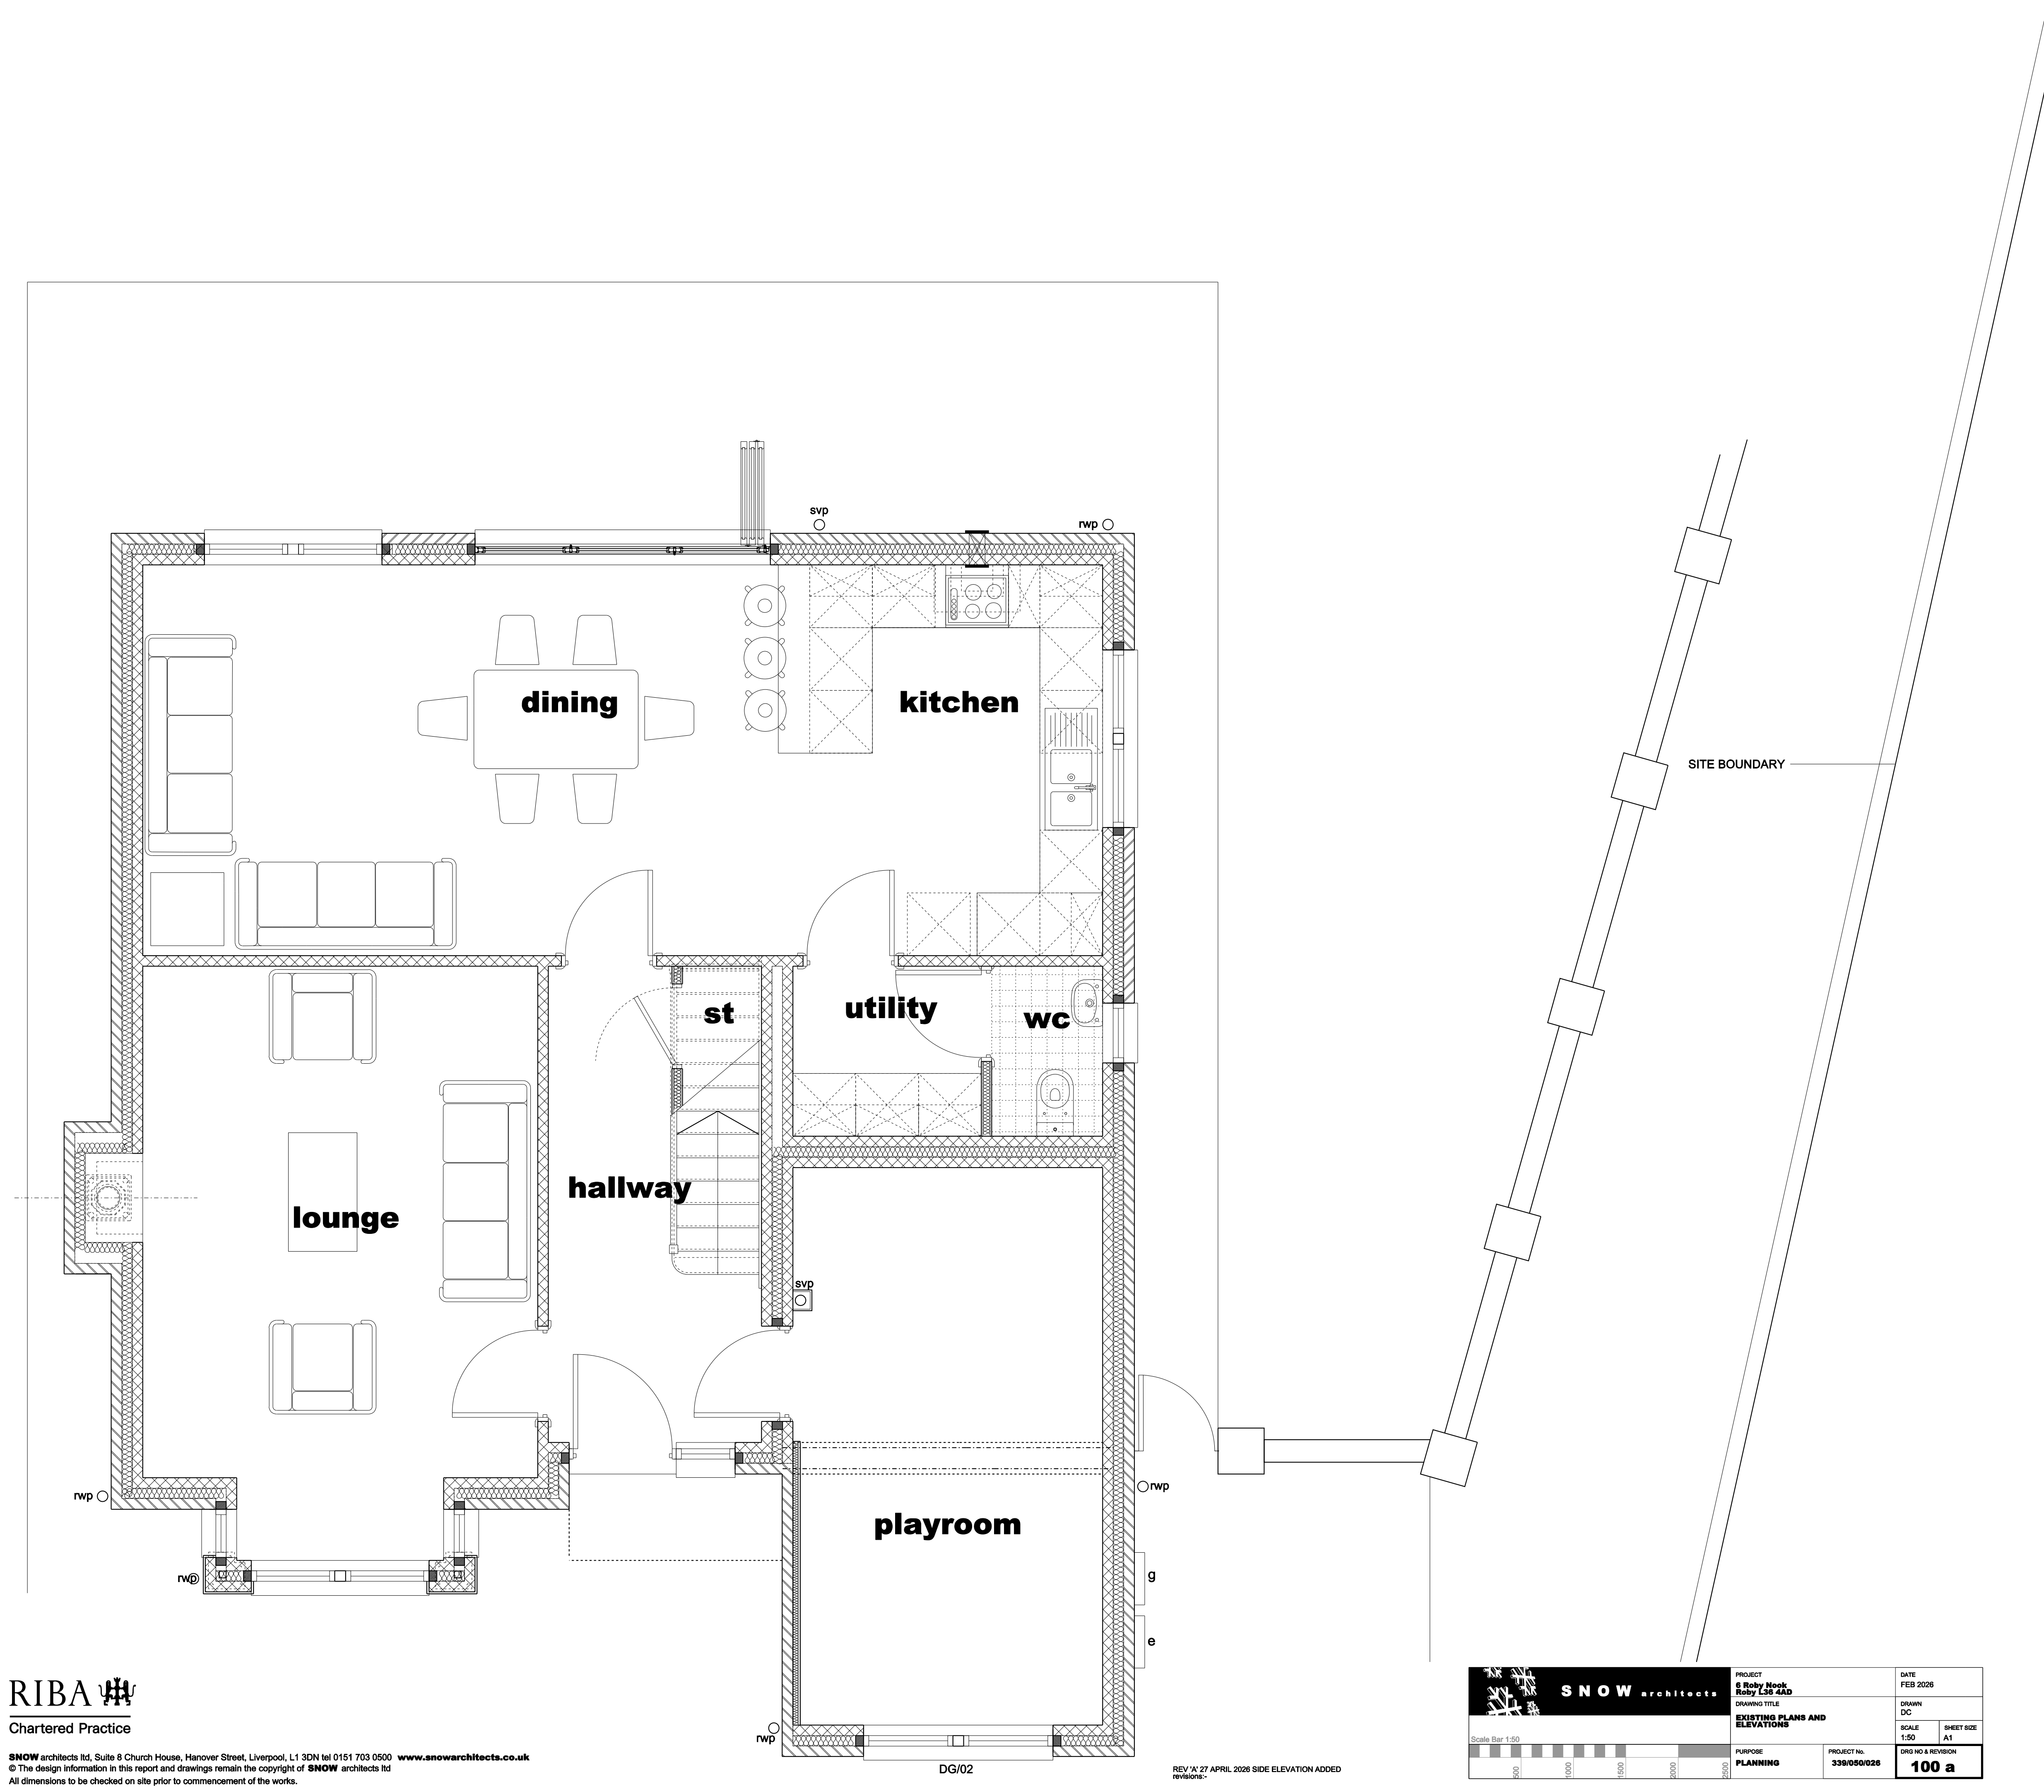

RIBA
Chartered Practice

SNOW architects ltd, Suite 8 Church House, Hanover Street, Liverpool, L1 3DN tel 0151 703 0500 **www.snowarchitects.co.uk**

© The design information in this report and drawings remain the copyright of **SNOW** architects ltd

All dimensions to be checked on site prior to commencement of the works.

REV 'A' 27 APRIL 2026 SIDE ELEVATION ADDED
revisions:-

S N O W architects

Scale Bar 1:50
500 1000 1500 2000 2500

PROJECT **6 Roby Nook** **Roby L36 4AD**	DATE FEB 2026	
DRAWING TITLE **EXISTING PLANS AND ELEVATIONS**	DRAWN DC	
	SCALE 1:50	SHEET SIZE A1
PURPOSE **PLANNING**	PROJECT No. **339/050/026**	DRG NO & REVISION **100 a**