



Proposed West Elevation A - 1:200

Cycle park x 2
specification:sold secure silver rated.
make:Sheffield secure cycle stand.

Cycle park x 2
specification:sold secure silver rated.
make:Sheffield secure cycle stand.

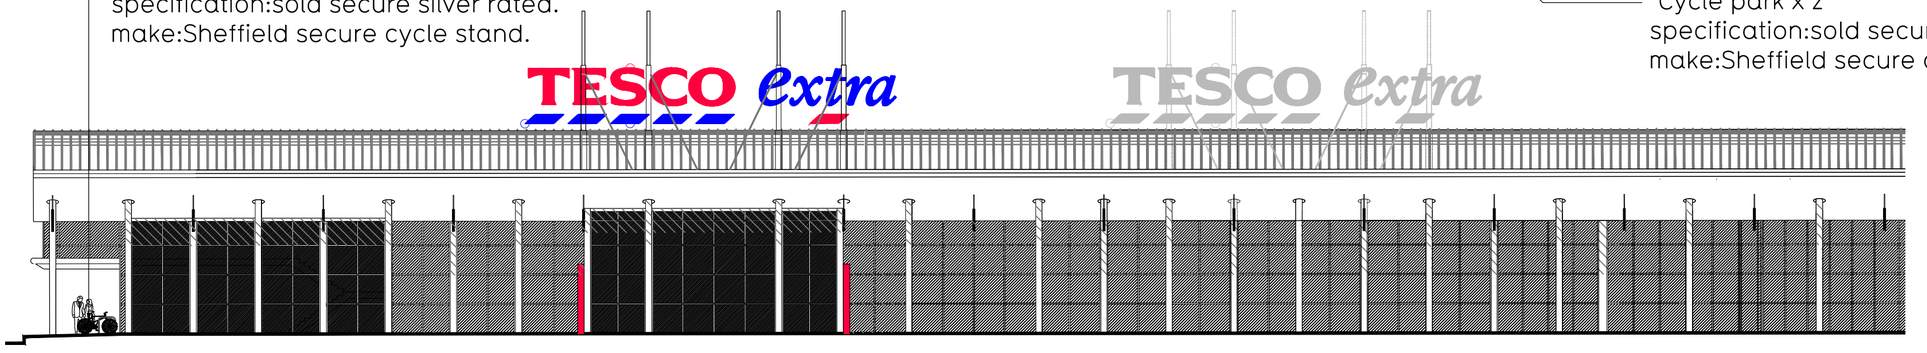


Proposed South Elevation C1 - 1:200

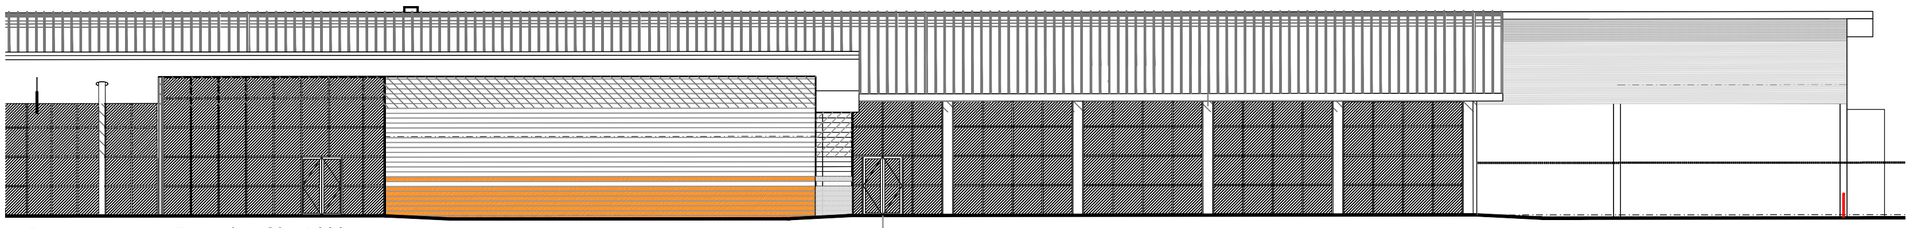

Proposed North Elevation C2 - 1:200

Elevation Key

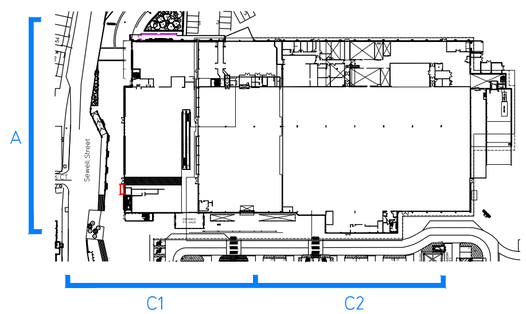

Rev	Date	Description	Drawn/ Checked

PROJECT TITLE		DRAWING TITLE		
Prescot Cables Retail Park, Steley Way, Prescot L34 5NQ		Proposed Elevations		
DRAWN / CHECKED	DATE	SCALE	JOB No	DRAWING No
JM/PG	08.10.2025	1:200 @ A2	2450	104 PPE
DRAWING PURPOSE				Rev
TOWN PLANNING APPLICATION				P01

PUREGYM

Pure Gym Ltd
Town Centre House
The Merrion Centre
Leeds
LS2 8LY

e: architecture@puregym.com
t: 0113 285 8787
w: www.puregym.com