


- Dimensions are all in millimeters, unless stated otherwise.
- It is the recipients responsibility to print this document to the correct scale.
- All the relevant drawings and specifications should be read in conjunction with this drawing.

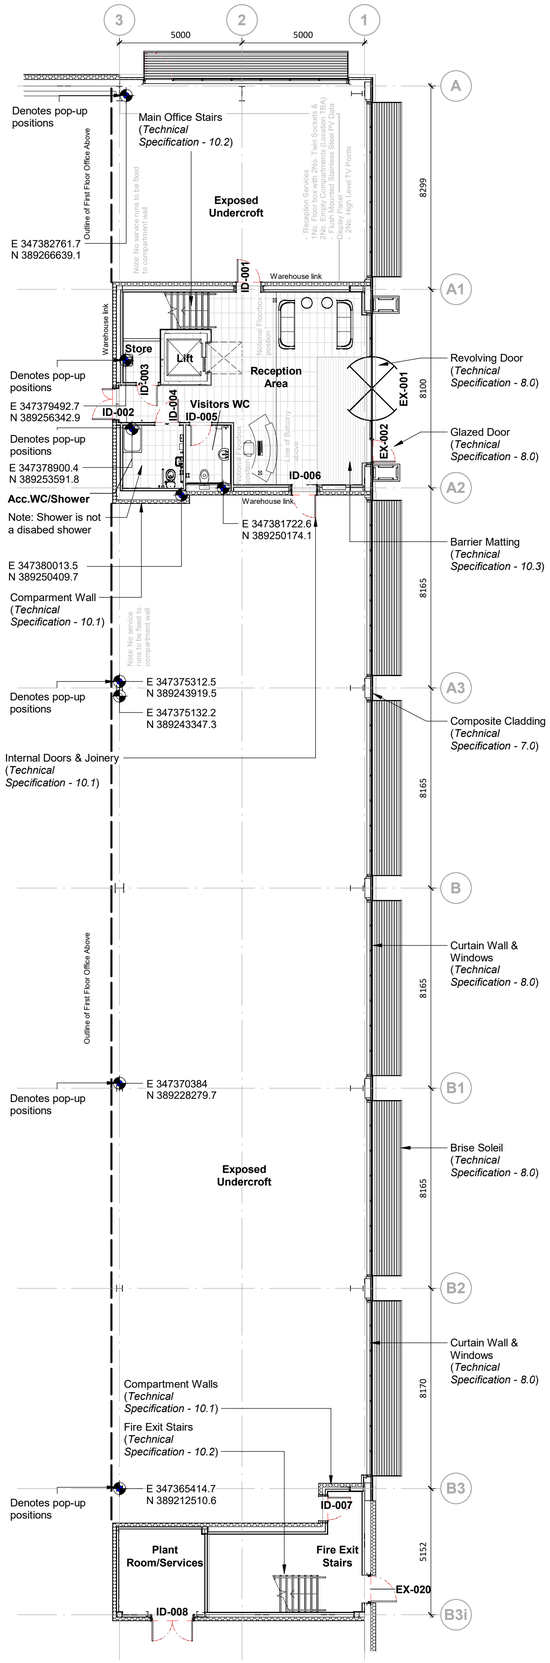


Ground Floor Plan
1 : 125

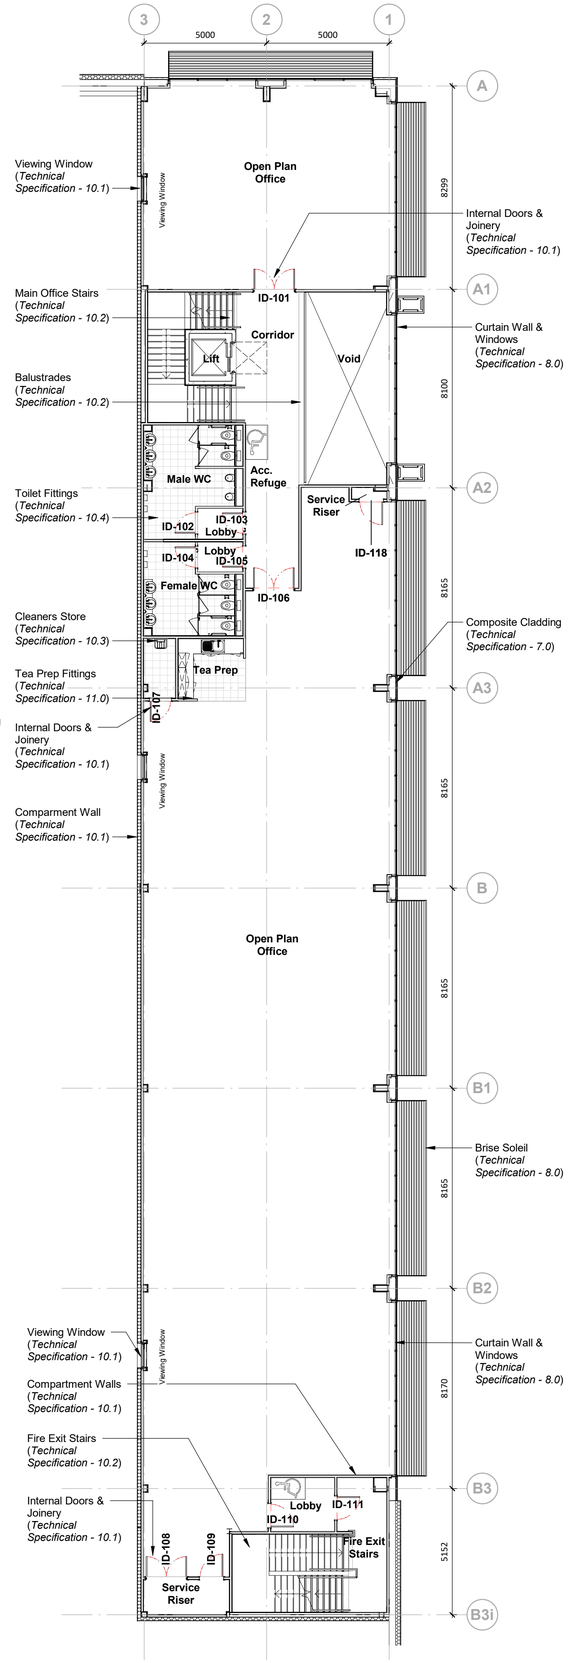


First Floor Plan
1 : 125

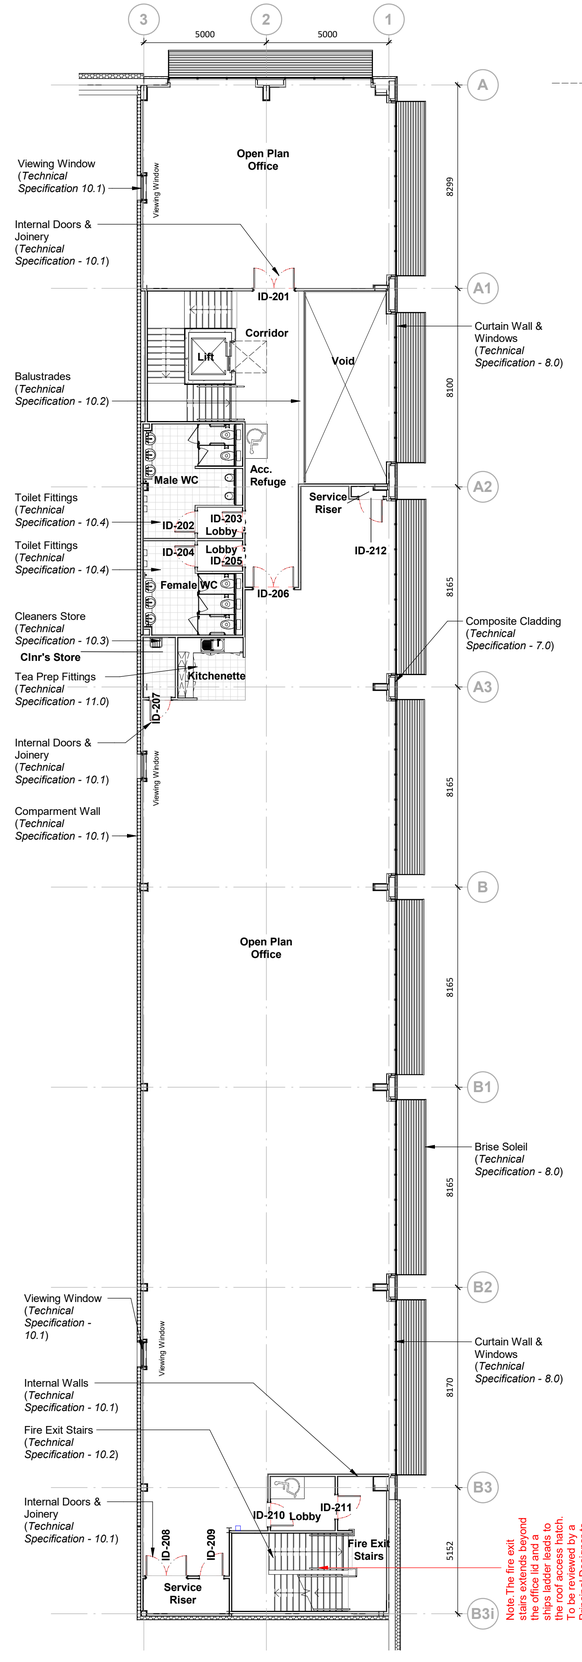

Second Floor Plan
1 : 125

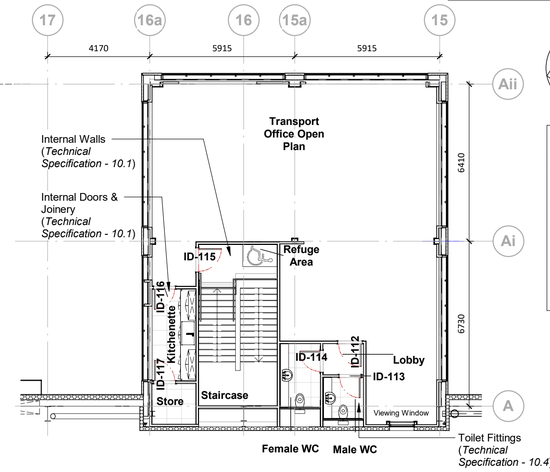

Transport Office First Floor Plan
1 : 125

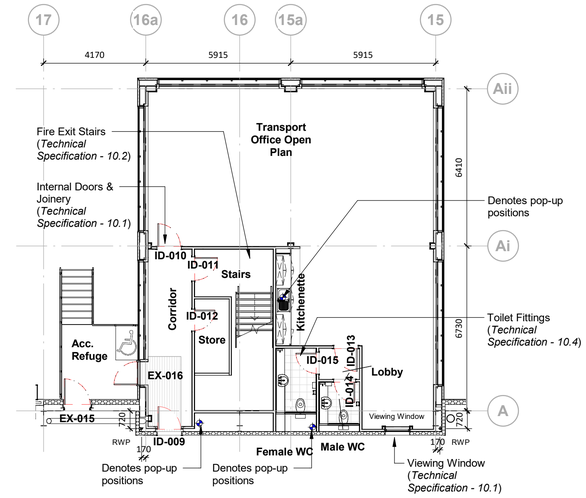

Transport Office Ground Floor Plan
1 : 125

Note:

No services or service runs are to be affixed to the underside of the first floor office slab and associated structure within the exposed undercroft area unless agreed with the Employer.

Refer to Technical specification 3.2 Upper Floor.

No services or service runs are to be affixed to the warehouse side of the compartment wall between the office and warehouse unless agreed with the Employer

Refer to Technical specification 10.0 Office

2.5m SCALE 1:125

PLANNING
THIS DRAWING IS FOR PLANNING CONSIDERATION ONLY AND SHOULD NOT BE USED FOR ANY OTHER PURPOSE

rev	amendments	by	ckd	date

Unit 02, Symmetry Park, Merseyside
Unit 02 Office Plans

Information Container LOIN	
LOD 2	LOI 2

TRITAX SYMMETRY
A TRITAX BIG BOX COMPANY

umc architects
3rd Floor, Manchester Club, 81 King Street, Manchester, M2 4AH
+44 (0)161 413 0590
info@umcarchitects.com

RIBA PoW Stage:	Stage 2 - Concept Design
Suitability / Status:	S2
Drawn / Checked:	PM/MY
Date:	08/05/24
Scale:	1 : 125 @ A1
UMC Project Number:	22604

Tritax Reference:
02514 - U02 Planning - U02 NMA - UMC

Document Reference:	Drawing no:	Revision:
22604-UMC -0002 -ZZ -DR -A-	1002	P04