


Site Plan
1 : 200

10 0 10 20 30 40 50
SCALE 1: 1250 m

2 0 2 4 6 8 10
SCALE 1: 200 m

Please Note:
Drawings subject to relevant statutory approvals.
ALL DIMENSIONS TO BE CHECKED ON SITE BEFORE ANY WORK IS COMMENCED. Do not scale from this drawing.
© This drawing is copyright of ABF Design & Consultancy LTD and may not be reproduced in any way without their specific permission.

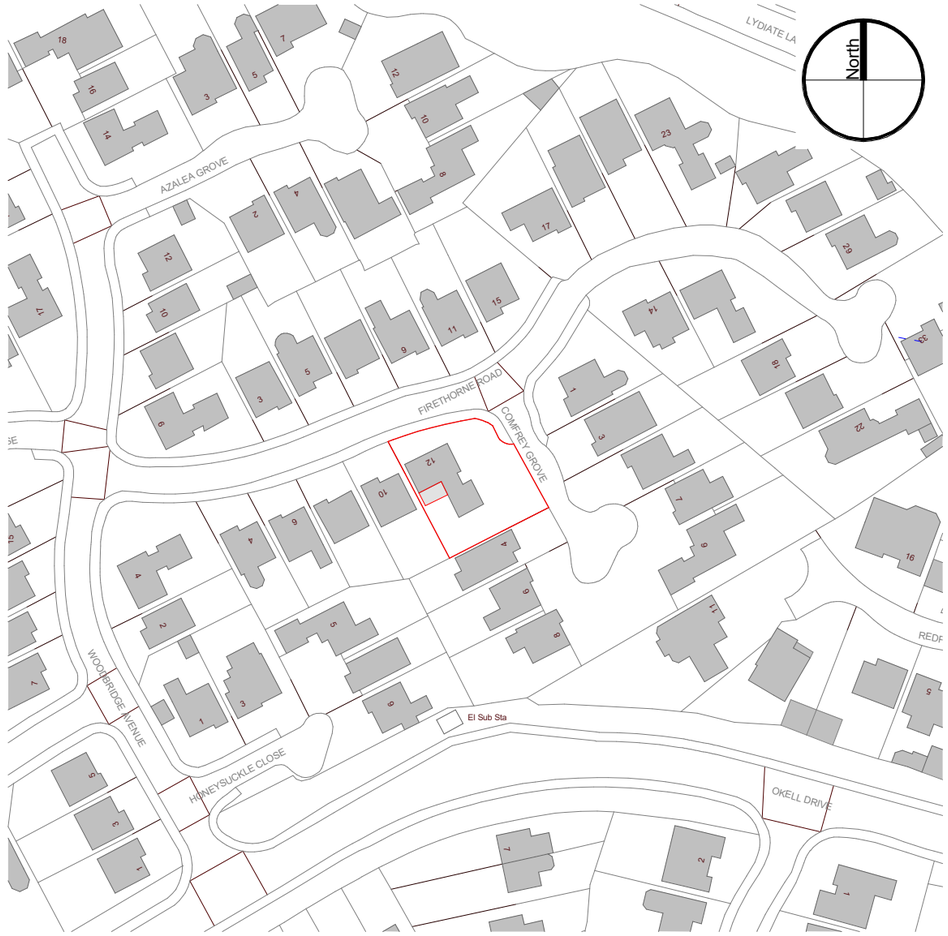

Location Plan
1 : 1250

☐ Preliminary ☐ Tender
■ Planning ☐ Construction

Client >
Ashelee & Jason

Project >
12 Firethorne Road
L26 7XE

Drawing Title >
Site and Location Plan

Scale >
As indicated@ A3

Date >
July 25'

Drawing No. >
ABF-1190-XX-XX-DR-A-004

Rev >
B