

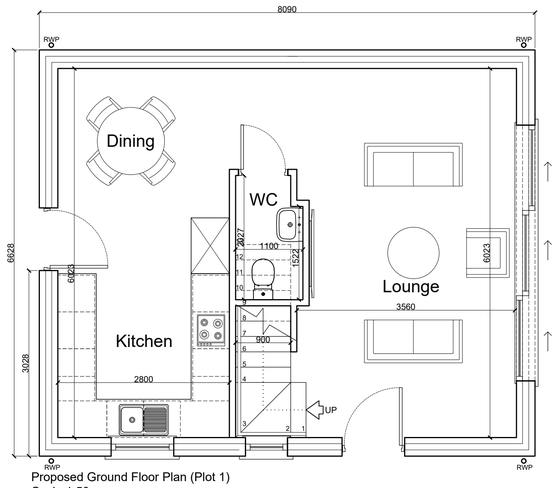


Proposed Ground Floor Plan (Plot 1)
Scale 1:50

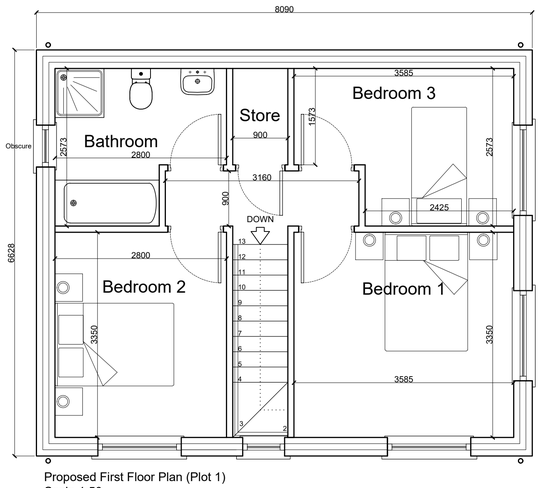


Proposed First Floor Plan (Plot 1)
Scale 1:50

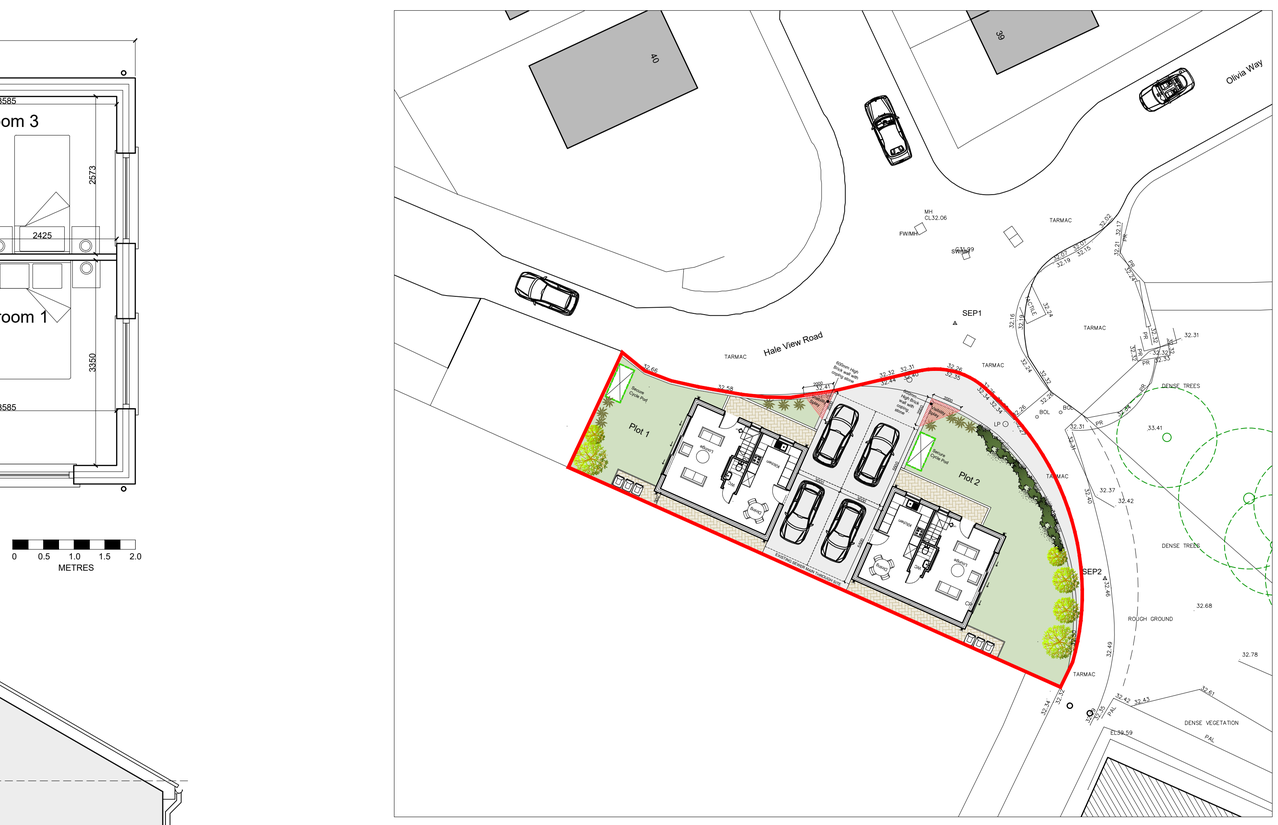


Block Plan
Scale 1:200


0 5 10
METRES

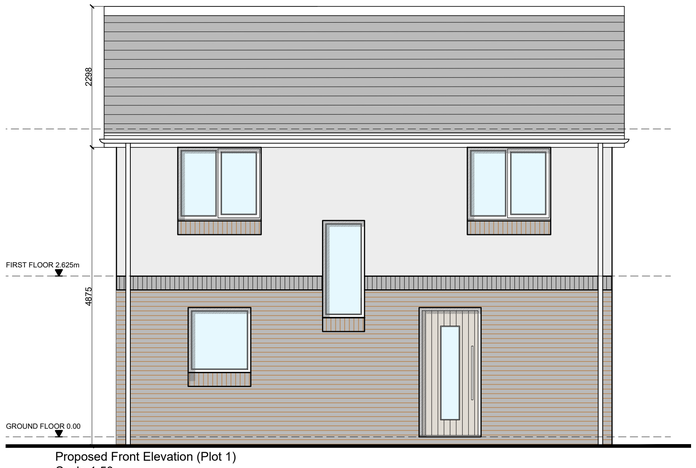

Proposed Front Elevation (Plot 1)
Scale 1:50

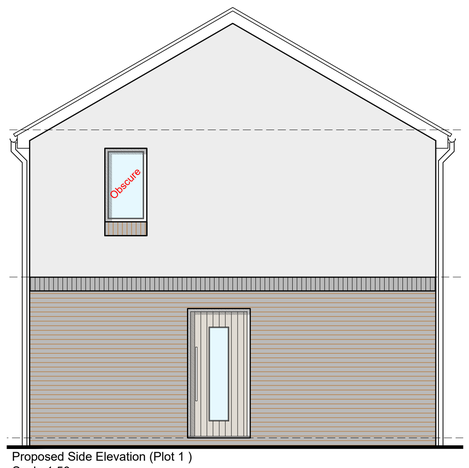

Proposed Side Elevation (Plot 1)
Scale 1:50

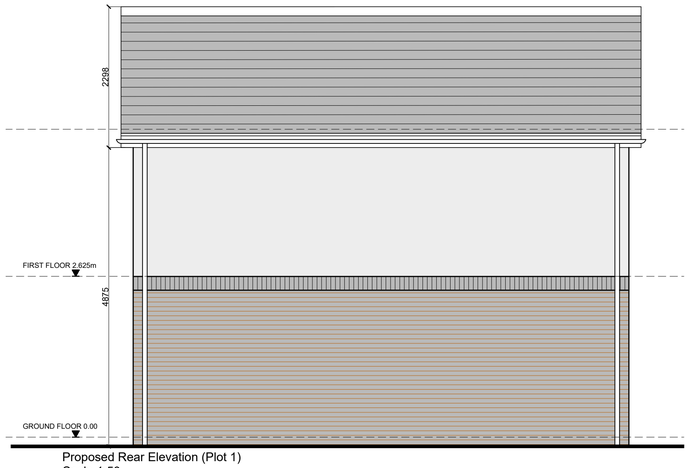

Proposed Rear Elevation (Plot 1)
Scale 1:50



Proposed Side Elevation (Plot 1)
Scale 1:50

NOTES

All dimensions to be checked on site. Figured dimensions to be read in preference to scaled. Keith Davidson Partnership accepts no responsibility for any unauthorised amendments to the drawing and does not permit unauthorised copying of the drawing. This drawing is copyright and remains the property of Keith Davidson Partnership unless otherwise agreed.

Version	Amendment	Drawn & Date	Checked & Date	App &
B	Internal Layout revised.	RM 28/07/22	GLP 28/07/22	GI 28/
A	Block Plan revised.	RM 28/04/22	GLP 28/04/22	GI 28/

KeithDavidsonPartnership
13 Seymour Terrace
Seymour Street
Liverpool
L3 5PE
Telephone : +44 (0) 151 709 1777
Email : Info@keithdavidsonpartnership
Web : keithdavidsonpartnership.com

Internal Project Number	1514
Client	TBC
Project Name	Hale View Road, Huyton
Drawing Title	Proposed Plans and Elevations (Plot 1)

Scale 1:50	Original Size A1	Planning	
Date 02.02.2022	Drawn RM	Checked GLP	Approved GNP
Drawing Number 101		Status Planni	
		Revisio B	