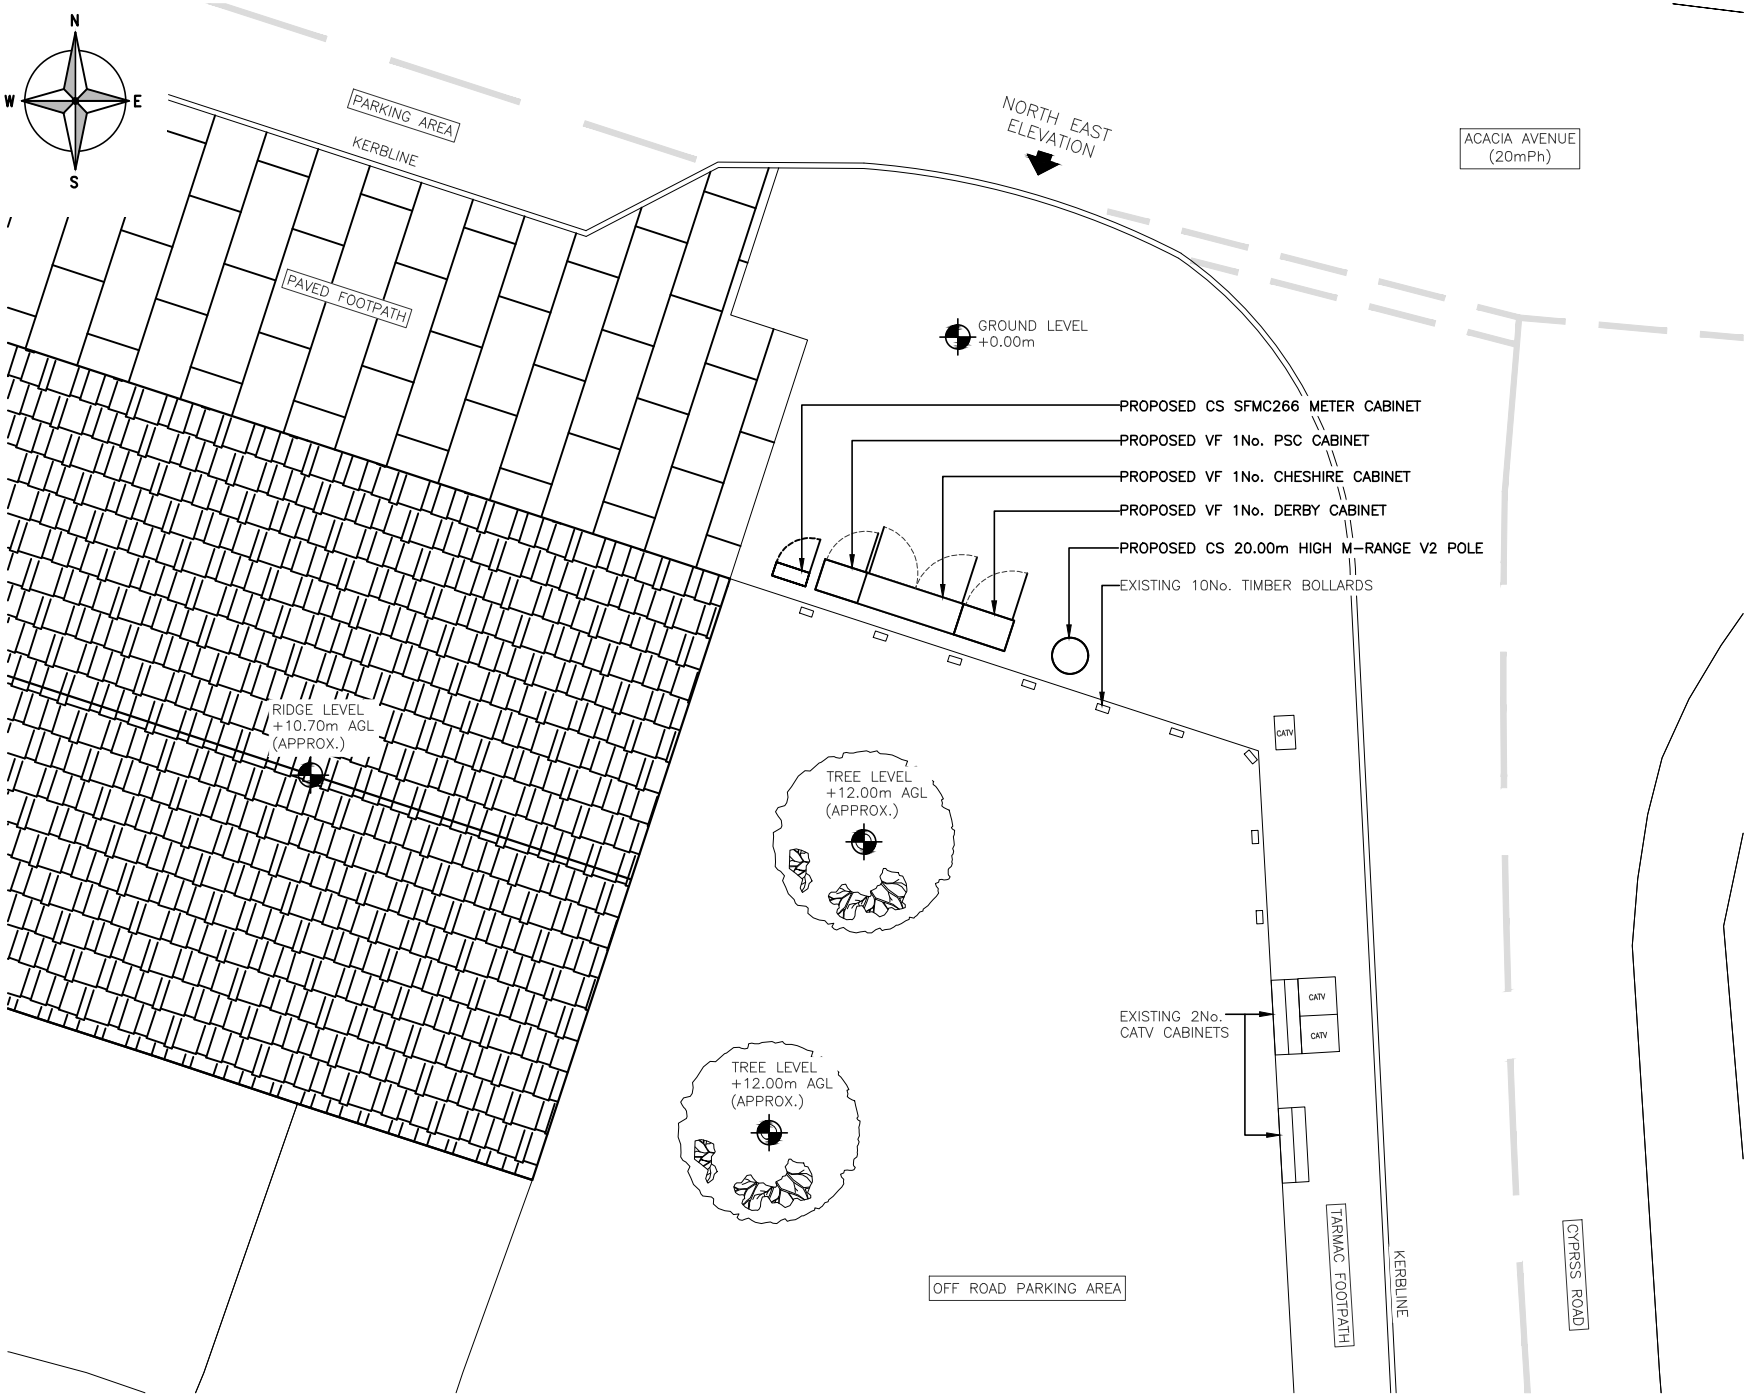

PROPOSED SITE PLAN

(1:100)

0 1 2 3 4 5m
1:100

The drawings comply with VF Non-Standard ICNIRP guidelines, under configuration VU7F.
Designed in accordance with Cornerstone documents: SDN0009V6

ALL DIMENSIONS ARE IN mm UNLESS NOTED OTHERWISE

N.G.R E: 343899 N: 390016

NOTES:

REV	MODIFICATION	BY	CH	DATE
A	Issued for Approval	CDN	DVH	30.09.24

WHP Telecoms Ltd
Faraday Court
401 Faraday Street
Birchwood Park
Warrington WA3 6GA
Tel: 01925 424100 Fax: 01925 424101
e-mail: info@whptelecoms.com

cornerstone

Cell Name	Opt.
ACACIA AVE SHOPS SW's	A

Cell ID No

CORNERSTONE	VMO2	VF
30812900	N/A	23633_0

Site Address / Contact Details

ACACIA AVENUE
ROBY HUYTON,
KNOWSLEY LIVERPOOL
L36 5TN

Drawing Title: PROPOSED SITE PLAN

Purpose of issue:	Dwg Rev:
PLANNING	A

Drawing Number:	Pack Issue:
201	A

Surveyed By:	Original Sheet Size:	
PB	A3	

Drawn:	Date:	Checked:	Date:
CDN	30.09.24	DVH	30.09.24