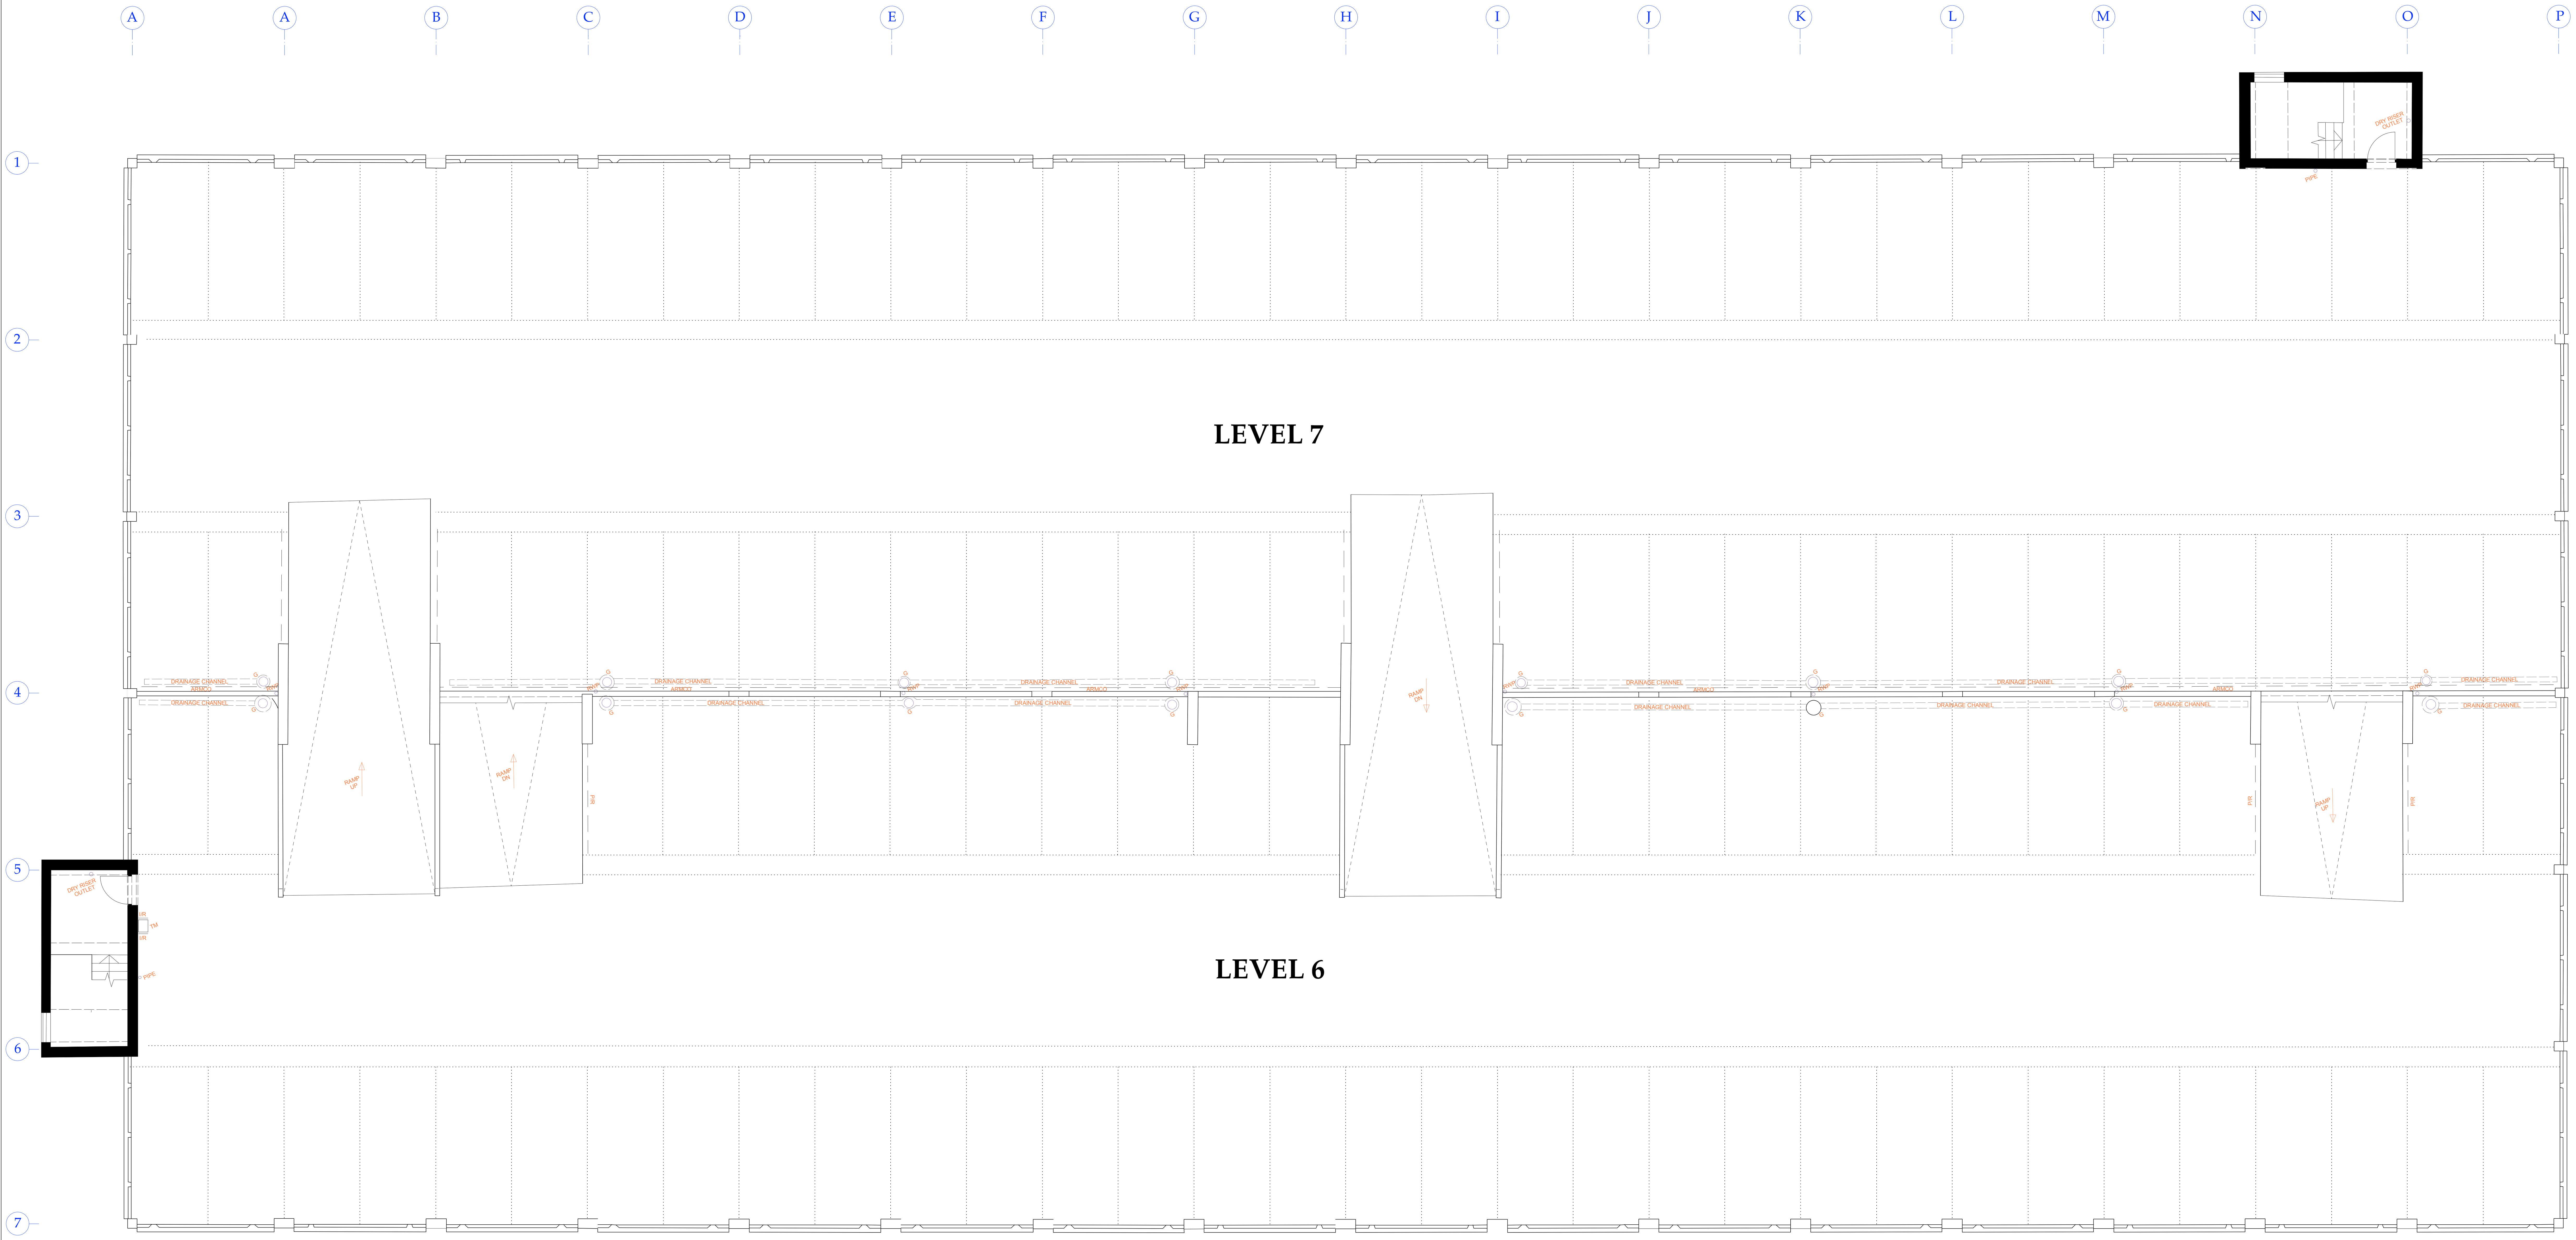


LEVEL 6 (Roof) &
LEVEL 7 (Roof)


KIRKBY MSCP 551

ARCHITECTURAL EMPORIUM Ltd
EMAIL: mail@architectural-emporium.co.uk
WEB: www.architectural-emporium.co.uk
ADDRESS: 87 Kempston Street, Liverpool, L3 8HE
PHONE: +44 (0)151 363 0000

0 1 2 5 8

- North Point

KEY SECTION

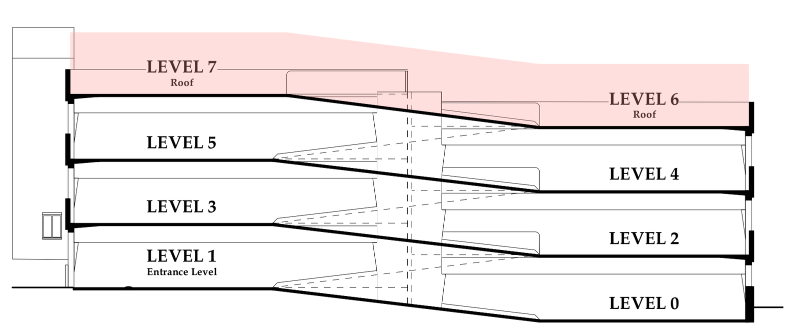

Rev A: First Issue

FOR: PLANNING
CHECKED BY: LC | DRAWN BY: XA
SCALE: 1:100 / 1:200
PAPER SIZE: A1 / A3
JOB: KIRKBY MSCP 551

0.104_RevA

FIRST ISSUE: 17.04.23

EXISTING FLOOR PLANS - 04