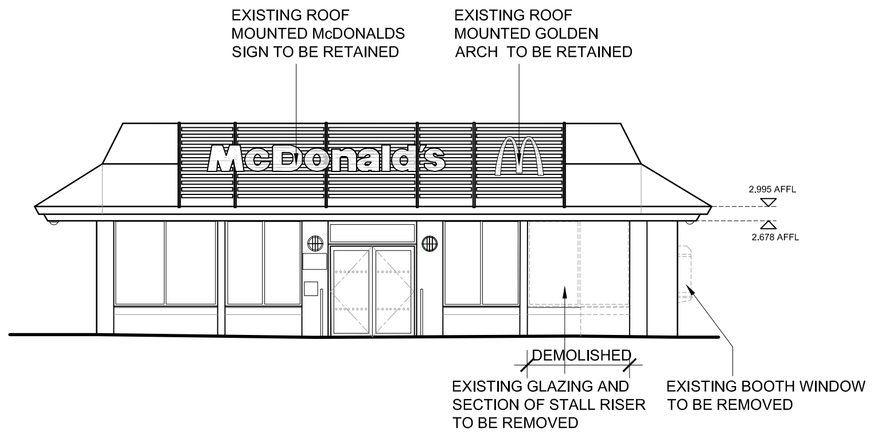
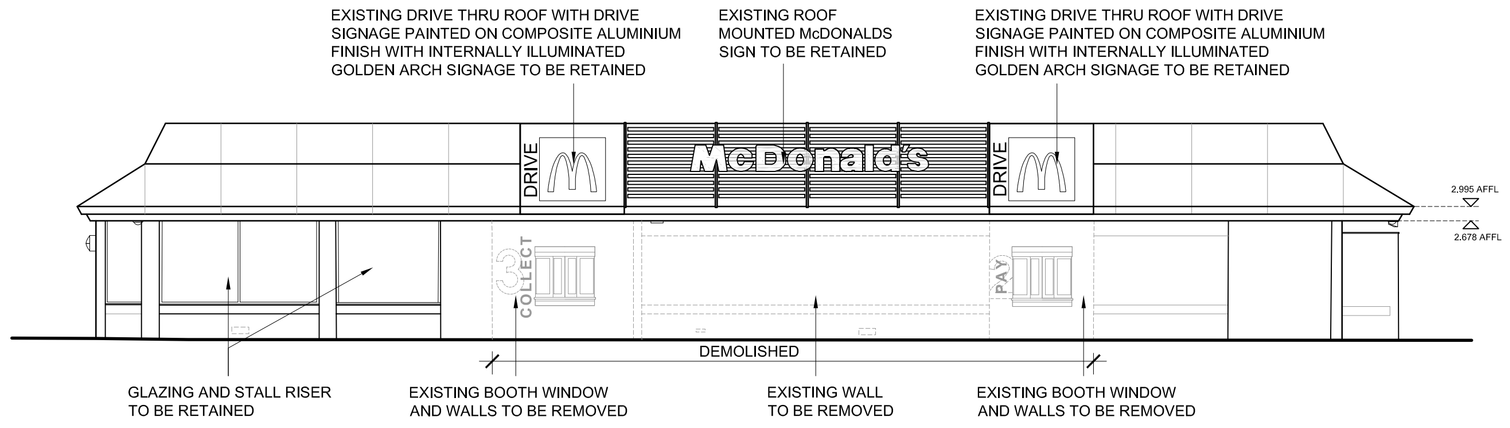
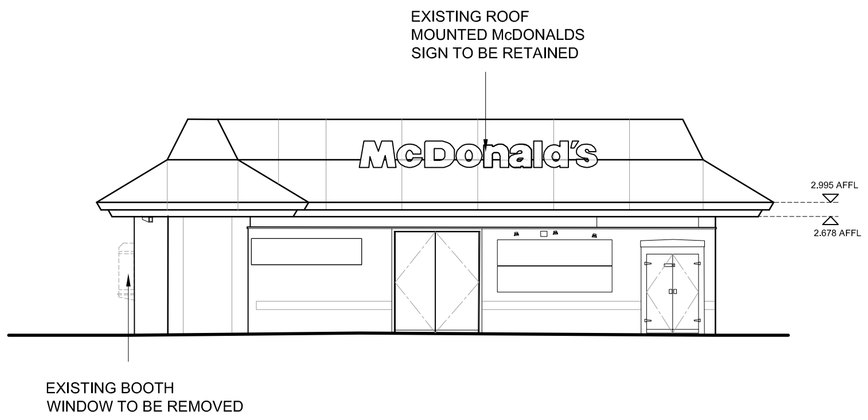



## EXISTING EAST ELEVATION



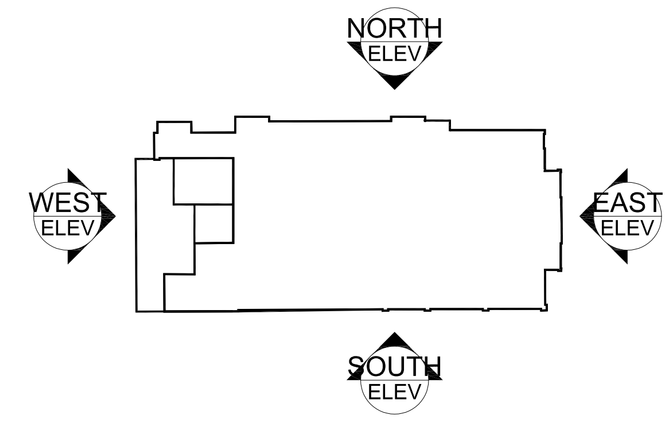

## EXISTING NORTH ELEVATION



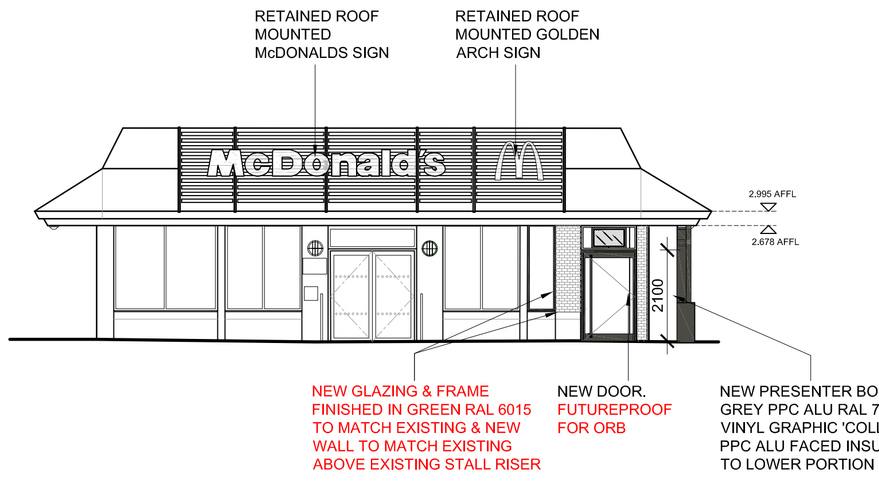

## EXISTING WEST ELEVATION



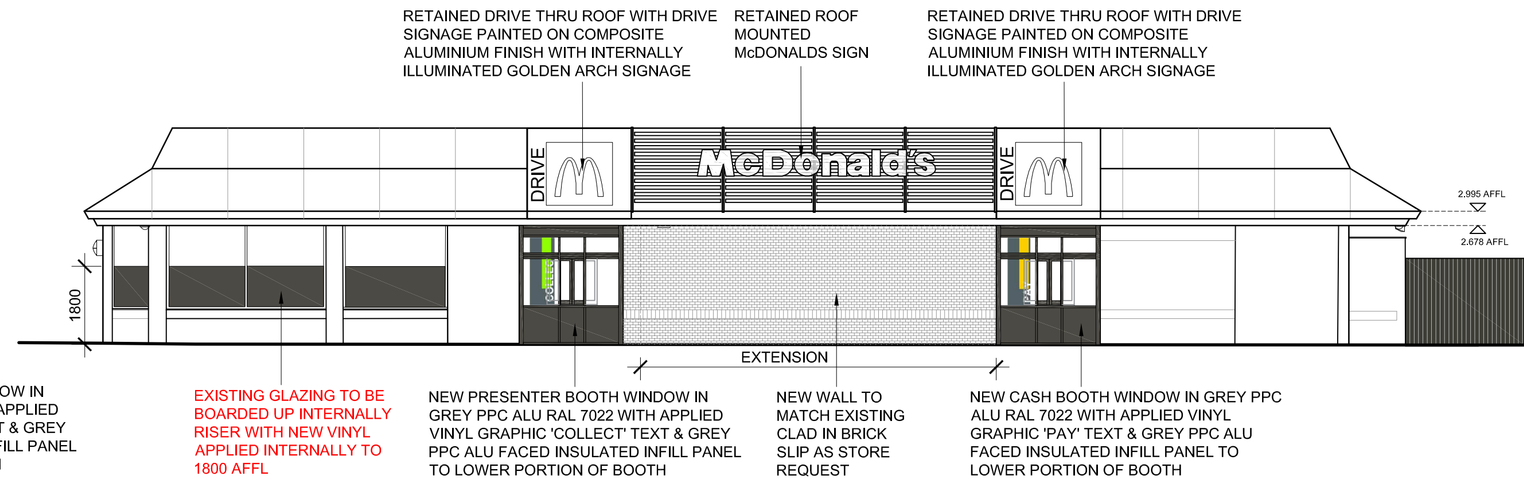

## EXISTING SOUTH ELEVATION



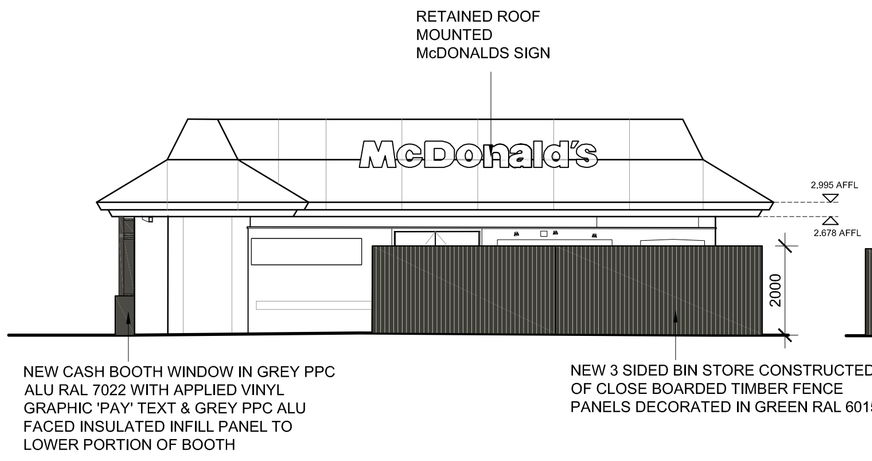

## KEY PLAN - NTS



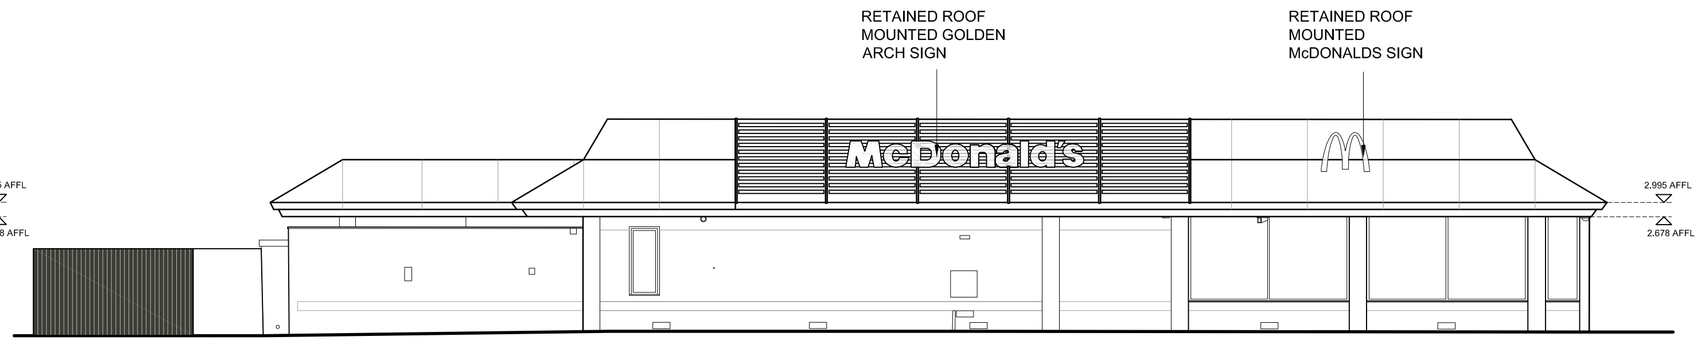

## PROPOSED EAST ELEVATION




## PROPOSED NORTH ELEVATION




## PROPOSED WEST ELEVATION




## PROPOSED SOUTH ELEVATION

0 1 2 3 4 5m

Scale 1:100

# EXISTING & PROPOSED SITE ELEVATIONS 1:100

| BUILDING FINISHES | | | | |
|---|---|---|---|---|
| DESCRIPTION | EXISTING | | | PROPOSED |
| WALLS | BRICK / CLADDING | | | AS EXISTING |
| ROOF | COMPOSITE LOUVRE OVERCLAD IN ALUMINIUM REYNOBOND 4mm DG5000 TEINTE BOIS D,8103,MR REVERSE REYNOBOND CLAY BROWN A8103S FINISH DG5000 | DRIVE THRU ROOF WITH DRIVE SIGNAGE PAINTED ON COMPOSITE ALUMINIUM FINISH WITH INTERNALLY ILLUMINATED GOLDEN ARCH SIGNAGE | FULL ROOF OVERCLAD IN COMPOSITE ALUMINIUM 4mm REF; INTERPON MK 120E DARK GREEN | AS EXISTING |
| WINDOW FRAMES | KHAKI GREEN | | | AS EXISTING |
| SOFFIT & FASCIAS | KHAKI GREEN | | | AS EXISTING |
| DOORS | KHAKI GREEN | | | GREY RAL 7022 |
| BOOTH WINDOWS (inc surrounds) | OVER CLAD IN GREY RAL.7022 ALU. AND FRAMES REDECORATED GREY RAL.7022 WITH APPLIED BOOTH GRAPHICS | | | AS EXISTING |

## NOTES

- All dimensions and levels are to be checked on site.
- Any discrepancies are to be reported to the architect before any work commences.
- This drawing shall not be scaled to ascertain any dimensions. Work to figured dims only.
- This drawing shall not be reproduced without express written permission from AEW.
- Title overlay drawings and ownership boundaries are produced using all reasonable endeavours. AEW cannot be responsible for the accuracy or scale discrepancy of base plans supplied to them.
- All works are to be undertaken in accordance with Building Regulations and the latest British Standards.
- All proprietary materials and products are to be used strictly in accordance with the manufacturers recommendations.

CDM 2015

Client notified of duties: **At Design Workshops**

Principal Designer: **CSS**

Unless noted below, all known hazards have been highlighted on the drawing:

Notes:
All drawings to be read in conjunction with all other drawings as noted on issue sheet.

| REV | Date | Drawn by: - | Checked by: - |
|---|---|---|---|
| B | 06/01/2023 | AL | MW |

UPDATED TO SUIT PROPOSED GA FOLLOWING RE-ISSUE FOR PLANNING;
- FUTUREPROOF FOR ORB
- NEW WALL TO MATCH EXISTING ABOVE STALL RISER TO EAST ELEVATION
- EXISTING GLAZING BOARDED UP INTERNALLY WITH NEW VINYL APPLIED TO MCDELIVERY

DESIGN WORKING GROUP APPROVED

| REV | Date | Drawn by: - | Checked by: - |
|---|---|---|---|
| A | 22/08/2022 | PC | MW |

UPDATED FOLLOWING STAGE 1 MEETING 12/06/22
- NEW BIN STORE SHOWN
- EXISTING GLAZING RETAINED WITH NEW VINYL APPLIED INTERNALLY
- ISSUED FOR PLANNING
- DWG APPROVED STAMP ADDED

| REV | Date | Drawn by: - | Checked by: - |
|---|---|---|---|
| - | 24/05/22 | AL | MW |

INITIAL ISSUE

Status: **S2** Purpose of Issue: **For Approval**

drawing stage: **PLANNING**

client: **McDonald's Restaurants Ltd**

project: **LIVERPOOL ROAD, PAGE MOSS, HUYTON**

store: **1025**

drawing title: **EXISTING & PROPOSED SITE ELEVATIONS**

date: **23/05/2022** drawn: **AL**

scale@A1: **1:100** checked: **MW**

PLANNING

Rev **B**

Job No **12887_AEW_1025_0005**

aew architects
0161 214 4370
www.aewarchitects.com