SYMMETRY PARK
MERSEYSIDE

Park specific lettering

TRITAXSYMMETRY.COM


Website section

TRITAX SYMMETRY
A TRITAX BIG BOX COMPANY

Tritax Symmetry identity


Park Entrance / Main Statement Sign. Total Height 8000mm. Total Width 1800mm. Total Depth 300mm. Refer to Concept Group Drawing Proposals.

Main Statement Signage - 1No. Type 4
Scale 1:25

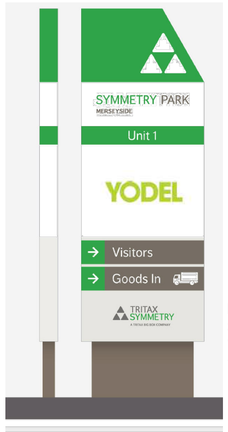

Building Specific / Tenant Branded Sign. Total Height 3175mm. Total Width 1000mm. Total Depth 150mm. Refer to Concept Group Drawing Proposals

Building Specific / Tenant Branded Signage - 1No. Type 7 (C)
Scale 1:25

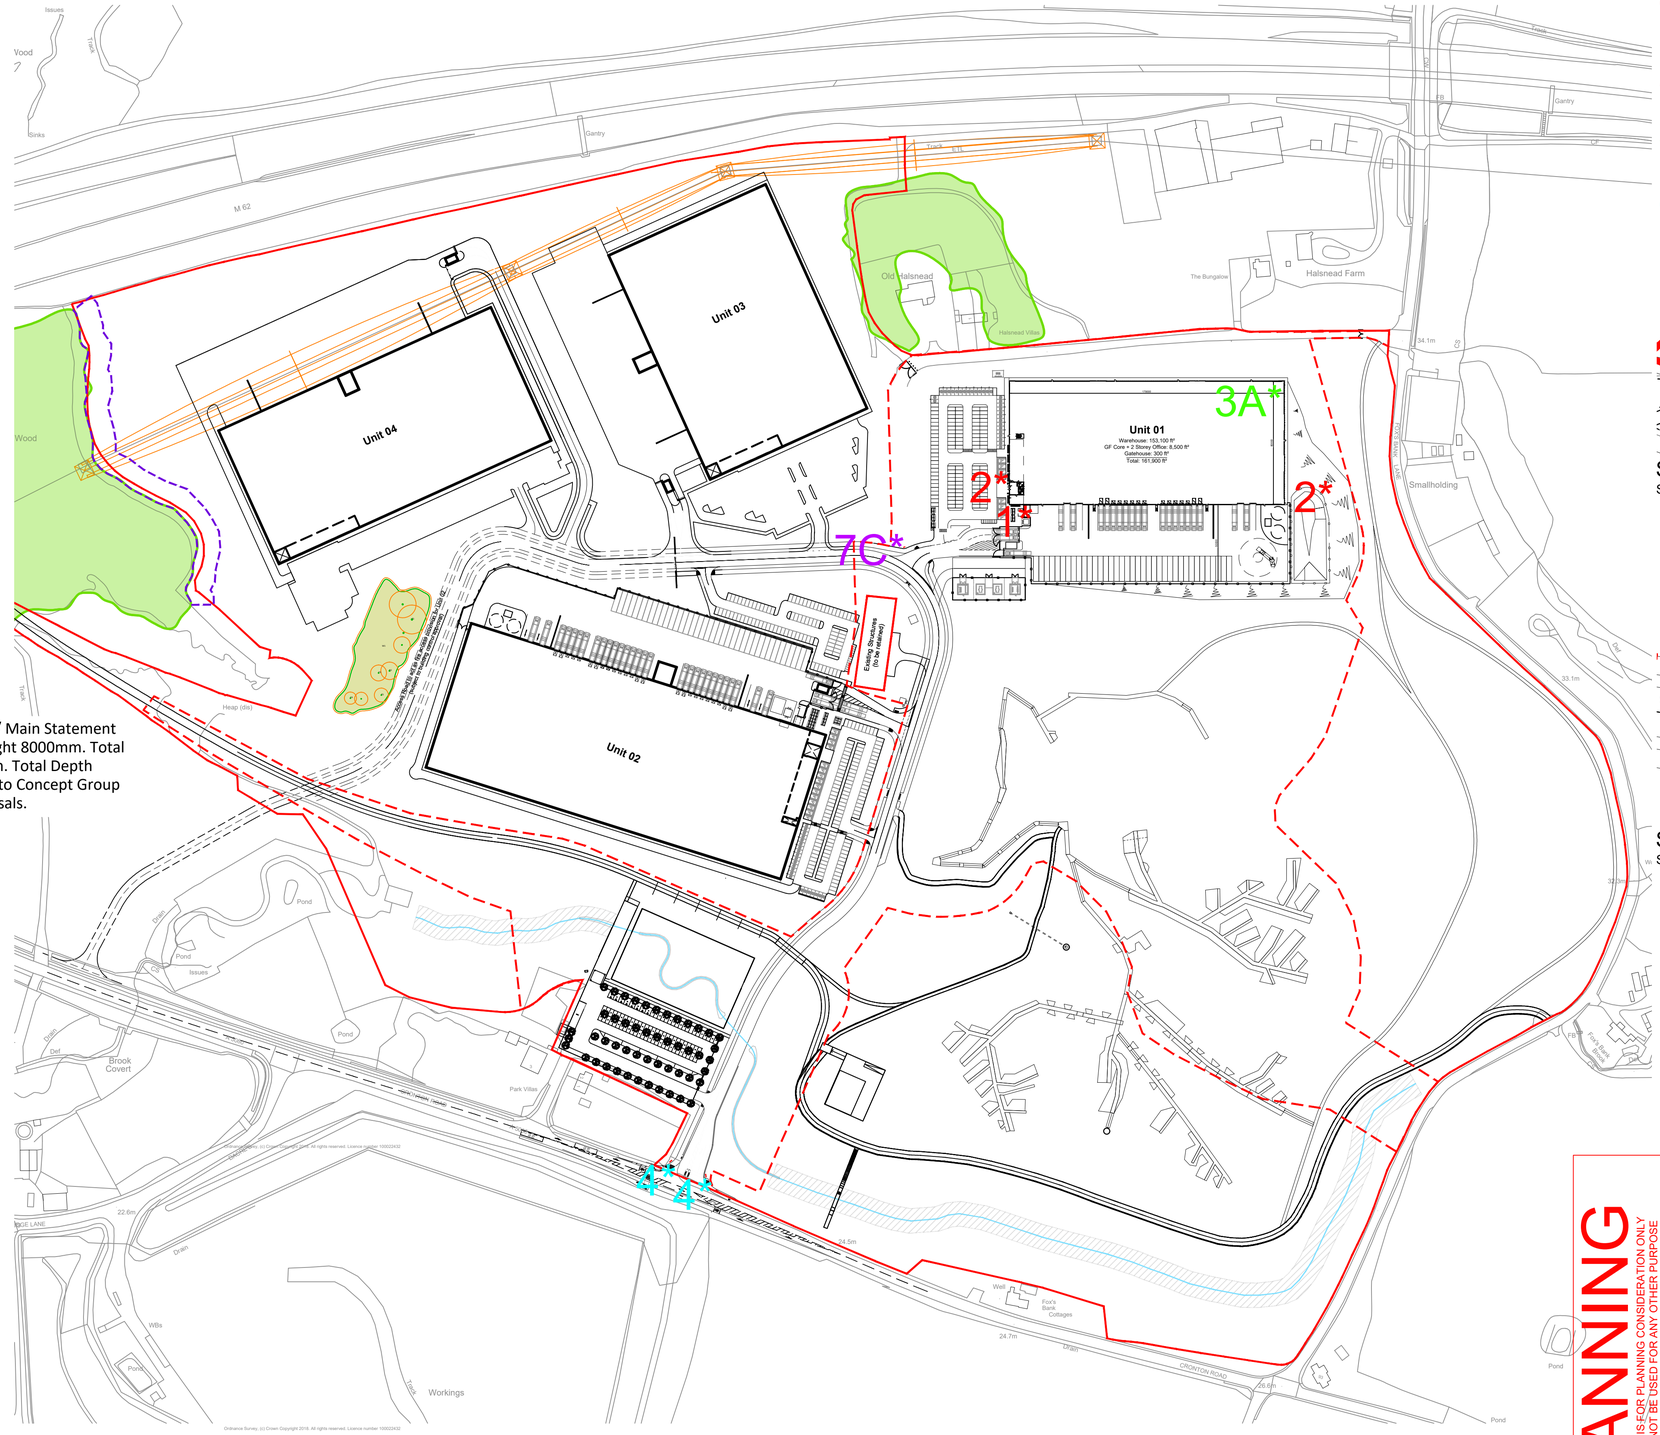

Illustrative Masterplan

- Dimensions are in millimeters, unless stated otherwise.
- Scaling of this drawing is not recommended.
- It is the recipients responsibility to print this document to the correct scale.
- All relevant drawings and specifications should be read in conjunction with this drawing.

N

Key

Application Boundary


Extent of Full Application

1* **Elevation Signage - 1No. Type 1**
Refer to Drawing:18128_P1002 Proposed Advertisement Elevations

2* **Elevation Signage - 2No. Type 2**
Refer to Drawing:18128_P1002 Proposed Advertisement Elevations


3A* **Roof Signage - 1No. Type 3 (A)**
Refer to Drawing:18128_P1003 Proposed Advertisement Roof Plan

4* **Main Statement Signage - 2No. Type 4**

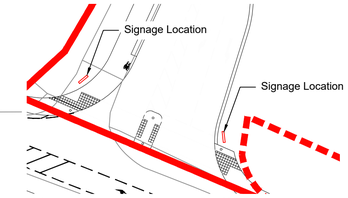

Signage Type 4 - Call Out
Scale 1:500

7C* **Building Specific / Tenant Branded Signage - 1No. Type 7 (C)**

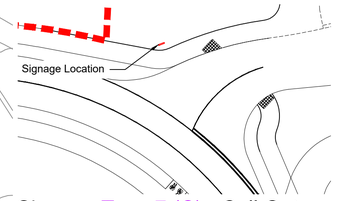

Signage Type 7 (C) - Call Out
Scale 1:500

500mm SCALE 1:25
10m SCALE 1:500
10m SCALE 1:2000

PLANNING
THIS DRAWING IS FOR PLANNING CONSIDERATION ONLY AND SHOULD NOT BE USED FOR ANY OTHER PURPOSE

rev	amendments	by	ckd	date

Symmetry Park, Merseyside

Site Advertisement Plan

TRITAX SYMMETRY
A TRITAX BIG BOX COMPANY

umc architects
3rd Floor, Manchester Club, 81 King Street, Manchester, M2 4AH
t. +44 (0)161 413 0590 e. info@umcarchitects.com

Drawing Status:	Planning
Drawn / Checked:	PM / DEB
Date:	03/04/2023
Scale:	As shown@A1
Drawing no:	Revision:
18128 P1001	E