

Notes:

This drawing is the copyright Paddock Johnson Partnership Limited and may not be used without their prior written consent.
Written dimensions to be taken in preference to scaled dimensions.
Due to the inaccuracies of scanning, scanned images should not be scaled.

REV:	DATE:	DESCRIPTION:	BY:
A	12.12.23	Status updated to 'planning'	OM
B	1.10.24	Front Doors Added	PO

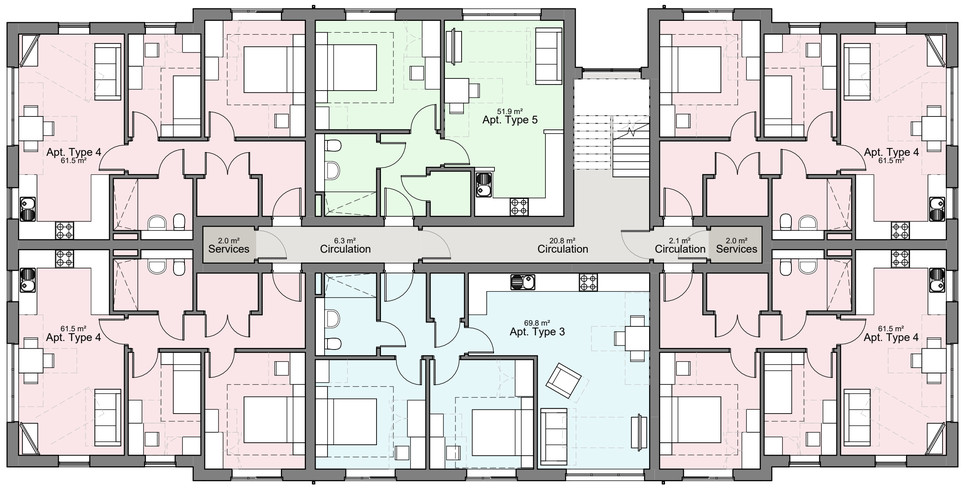


01 01 First Floor
Scale: 1 : 100

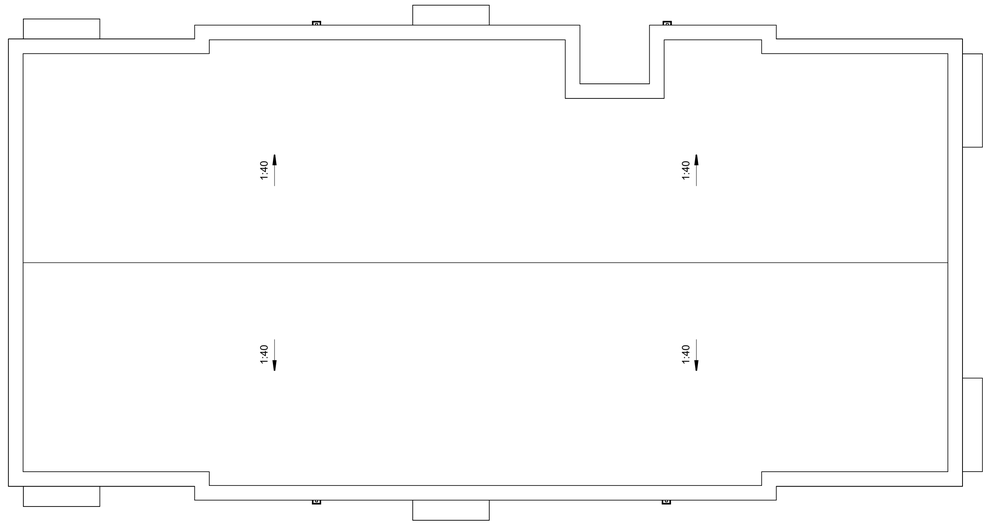

3 ZZ Roof
Scale: 1 : 100



00 00 Ground Floor
Scale: 1 : 100

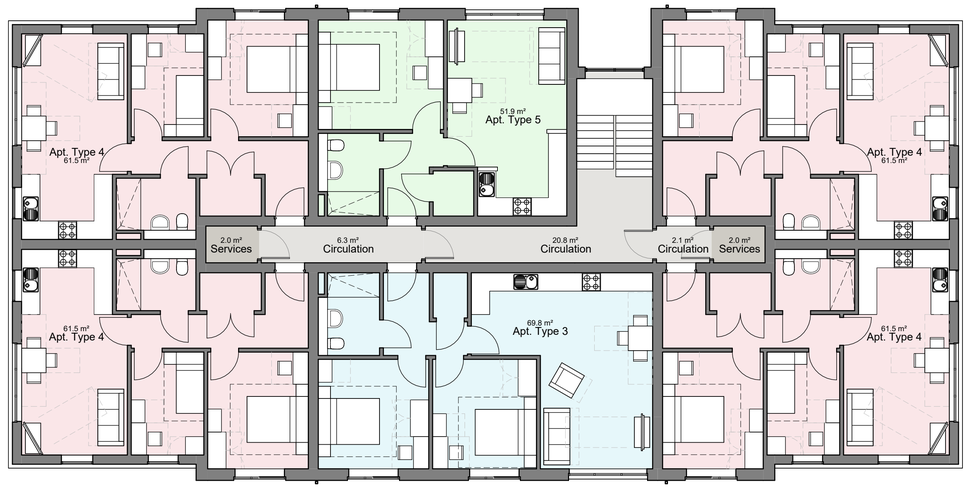

02 02 Second Floor
Scale: 1 : 100

- Apt. Type 1
- Apt. Type 2
- Apt. Type 3
- Apt. Type 4
- Apt. Type 5
- Circulation
- Services

0m 2m 4m 6m 8m

VISUAL SCALE 1:100 @ A1

Apartment Unit Mix

Apartment Type	Type	No.	Area
00Ground			
Apt. Type 1	1B2P Apartment	2	52 m²
Apt. Type 2	2B3P Apartment	4	61 m²
		6	
01First			
Apt. Type 5	1B2P Apartment	1	52 m²
Apt. Type 4	2B3P Apartment	4	61 m²
Apt. Type 3	2B4P Apartment	1	70 m²
		6	
02Second			
Apt. Type 5	1B2P Apartment	1	52 m²
Apt. Type 4	2B3P Apartment	4	61 m²
Apt. Type 3	2B4P Apartment	1	70 m²
		6	
TOTAL		18	

© Crown copyright and database rights 2022 OS 1000060149

CLIENT:
Young Homes

PROJECT:
Young Homes LTD
Carrs Terrace, Whiston

DRAWING NUMBER:
21041-PJA-B1-ZZ-DR-A-1110-B

DRAWING TITLE:
Proposed Floor Plans

STATUS:
PRELIMINARY

SCALE:	DATE:	BY:	CHECKED:
1 : 100@A1	20.11.23	PO	SH

PADDOCK JOHNSON

Studio 2, The Lyceum,
Bath Street, Port Sunlight,
Merseyside, CH62 4UJ
0151 643 1234
admin@paddockjohnson.com
www.paddockjohnson.com
Paddock Johnson Partnership Limited. Registered in England and Wales. No. 06684275.

\\pjpdc01\Cubefiles\Generated Docs\21481\Drawings\PJA-B1-ZZ-M3-A-904\21041-PJA-B1-ZZ-M3-A-904-A.rvt