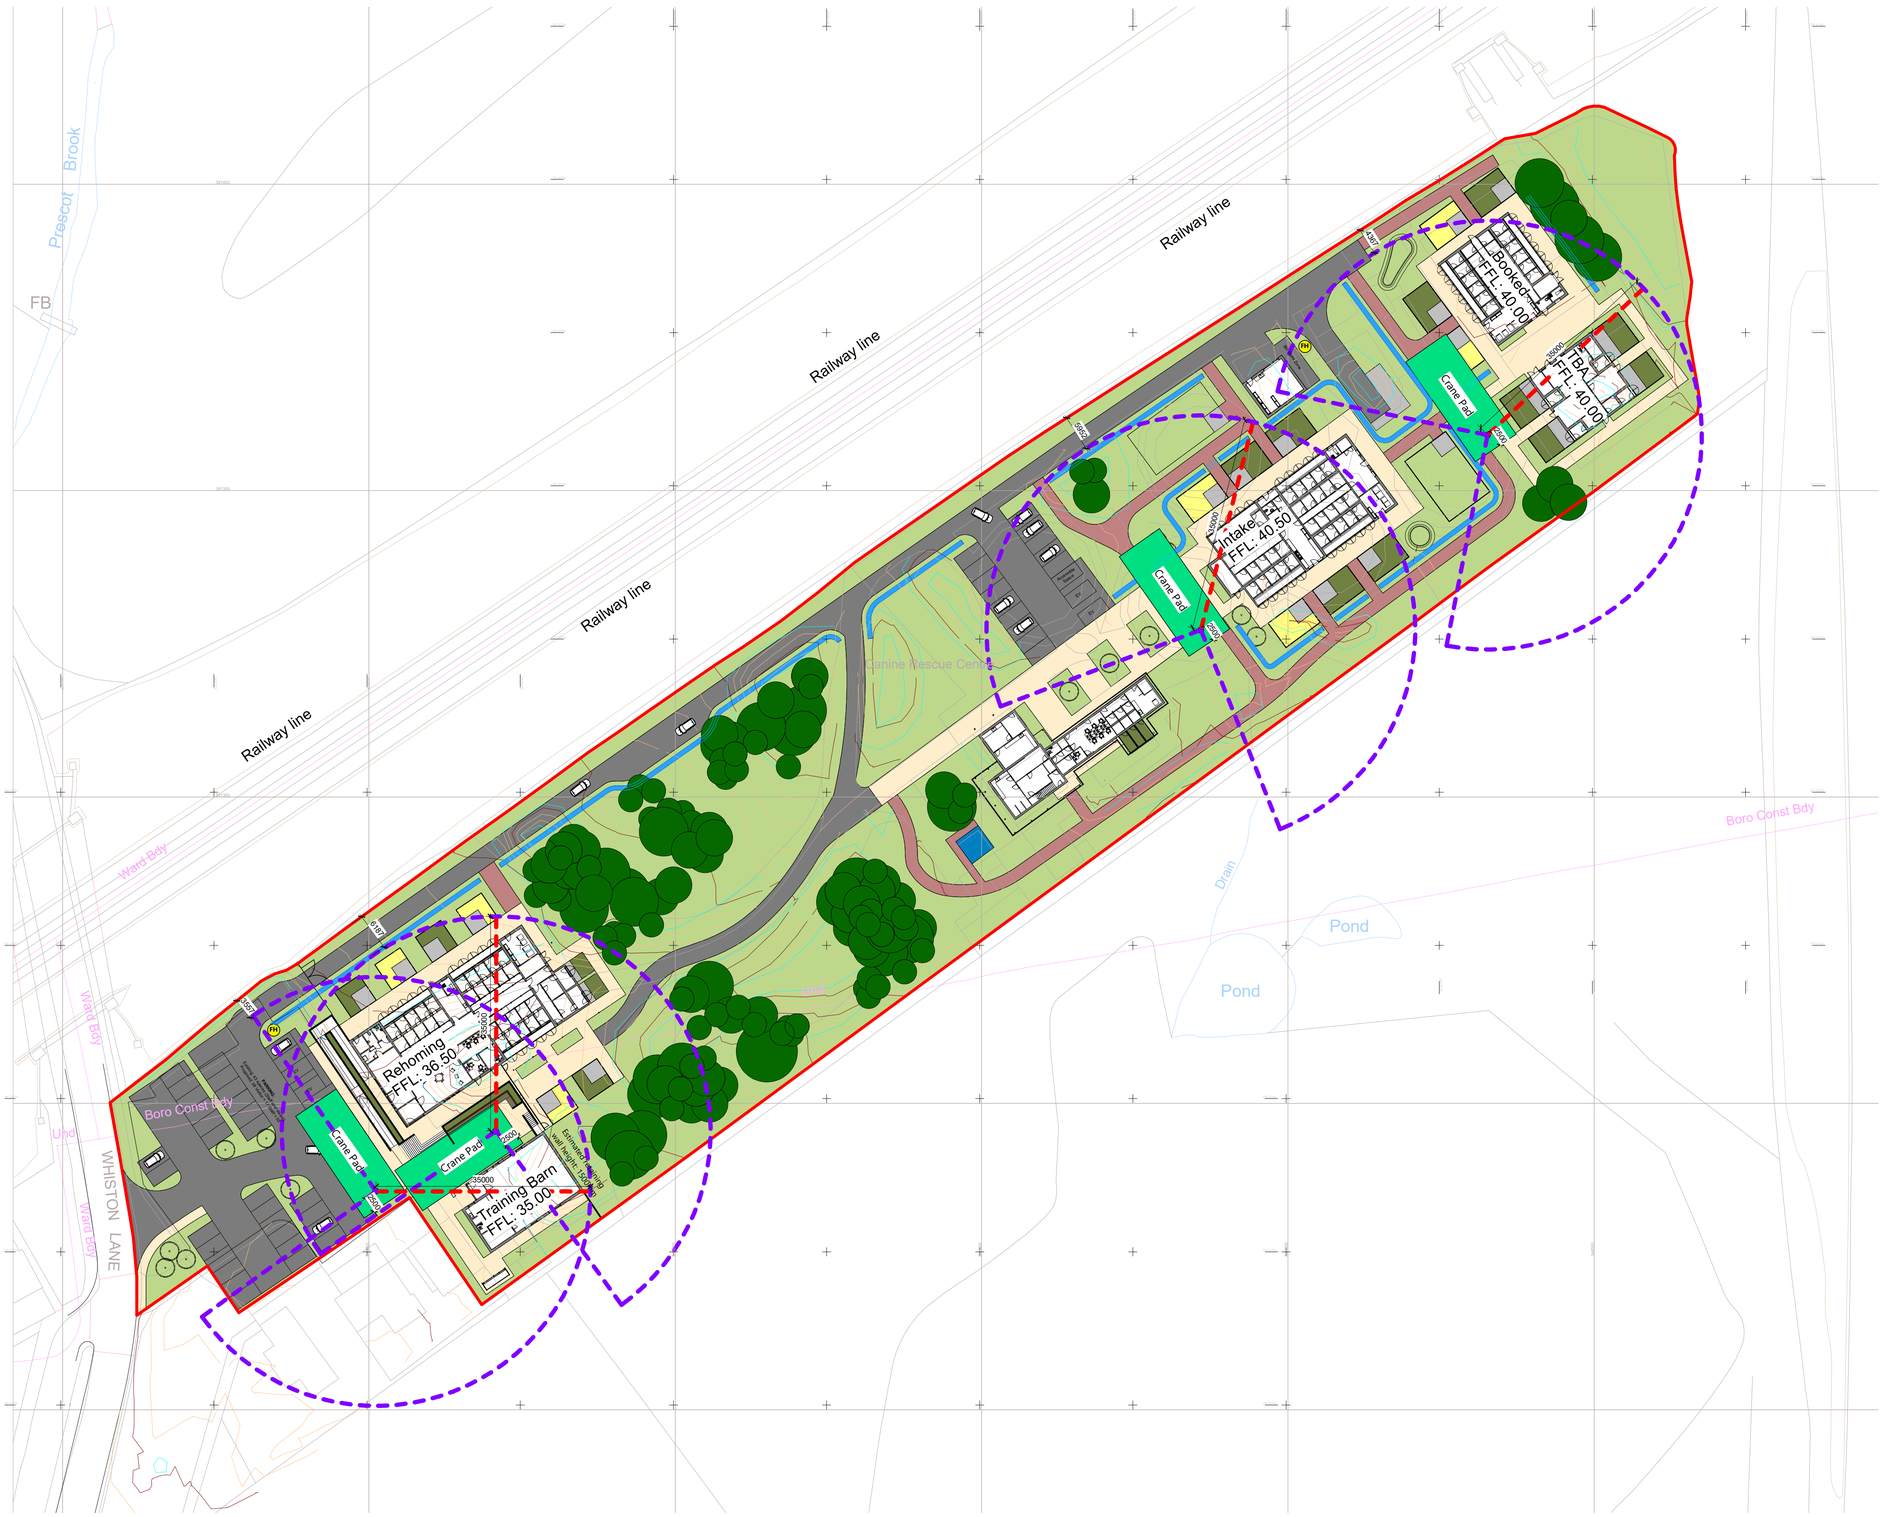



# Site setup plan
1 : 500

# KEY

Refer to Landscape Architect drawings for exact specification.

- Brushed Finish Concrete.
- Artificial Grass
- Sand
- Grass / natural planting. Refer to landscape plan for further detail.
- Hogging / gravel walking path. Refer to landscape plan for further detail.
- Loose Gravel Refer to landscape plan for further detail.
- Natural Stone Gabion (Retaining Structure)
- Road / Tarmac. Details to be progressed during detailed design stage. Refer to Civils for specification
- V - Ditch. Refer to Civil Engineer's & Landscape Architect's layout.
- Indicative tree location. Refer to Landscape Architect's layout.
- Existing Tree location to be retained. Recommended action: No repair required.
- FH — Proposed Fire Hydrant Locations.

## Site setup key

- Crane Pad (20m x 8m)
- Crane Arm (Standard 35m Radius)
- Potential collapse radius (270 degrees)
- Crane Base

## Site Setup Legend
1 : 500

This drawing must not be scaled.
Figured dimensions and levels to be used.
Any inaccuracies must be notified to the architect.
Detail drawings and large scale drawings take precedence over smaller drawings.

A1

THIS DRAWINGS IS COPYRIGHT ©

| Rev: | | Chk'd: |
|---|---|---|
| A | Railway line and OS map added - JM | 27.06.23 |

STATUS

powelldobson ARCHITECTS
Cardiff . Swansea . London t +44 (0)33 33 201 001 www.powelldobson.com @PDArchitects

PDA Job No: 22013

PDA - EX - 00 - GA - A - (90) 9900 REV A
ORIGINATOR VOLUME LEVEL TYPE ROLE NUMBER

Contract: Dogs Trust
Merseyside Rehoming Centre
Title: Site Setup plan

Scale: 1 : 500
Date: 06/23/23
Drawn: JM
Checked: OH

Registered Office: Powell Dobson, Suite 1F, Building One, Eastern Business Park, Wern Fawr Lane, Old St Mellons, Cardiff CF3 5EA. Powell Dobson is a trading name of Powell Dobson Ltd a company registered in England and Wales No 3873602.

F:\Union Square Projects\22013 Dogs Trust, Merseyside Centre\0 - PDA Drawings\4 - Model\2 - Revit\00-Site Plan\22013_PDA_A_EX_External Site (TBA BO Split).rvt