
BLOCK B

BLOCK A

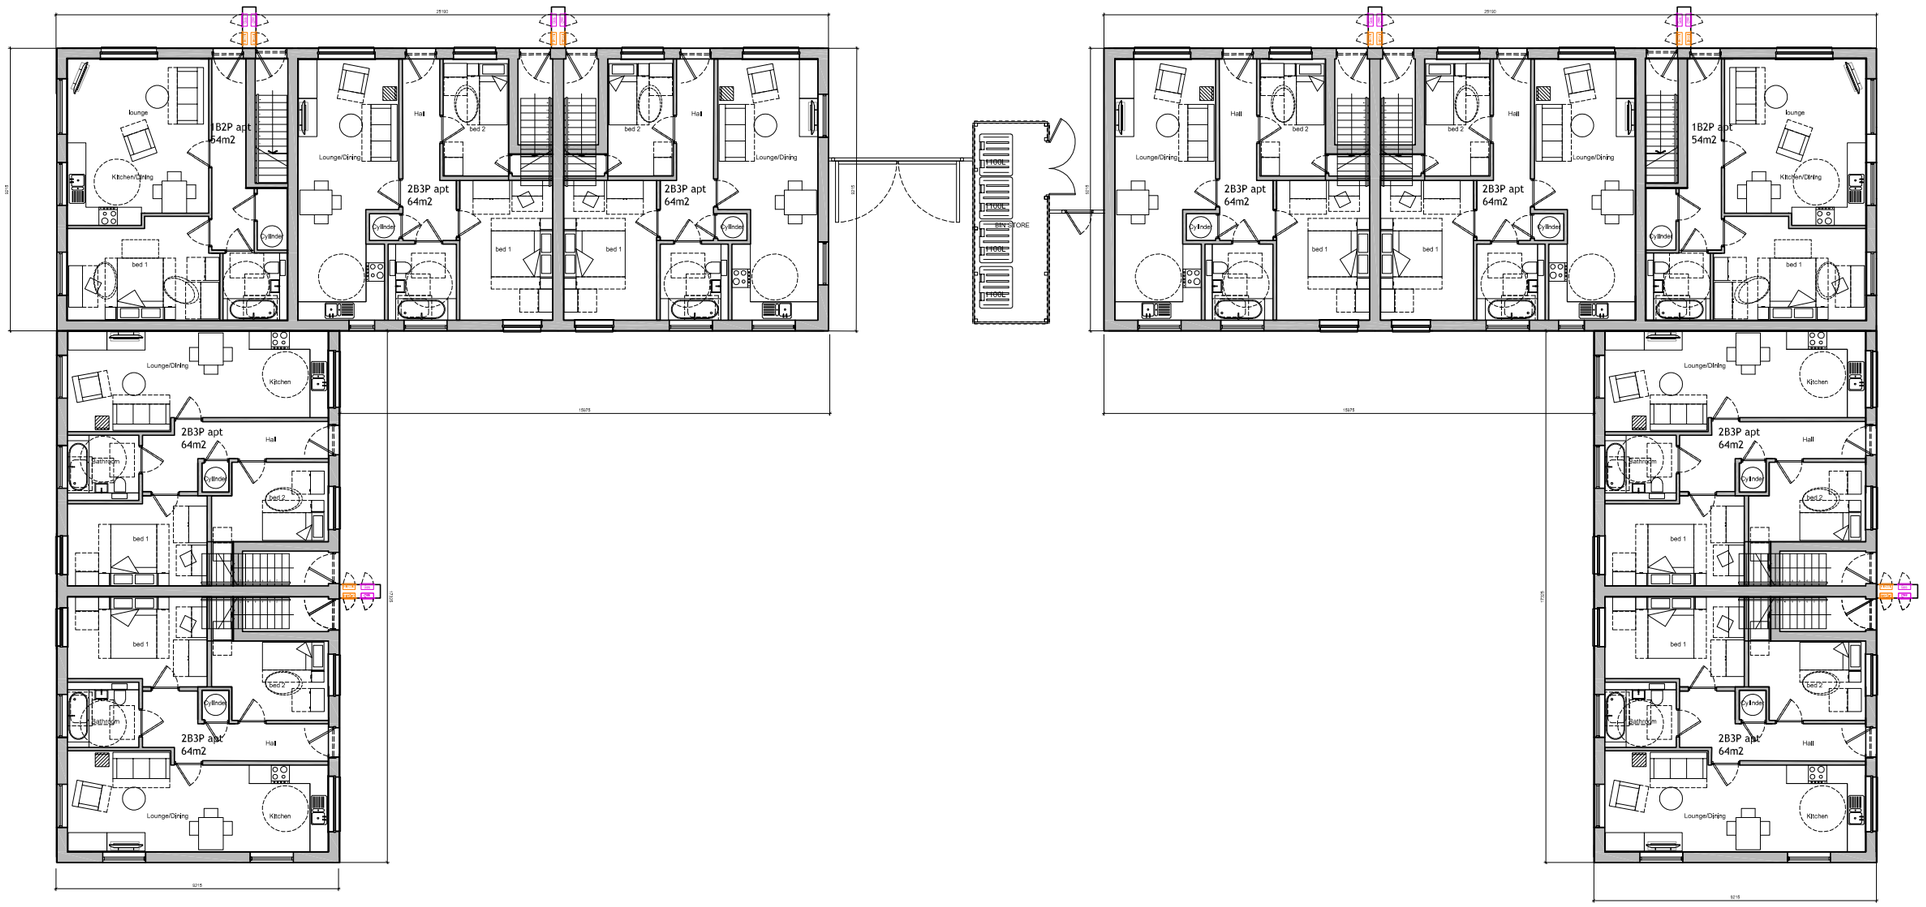

Proposed Ground Floor

A3

Level 2 architects

Project	Former Farmer's Arms Site, Moorfield
Title	Proposed Ground Floor Plan
Scale 1:200	Drawing 451-1-PLN-03 Rev B
PLANNING APPLICATION	

Scale Bar
0m 2m 5m 10m

©Level 2 Architects. This design and drawing is the copyright of Level 2 Architects and may not be reproduced in any form whatsoever without prior written consent. Issue of the drawing does not impart any real or implied copyright licence.
This drawing must be read in conjunction with all consultants, subcontractors and specialists drawings. All dimensions must be checked on site.