PLANNING DRAWING
THIS DRAWING IS FOR PLANNING PURPOSES ONLY AND NOT TO BE USED FOR CONSTRUCTION

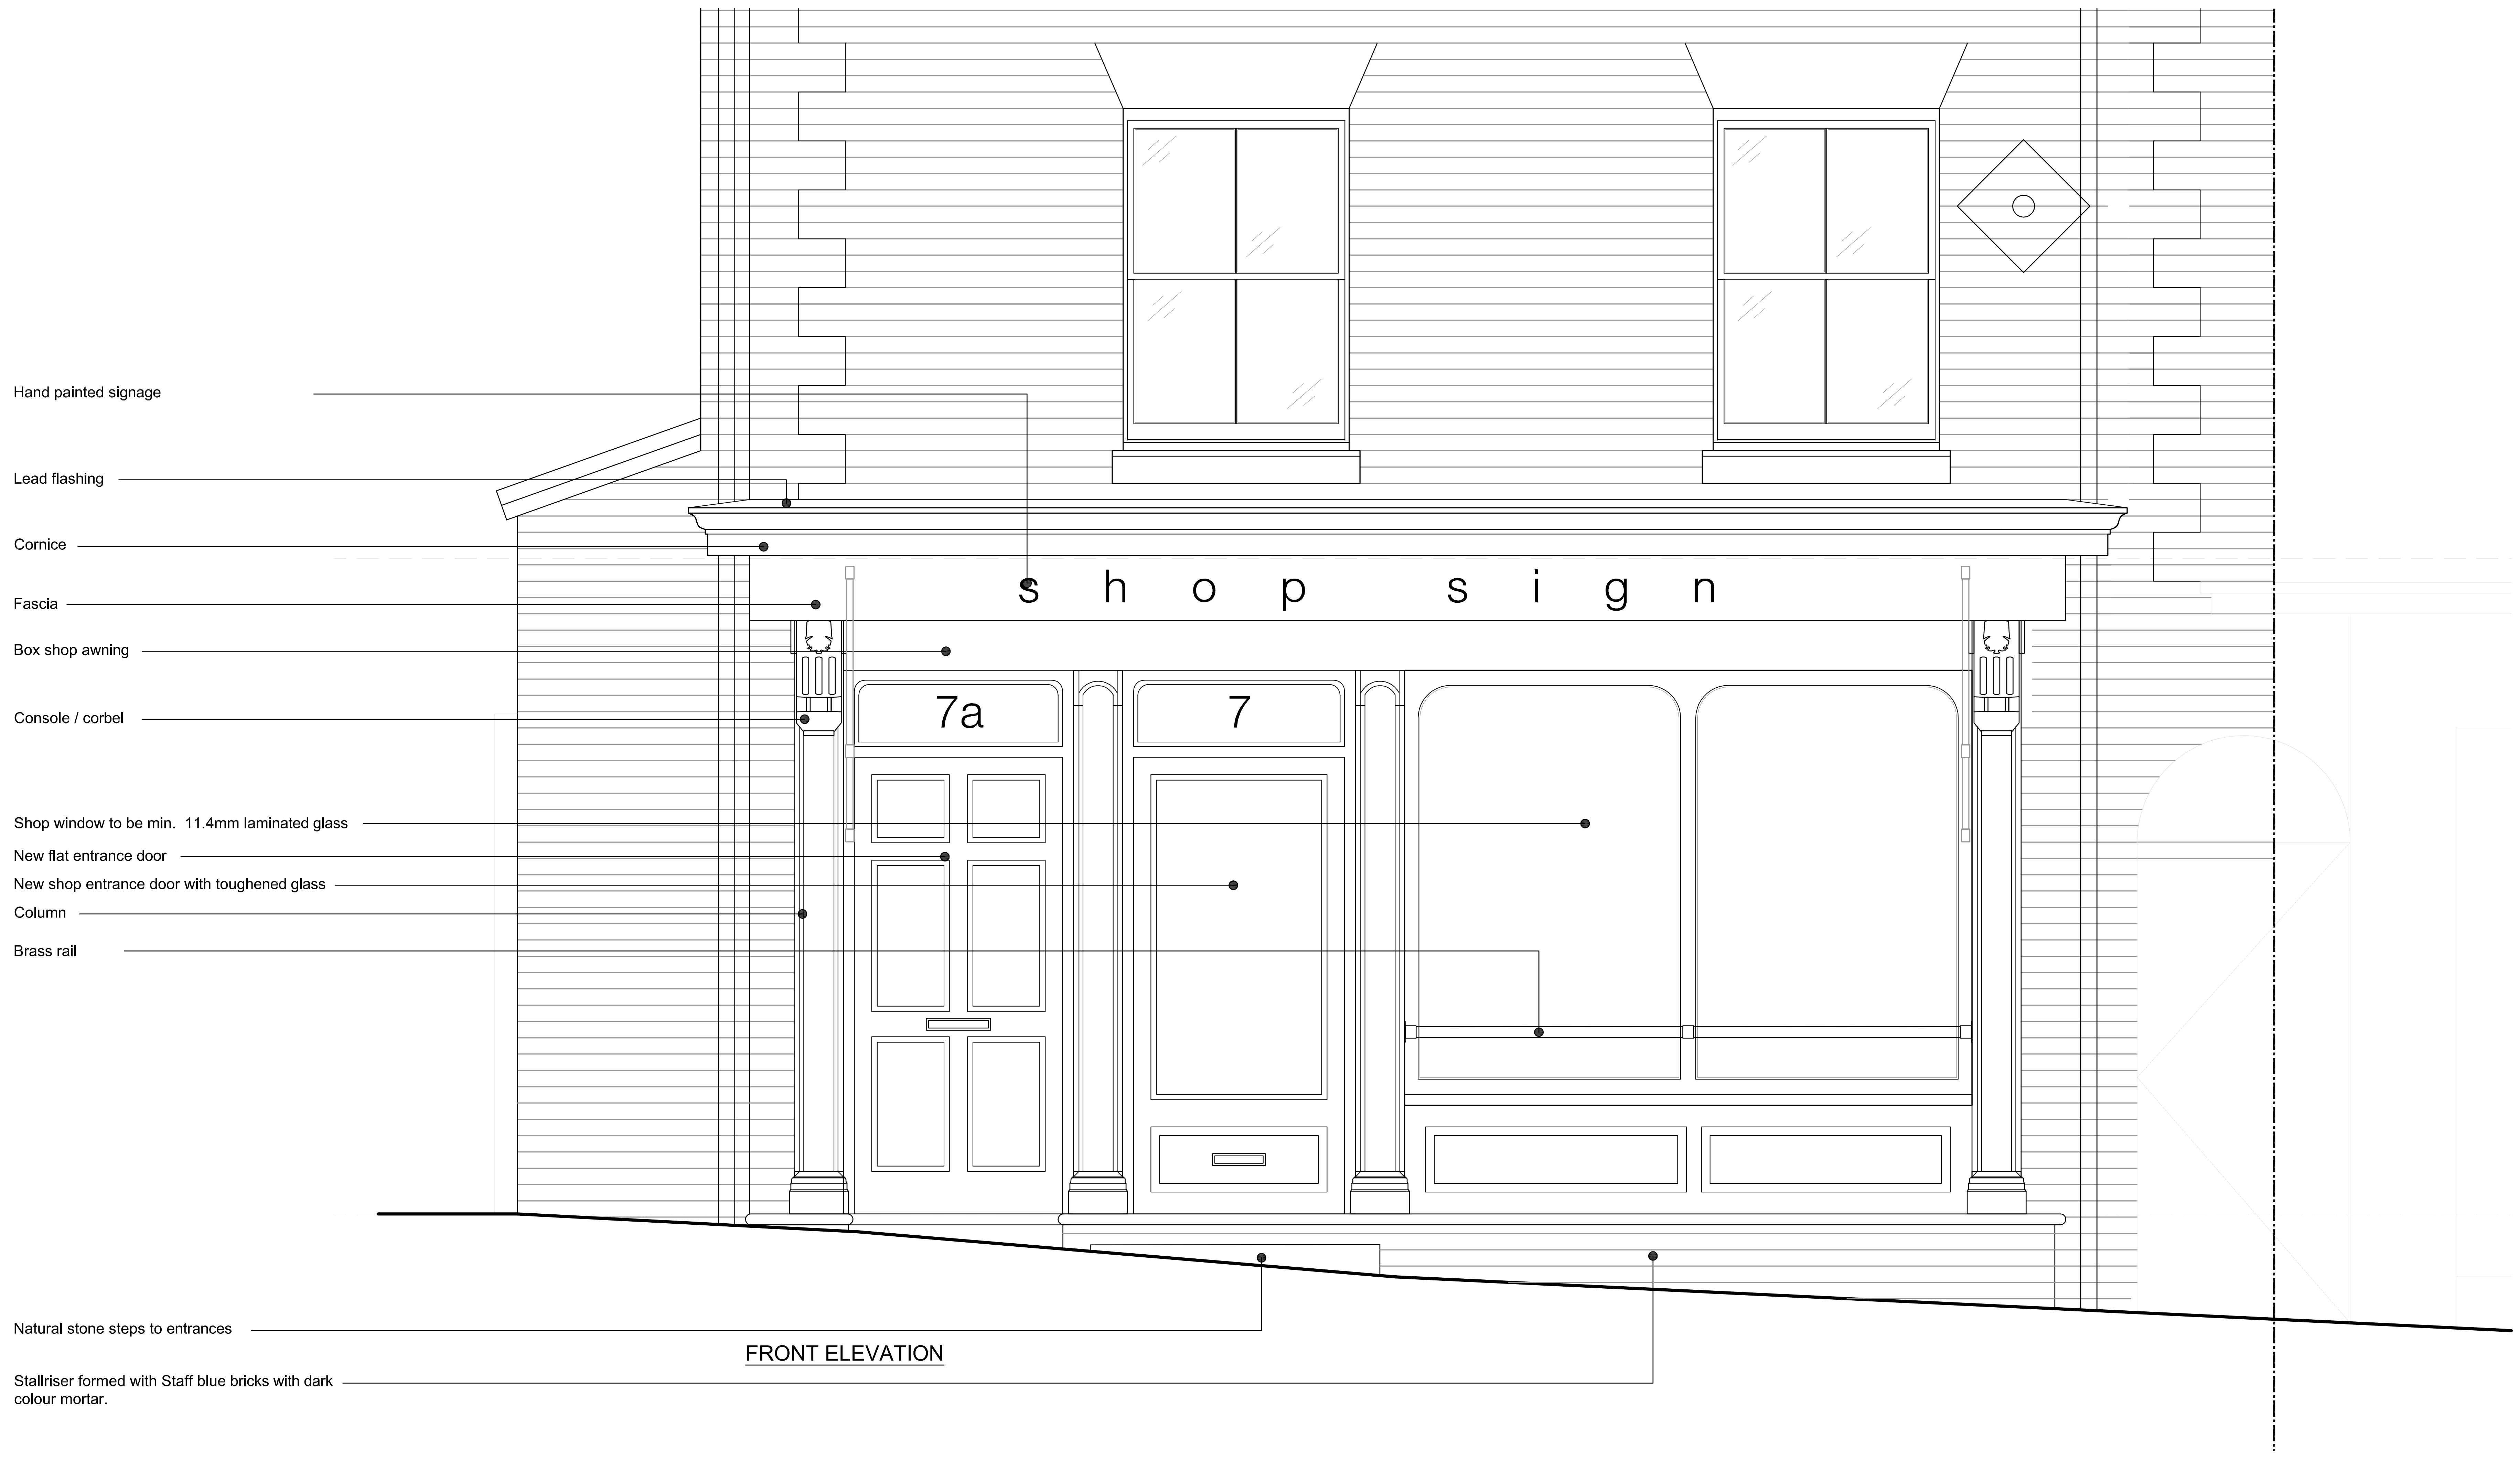
Hand painted signage
Lead flashing
Cornice
Fascia
Box shop awning
Console / corbel
Shop window to be min. 11.4mm laminated glass
New flat entrance door
New shop entrance door with toughened glass
Column
Brass rail
shop sign
7a
7
Natural stone steps to entrances
Stallriser formed with Staff blue bricks with dark colour mortar.

FRONT ELEVATION

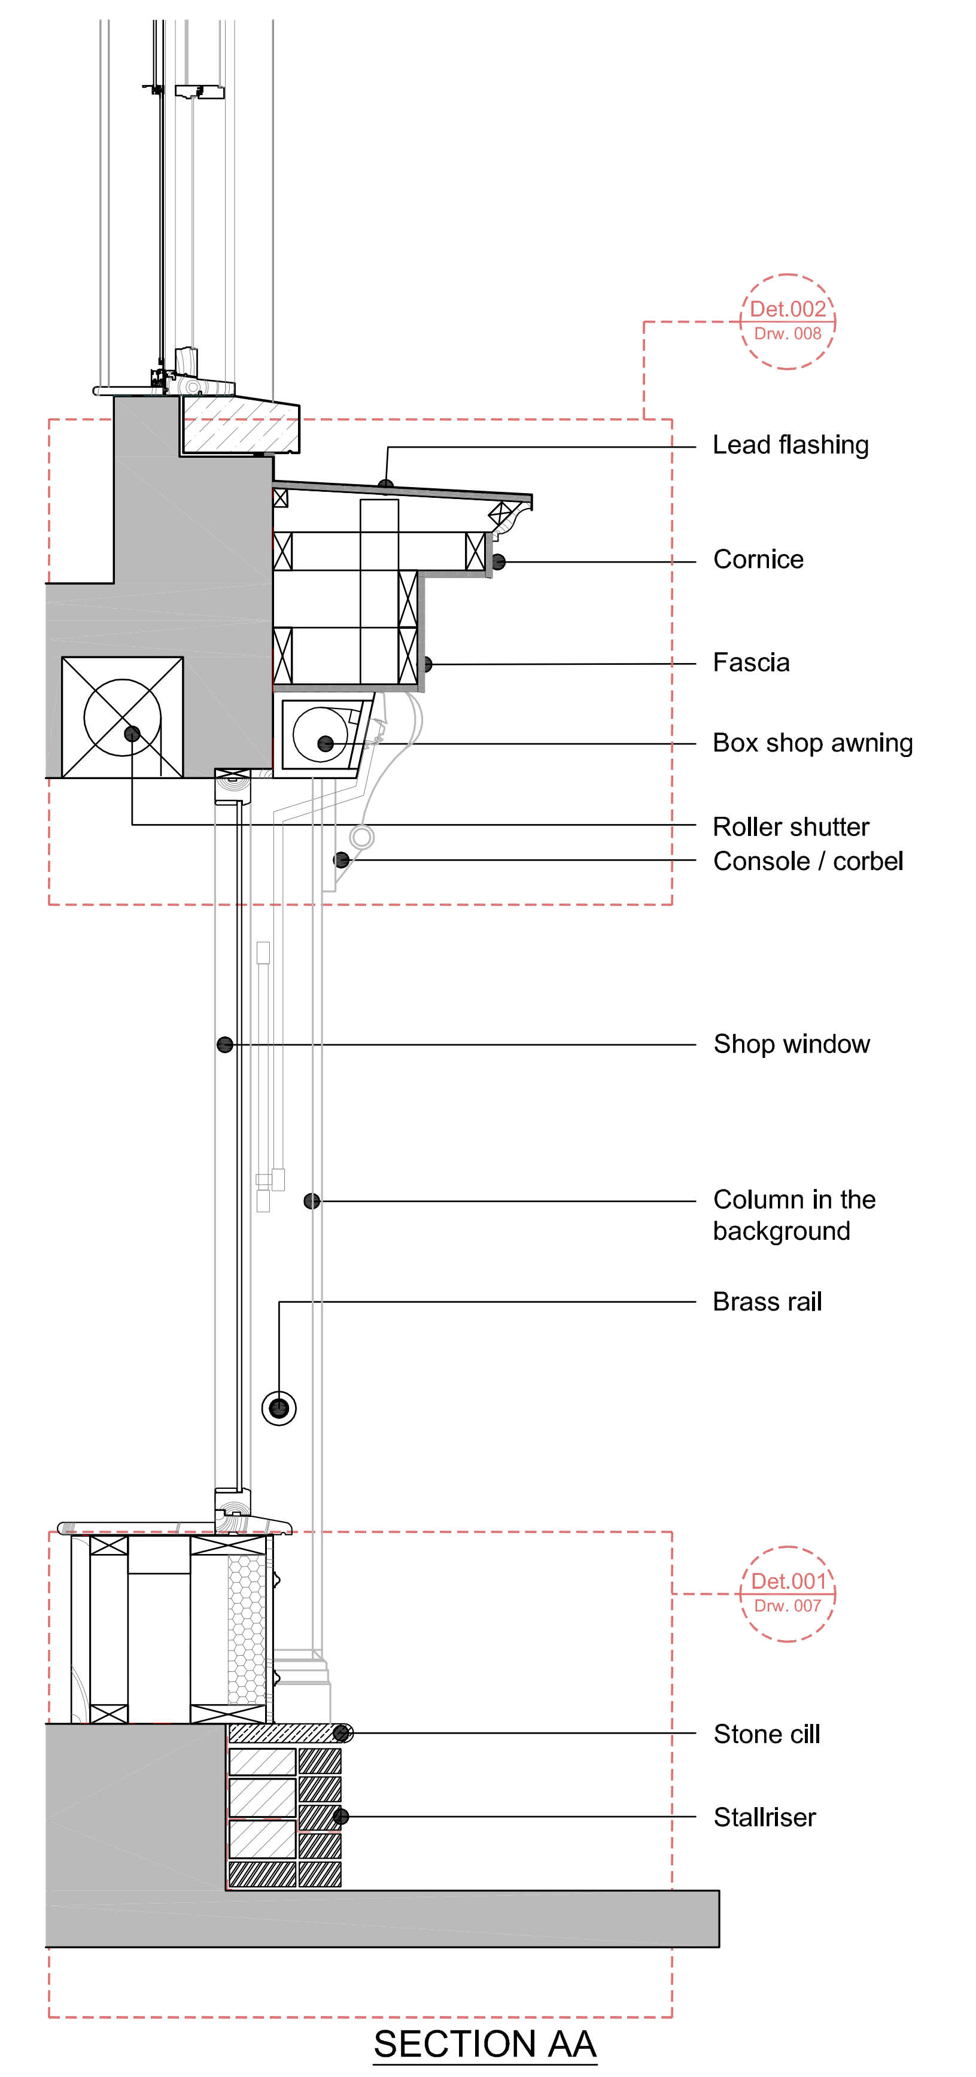

SECTION AA

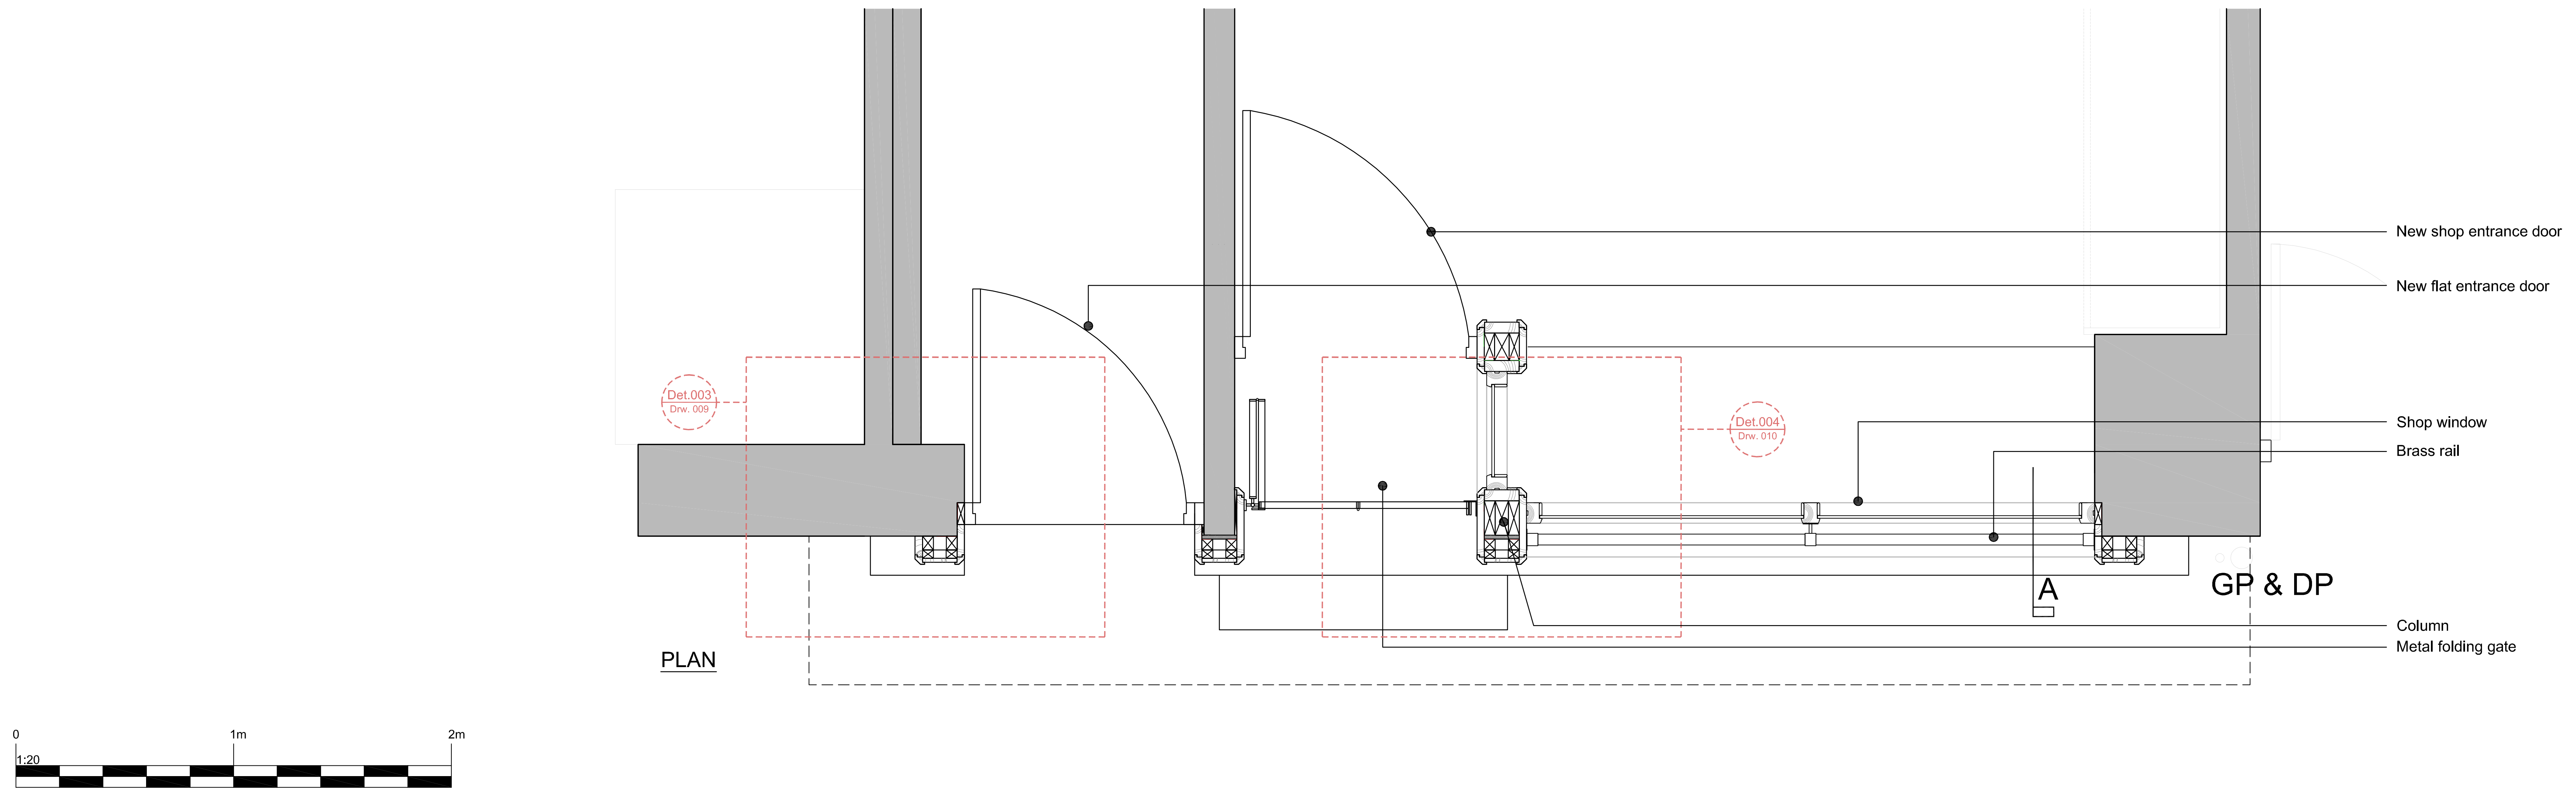

PLAN

A	Updated in line with HSHAZ project officers comments.	26-11-21	TOC	RR
Rev.	Description	Date	By	Chk'd

REVISIONS

purpose
PLANNING

Cass associates
architecture
masterplanning
planning
landscape
conservation
Studio 204B The Tea Factory, 82 Wood Street, Liverpool, L1 4DQ
T +44 (0)151 707 0110 E all@cassassociates.co.uk W www.cassassociates.co.uk

client
ANITA ALLEN

project
7 MARKET PLACE, PRESCOT,
L34 5SB

drawing title
SHOP FRONT PLAN AND
ELEVATION AS PROPOSED

scale @ A1 1:20
date 05-08-21
drn JT chk'd AW

1602-005
A

Original paper size (A1) 841x 594mm

CAD FILE NAME: S:\JOB FILES 1400 ONWARDS\1602 7, Market Place, Prescot\Drawings (DMS to be used)\AutoCad\Current\ALL DRAWINGS 24-11-21.dwg

© This drawing is the property of Cass Associates and the information can only be reproduced with their prior permission