
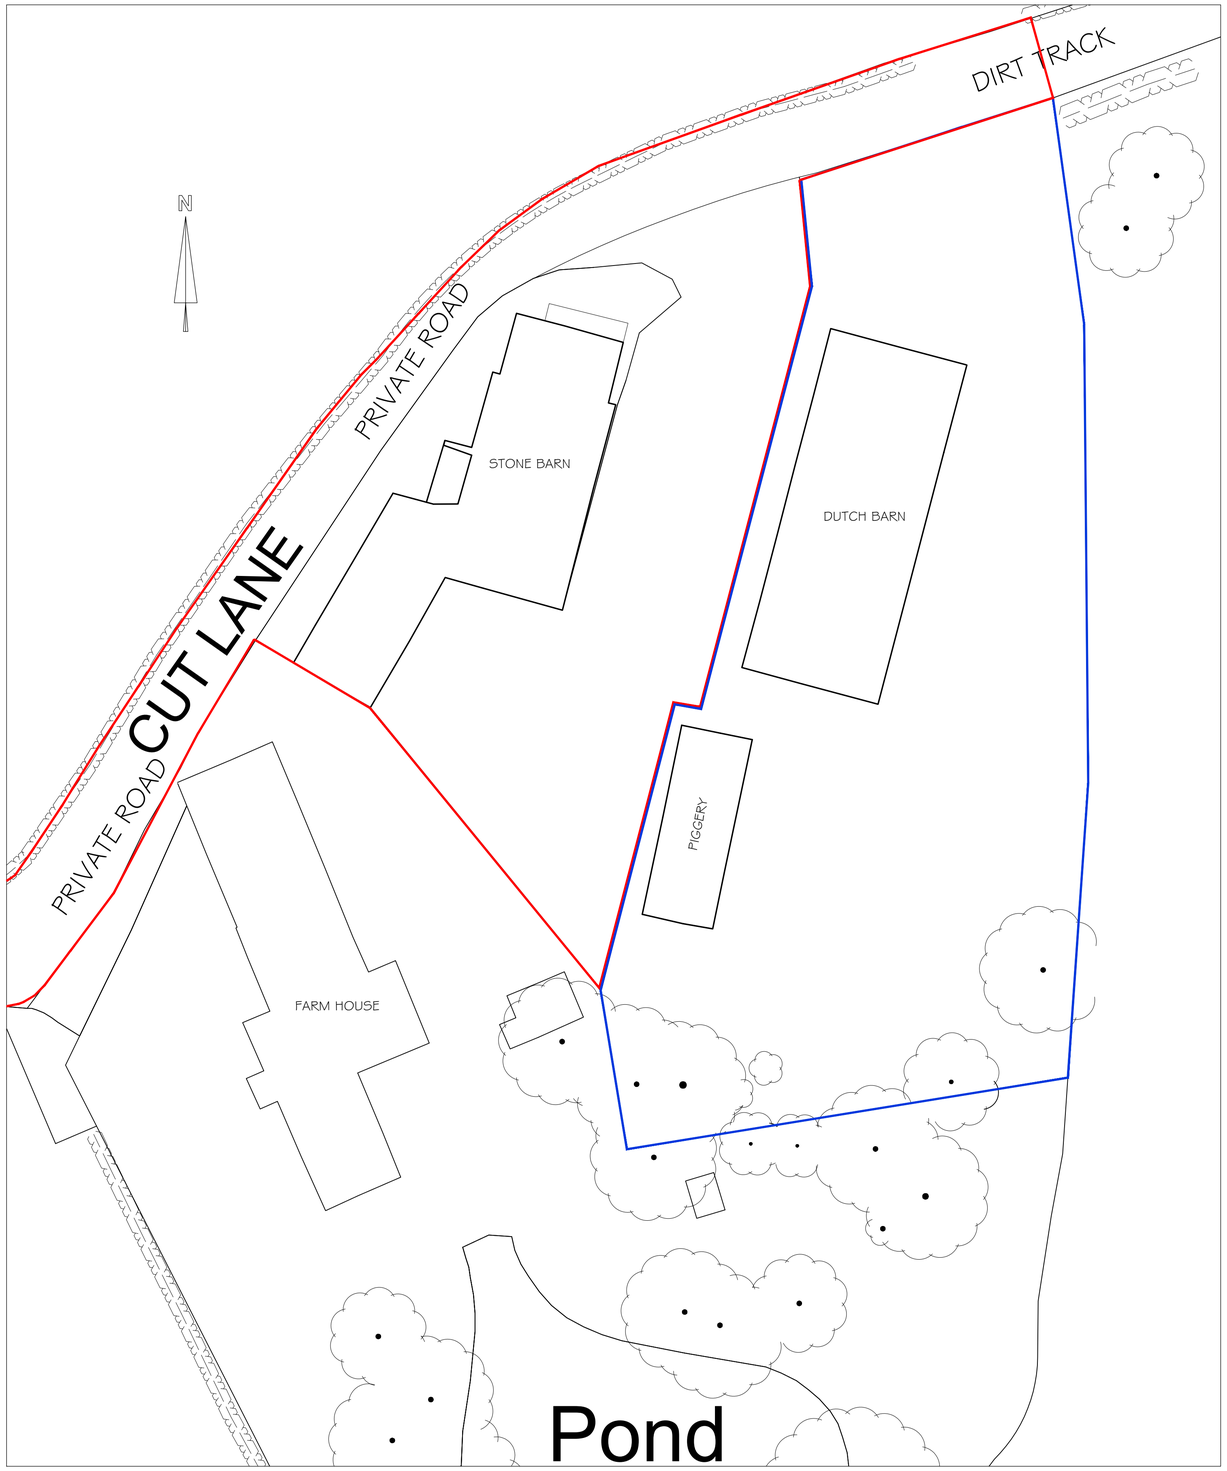


EXISTING BLOCK PLAN (1:200)

SCALE IN METRES 1:200

0 5 10 15 20

NOTES
EXACT DETAIL OF ALL BOUNDARY TREATMENTS TO BE AGREED SEE DRAWING 03 FOR INDICATIVE DETAILS
ALL NEW TREES TO BE 3m STANDARD OF NATIVE SPECIES 14No NEW TREES WITH 1 No. EXISTING DAMAGED TREE TO BE REMOVED.
TYPE AND SPACING OF TREES TO BE AGREED.
SEE DRAWING 03 FOR TREE PLANTING DETAIL.

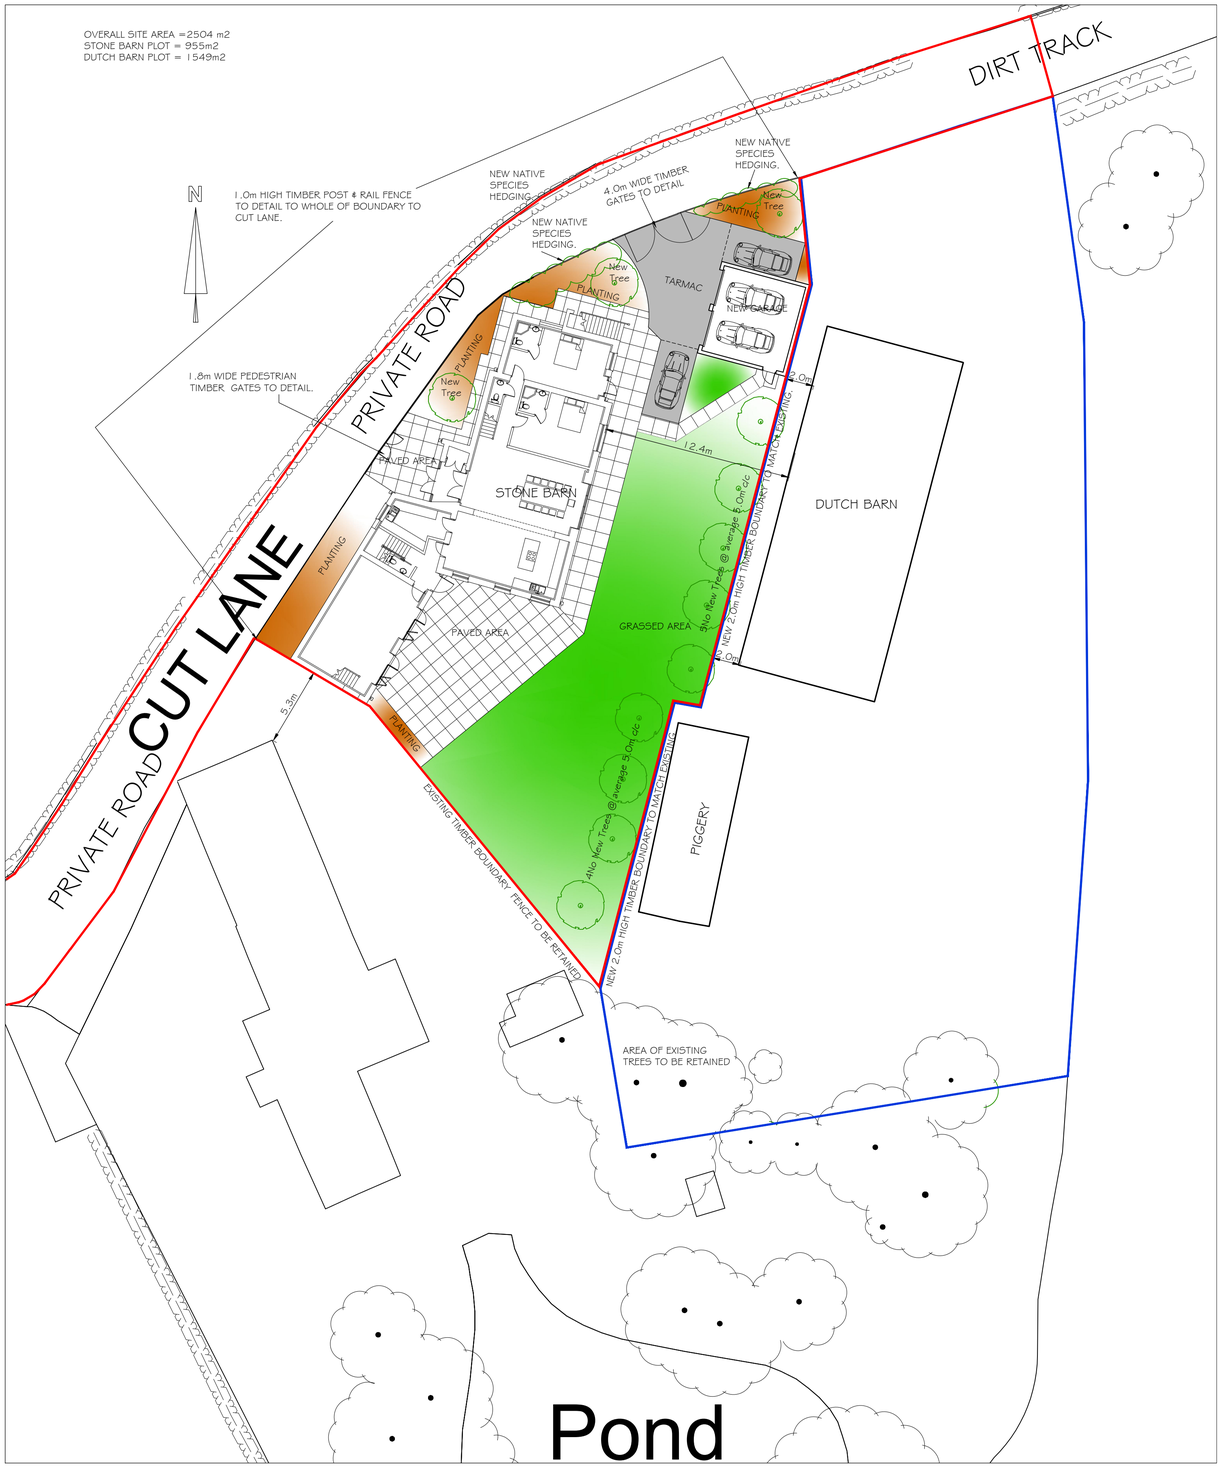

PROPOSED BLOCK PLAN (1:200)

SCALE IN METRES 1:200

0 5 10 15 20

REVISION A - DUTCH BARN & PIGGERY OMITTED FROM APPLICATION & MAIN TITLE CHANGED TO REFLECT SAME. - Sept 2022
REVISION B - AREAS OF RIGHT OF WAY ADDED - Oct 2022
REVISION C - RED LINE ADJUSTED AS REQUIRED- Oct 2022
REVISION D - BOUNDARY TREATMENTS REVISED-Nov 2022

Project: PROPOSED CONVERSION OF EXISTING STONE BARN LAND AT FORMER COACH ROAD FARM CUT LANE KNOWSLEY L33 3AQ	Scale: 1:200 @ A1
	Date: MAY 2022
Plan: EXISTING & PROPOSED SITE PLANS	Drg.No: MG2022/02 D