

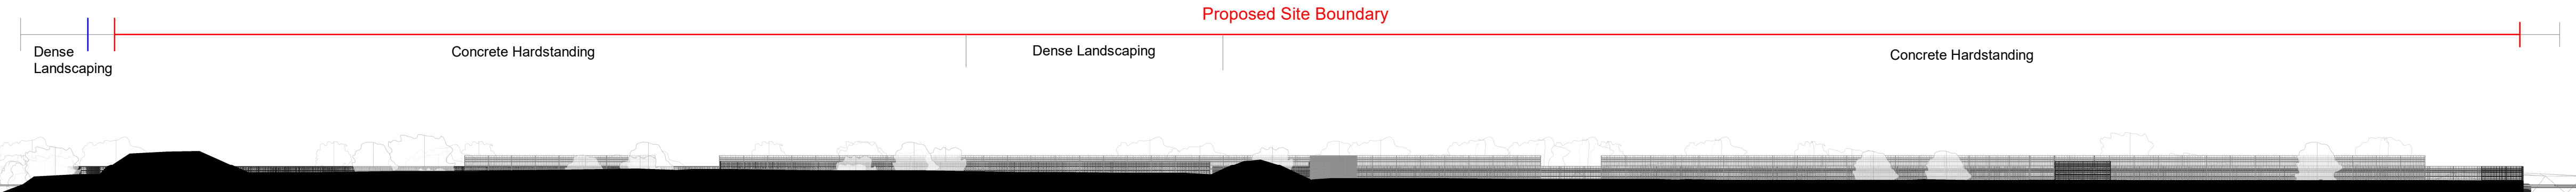



EXISTING SITE SECTION_AA
1 : 500

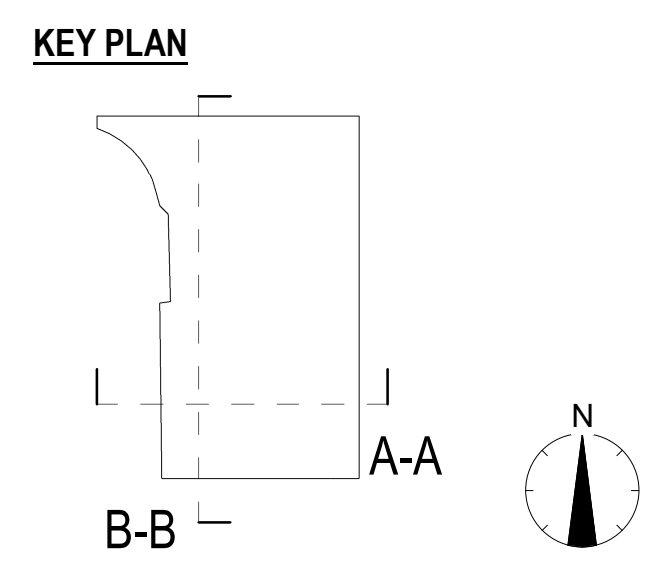

EXISTING SITE SECTION_BB
1 : 500

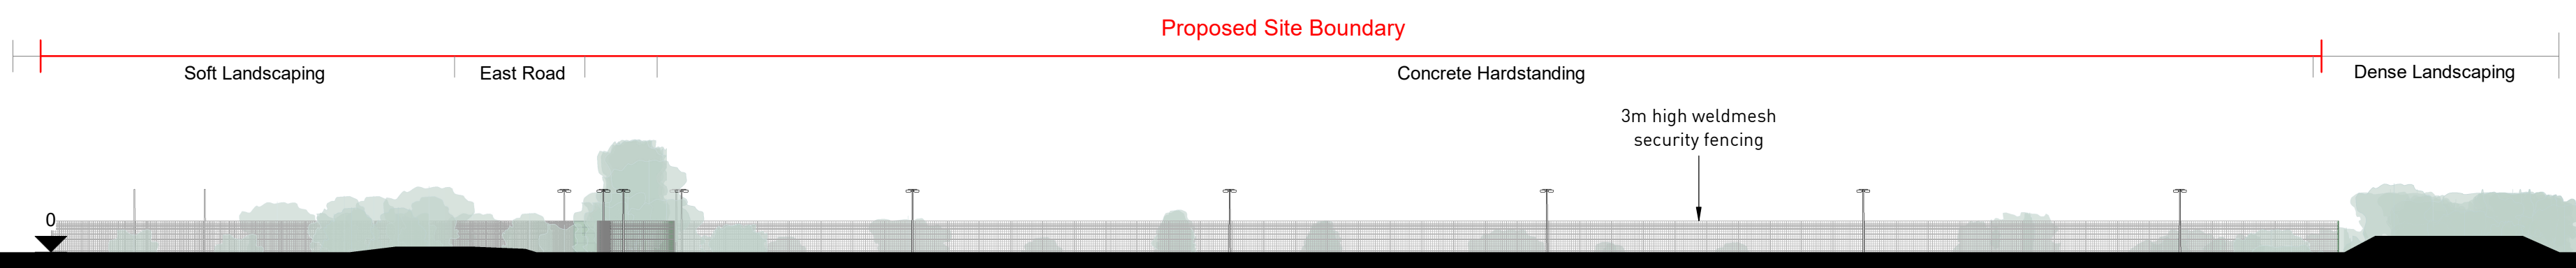

PROPOSED SITE SECTION_AA
1 : 500

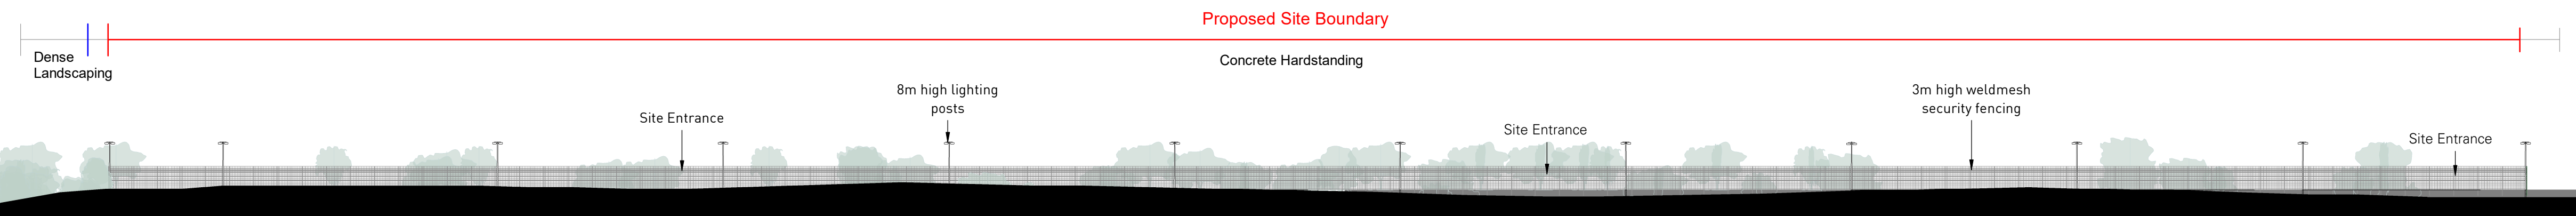

PROPOSED SITE SECTION_EAST
1 : 500



KEY

— **Site Boundary**
51240m2

— **Ownership Boundary**