


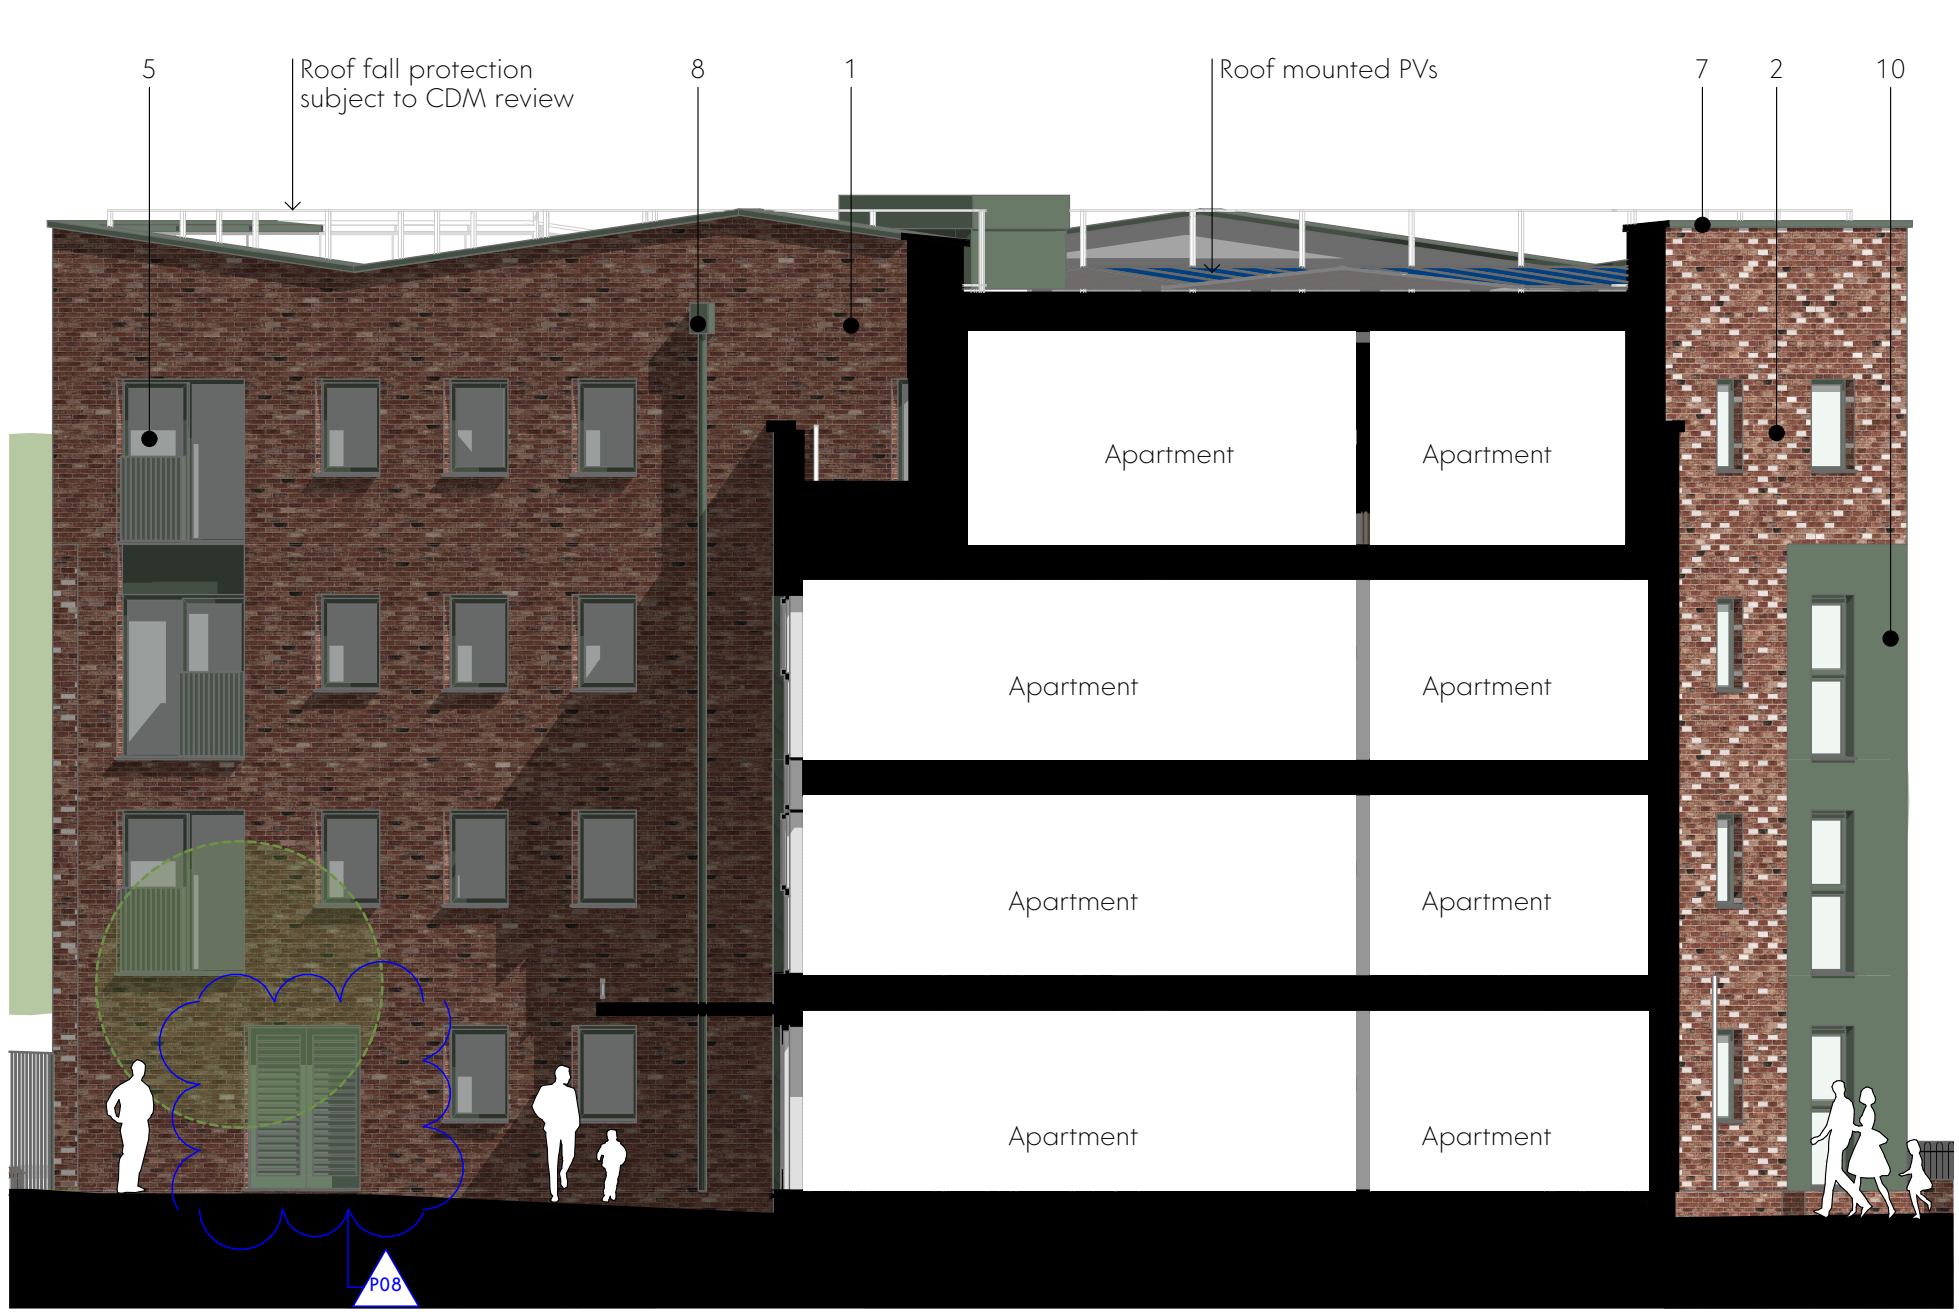


E-23 Proposed Elevation



E-24 Proposed Elevation




E-25 Proposed Elevation

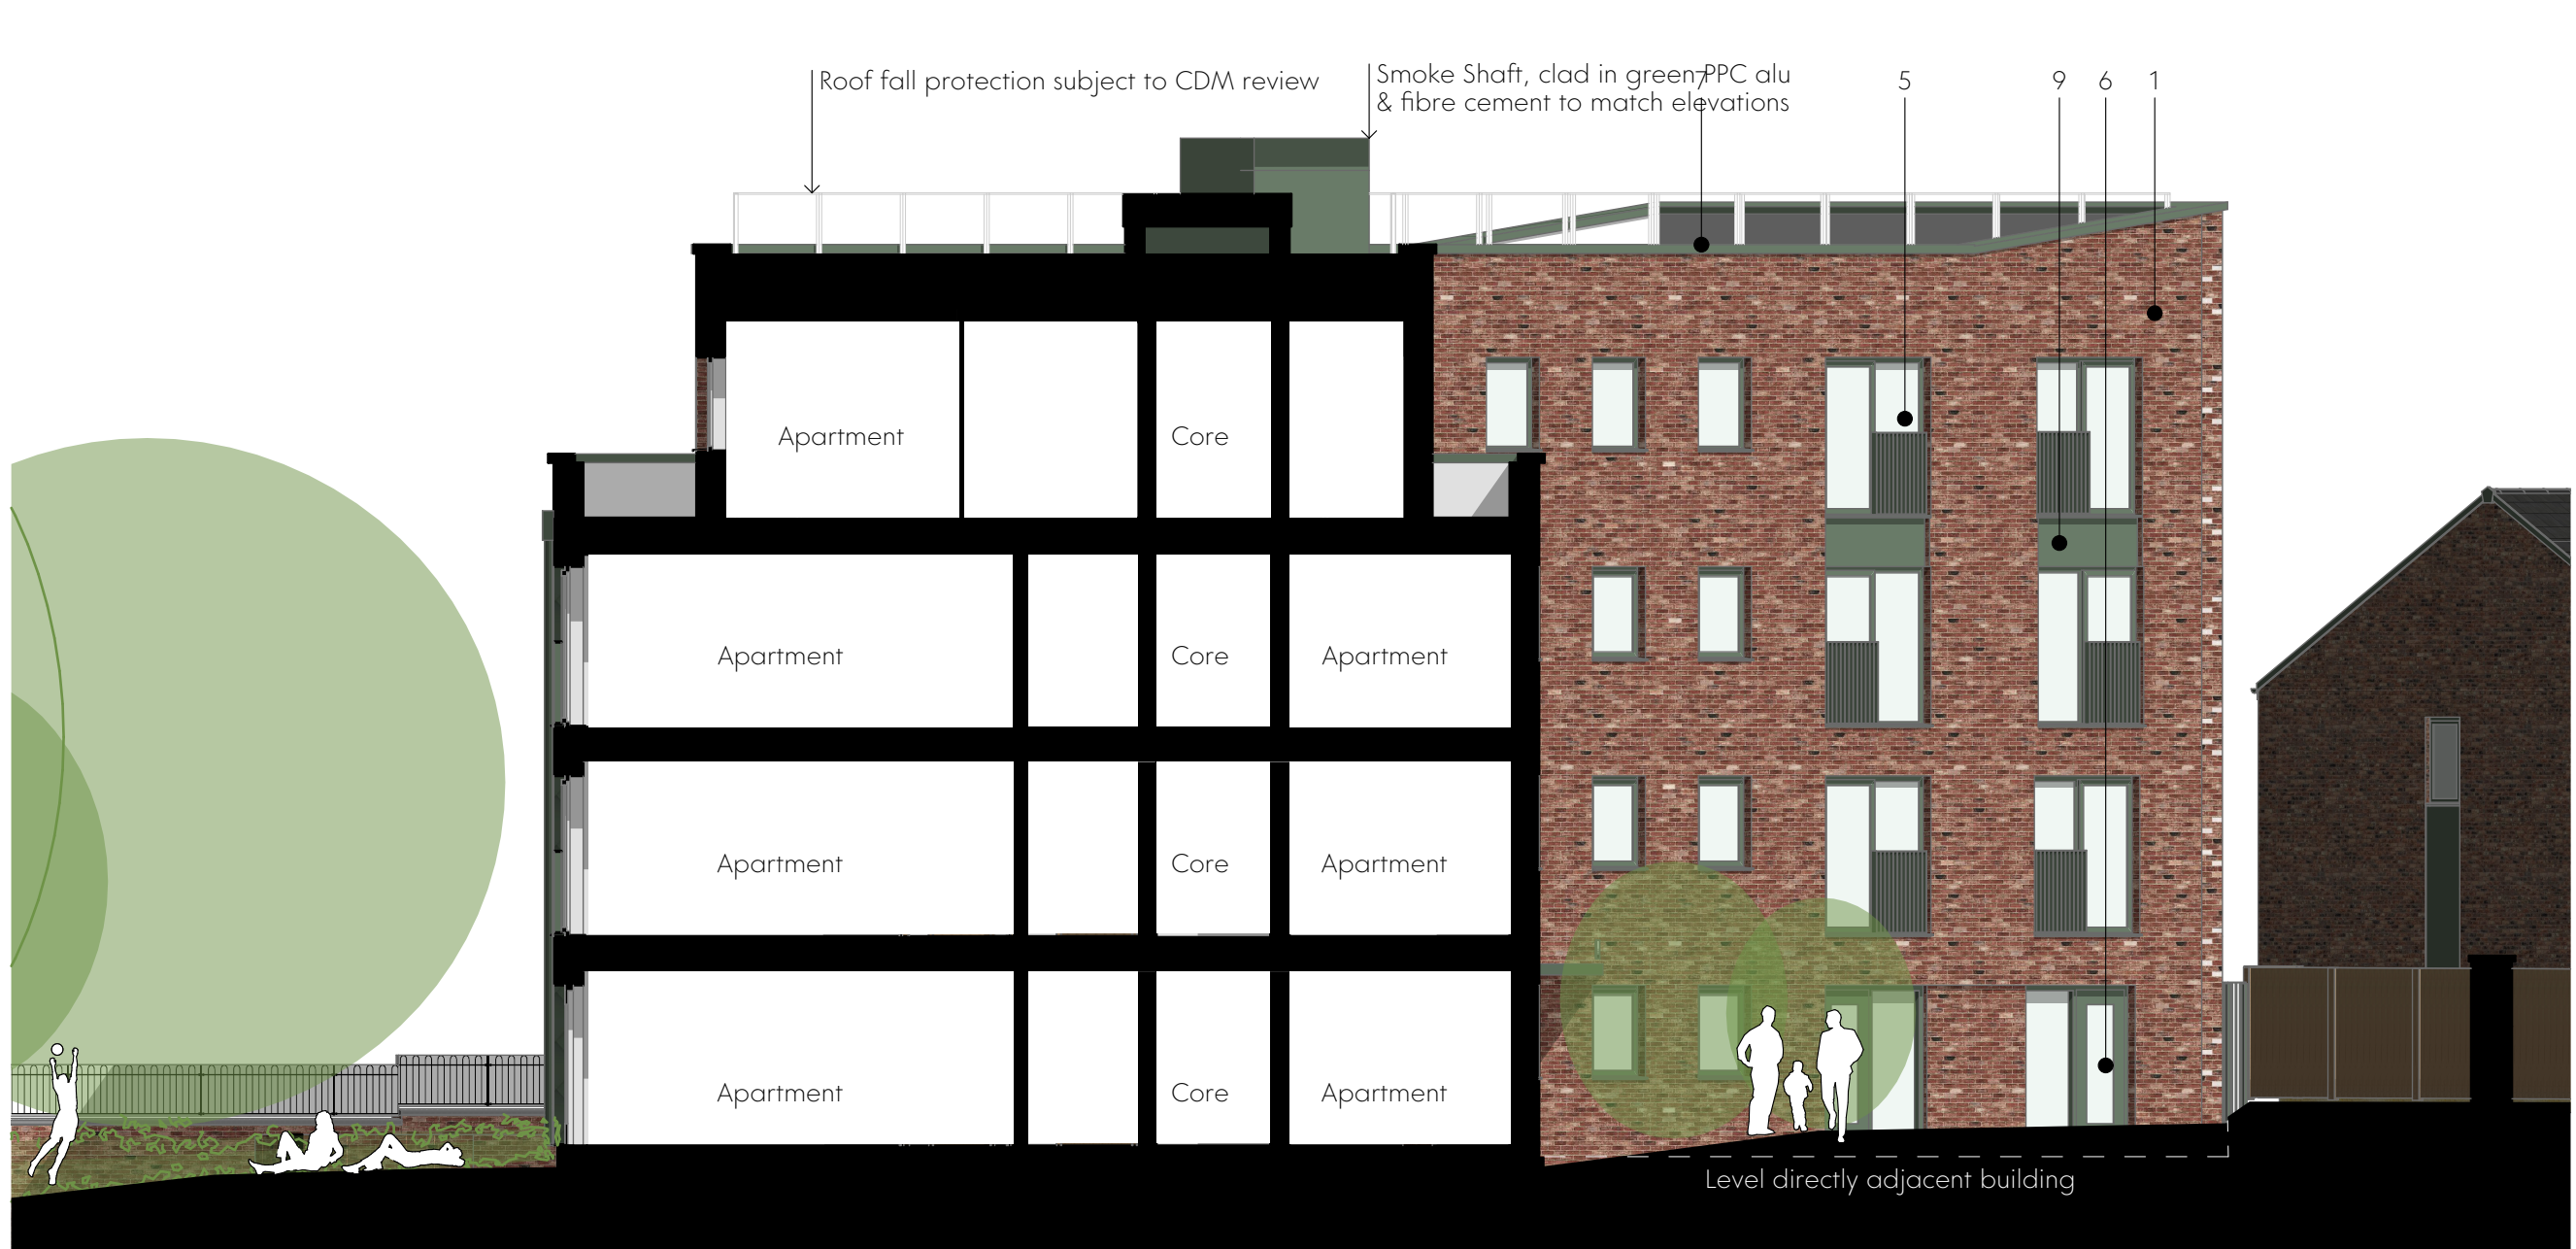


E-26 Proposed Elevation

Location Plan

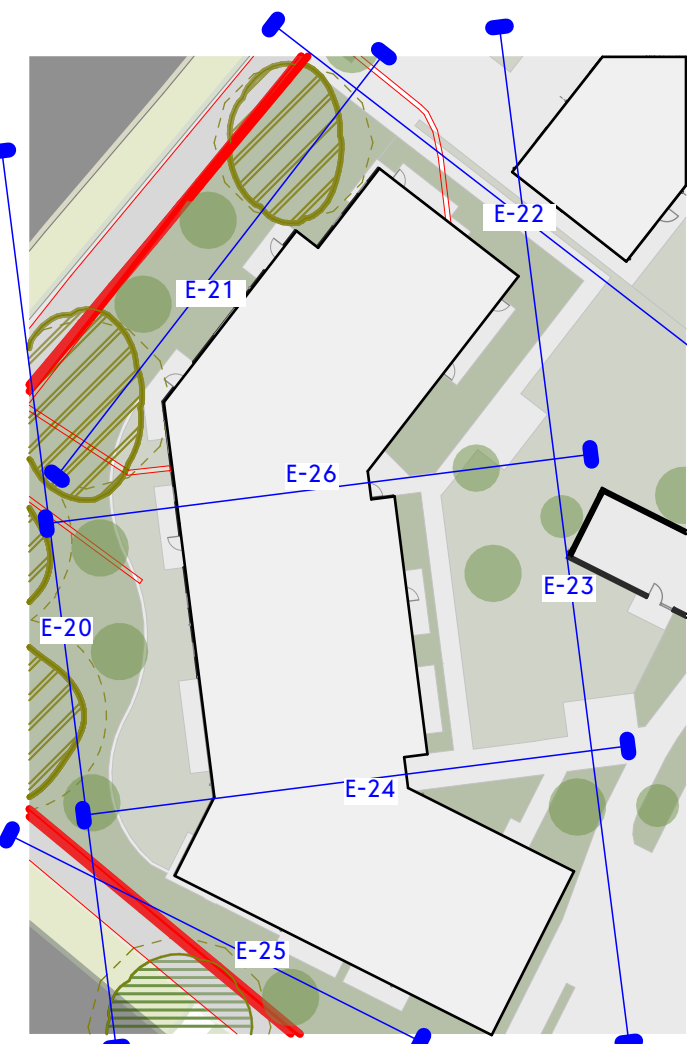

Materials Key

1. Red brick external wall finish.
2. Red brick external wall finish with diagonal white brick pattern.
3. Diamond pattern fibre cement cladding in olive green.
4. Openable window - frame colour olive green.
5. Openable window with Juliet balcony - frame / balustrade colour olive green.
6. Proposed glazed door - frame colour olive green.
7. Metal coping to wall - colour to match olive green of window and door frames.
8. External RWPs and hopper - olive green finish to match window and door frames.
9. Fibre cement sheet cladding, colour to match windows / cladding.
10. Red brick external wall with hit and miss pattern.

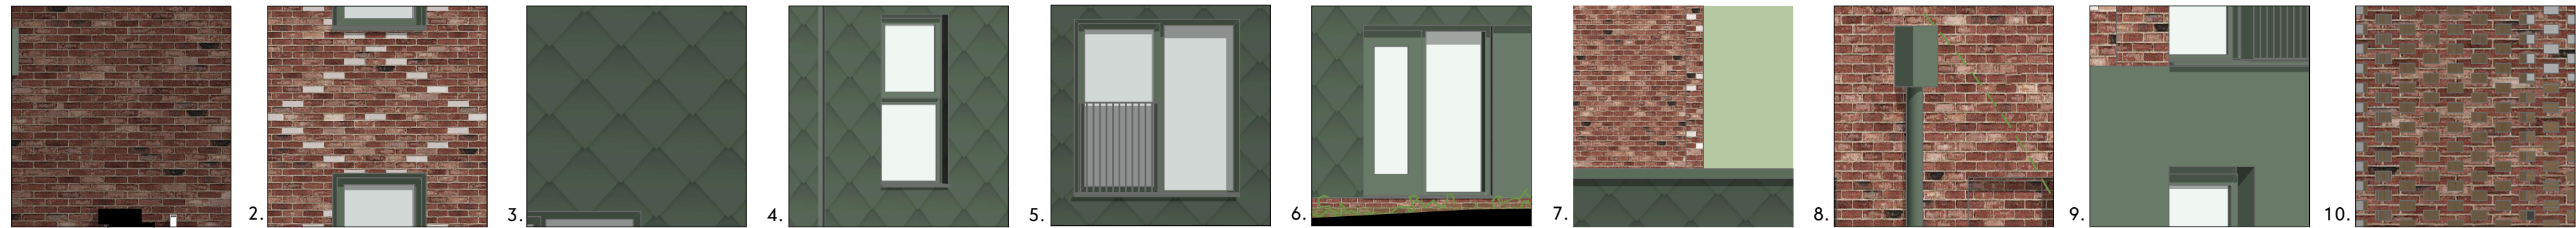

Rev	Date	Comment	Dr	Ch
P08	21.05.26	Updates as clouded	WMK	CT
P07	22.04.26	update to E-24	WMK	CT
P06	16.03.26	Smoke shaft outdashed following fire engineer review	CT	RT
P05	13.01.26	Issued for Planning	WMK	CT
P04	22.12.25	General Update	VT	CT
P03	24.10.25	Planning Issue	WMK	DT
P02	30.09.25	General Update	WMK	DT
P01	27.08.25	First Issue	VT	DT

Client	Livv Housing Group
Job Title	Livv Housing Gaywood Green
Scale	A1@1:100
Revision	P08
Drawn/Checked	VT / CT
First Issue	12.01.24
Drawing Status	S2 - Planning

Name	(529)2316-GWP-01-00-D-A-(PA)-0052
Scale	A1@1:100
Revision	P08
Drawn/Checked	VT / CT
First Issue	12.01.24
Drawing Status	S2 - Planning