




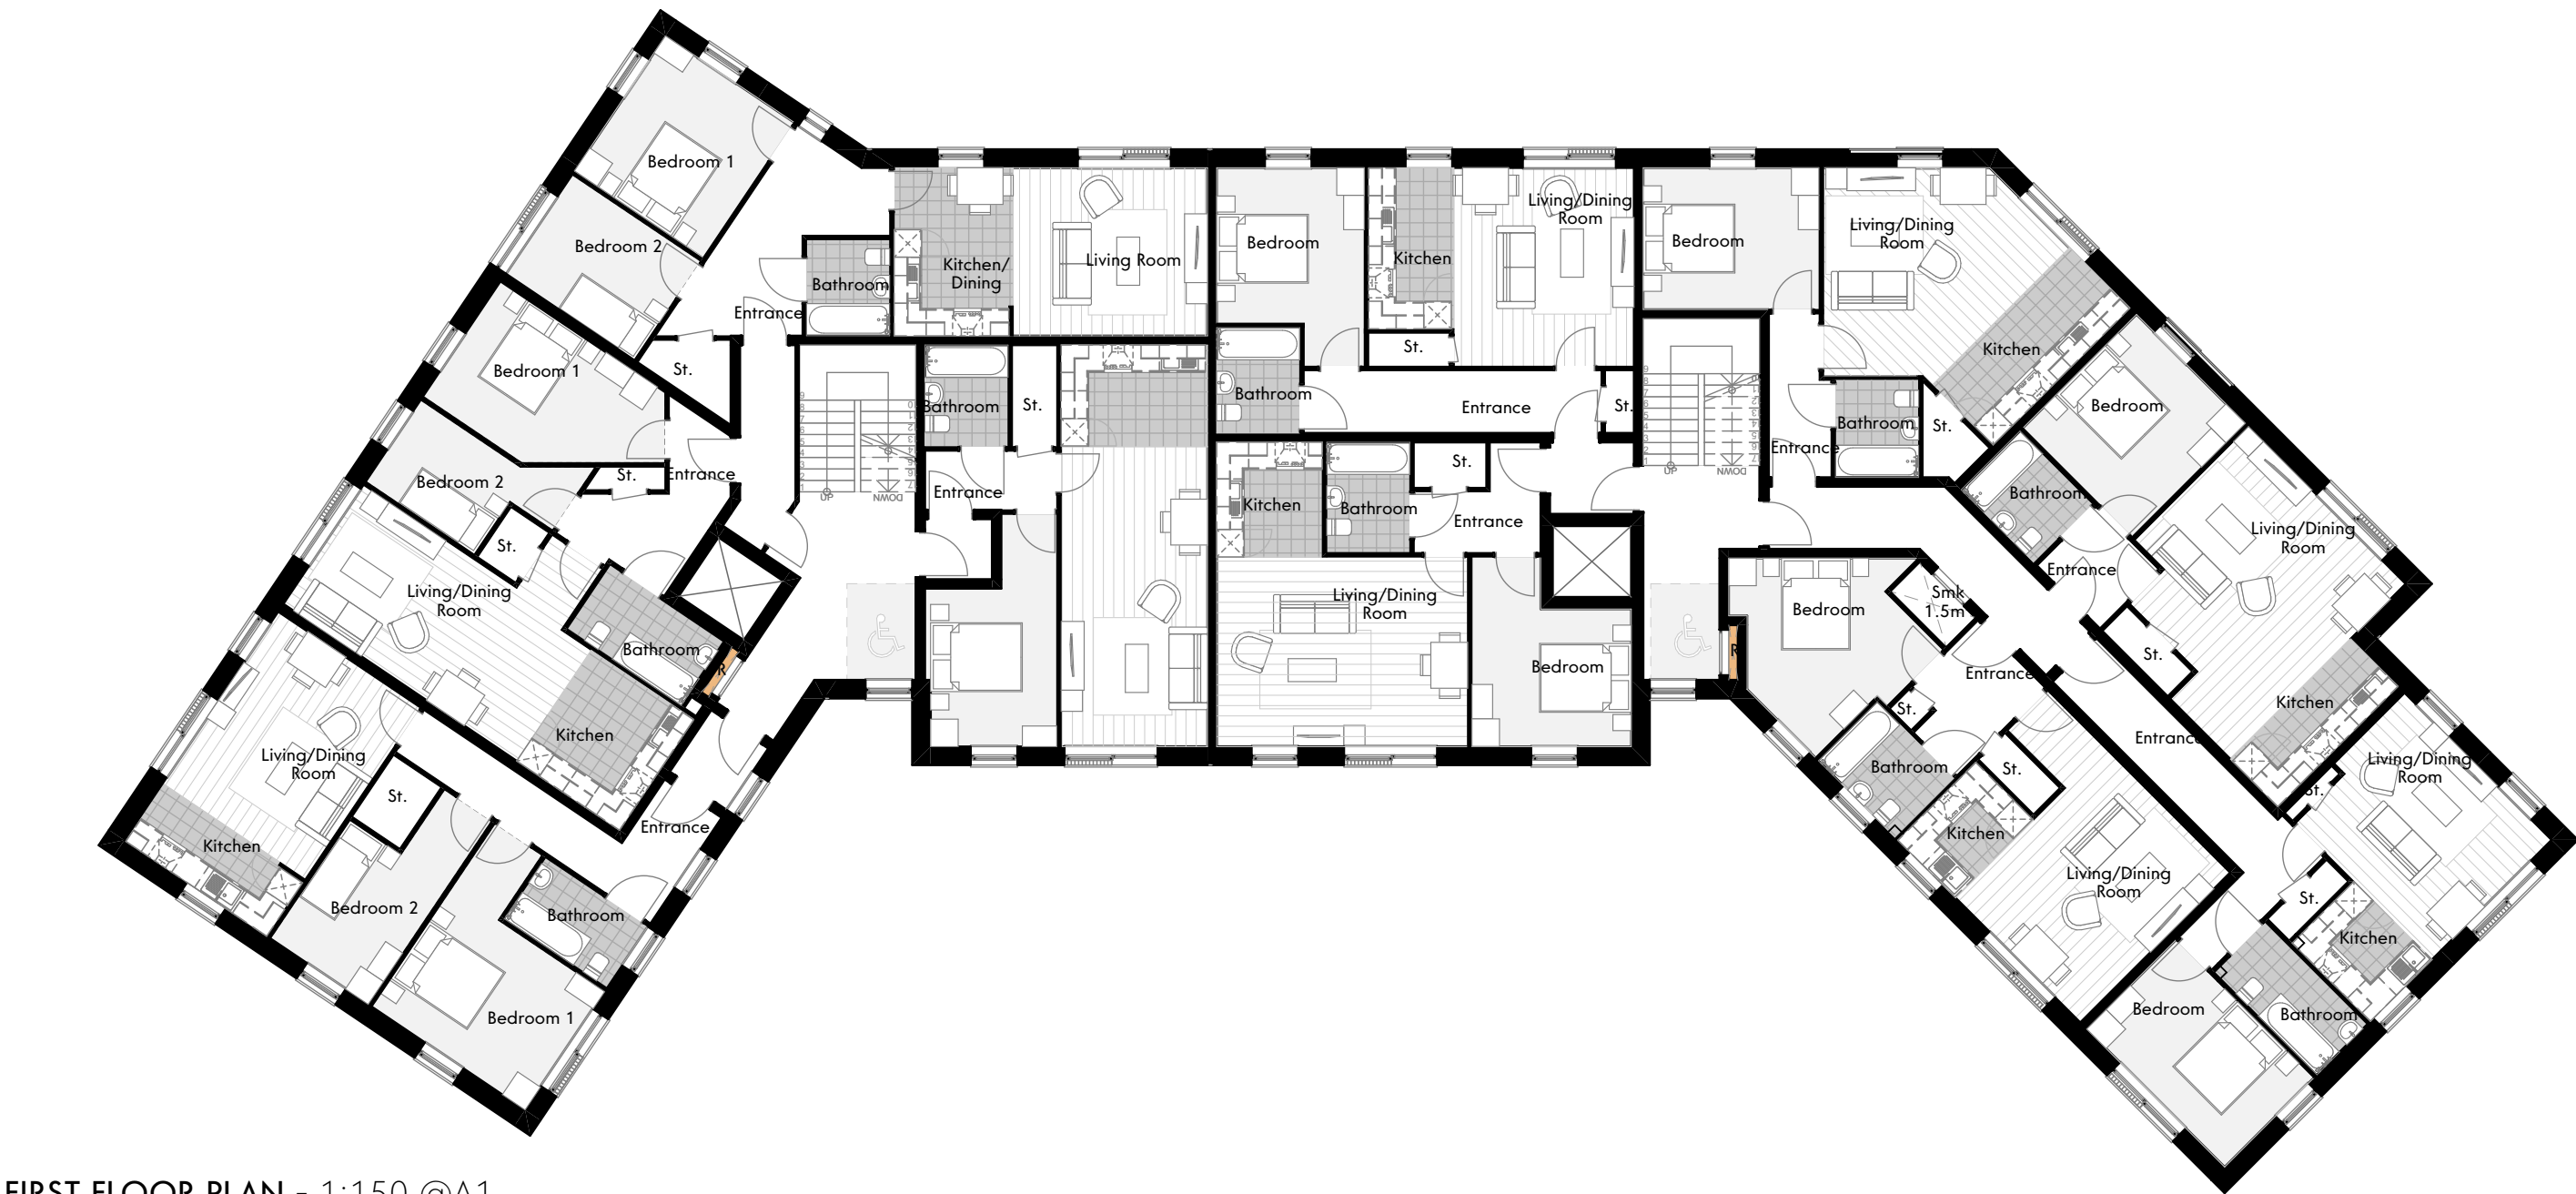


FIRST FLOOR PLAN - 1:150 @A1

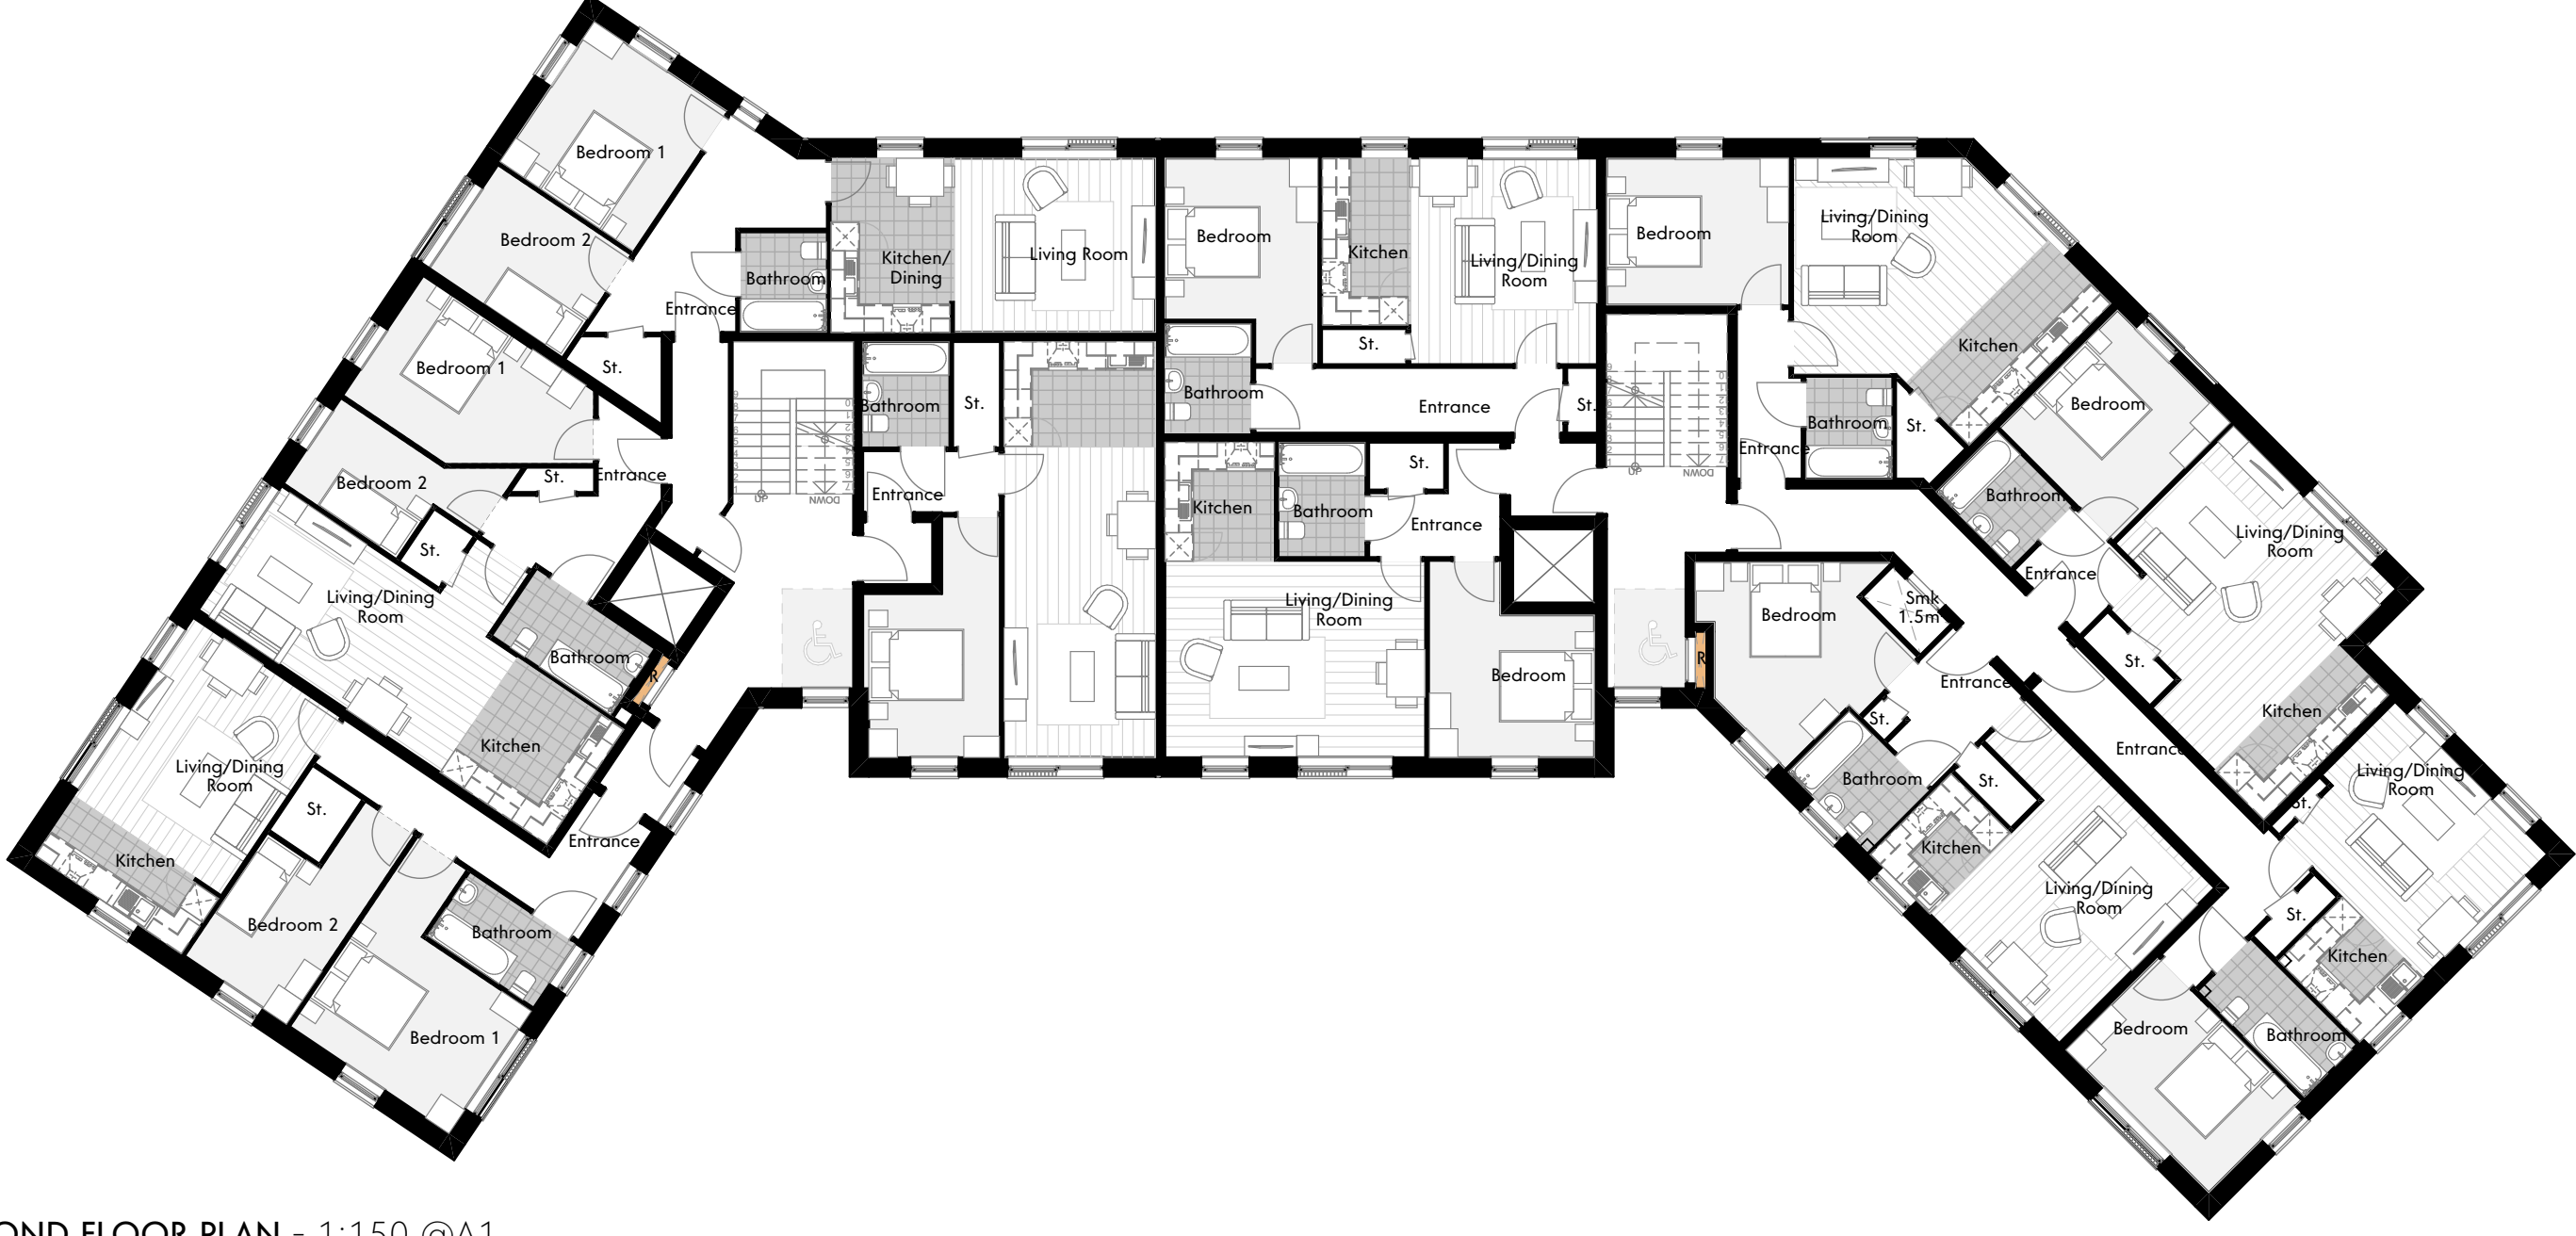

SECOND FLOOR PLAN - 1:150 @A1

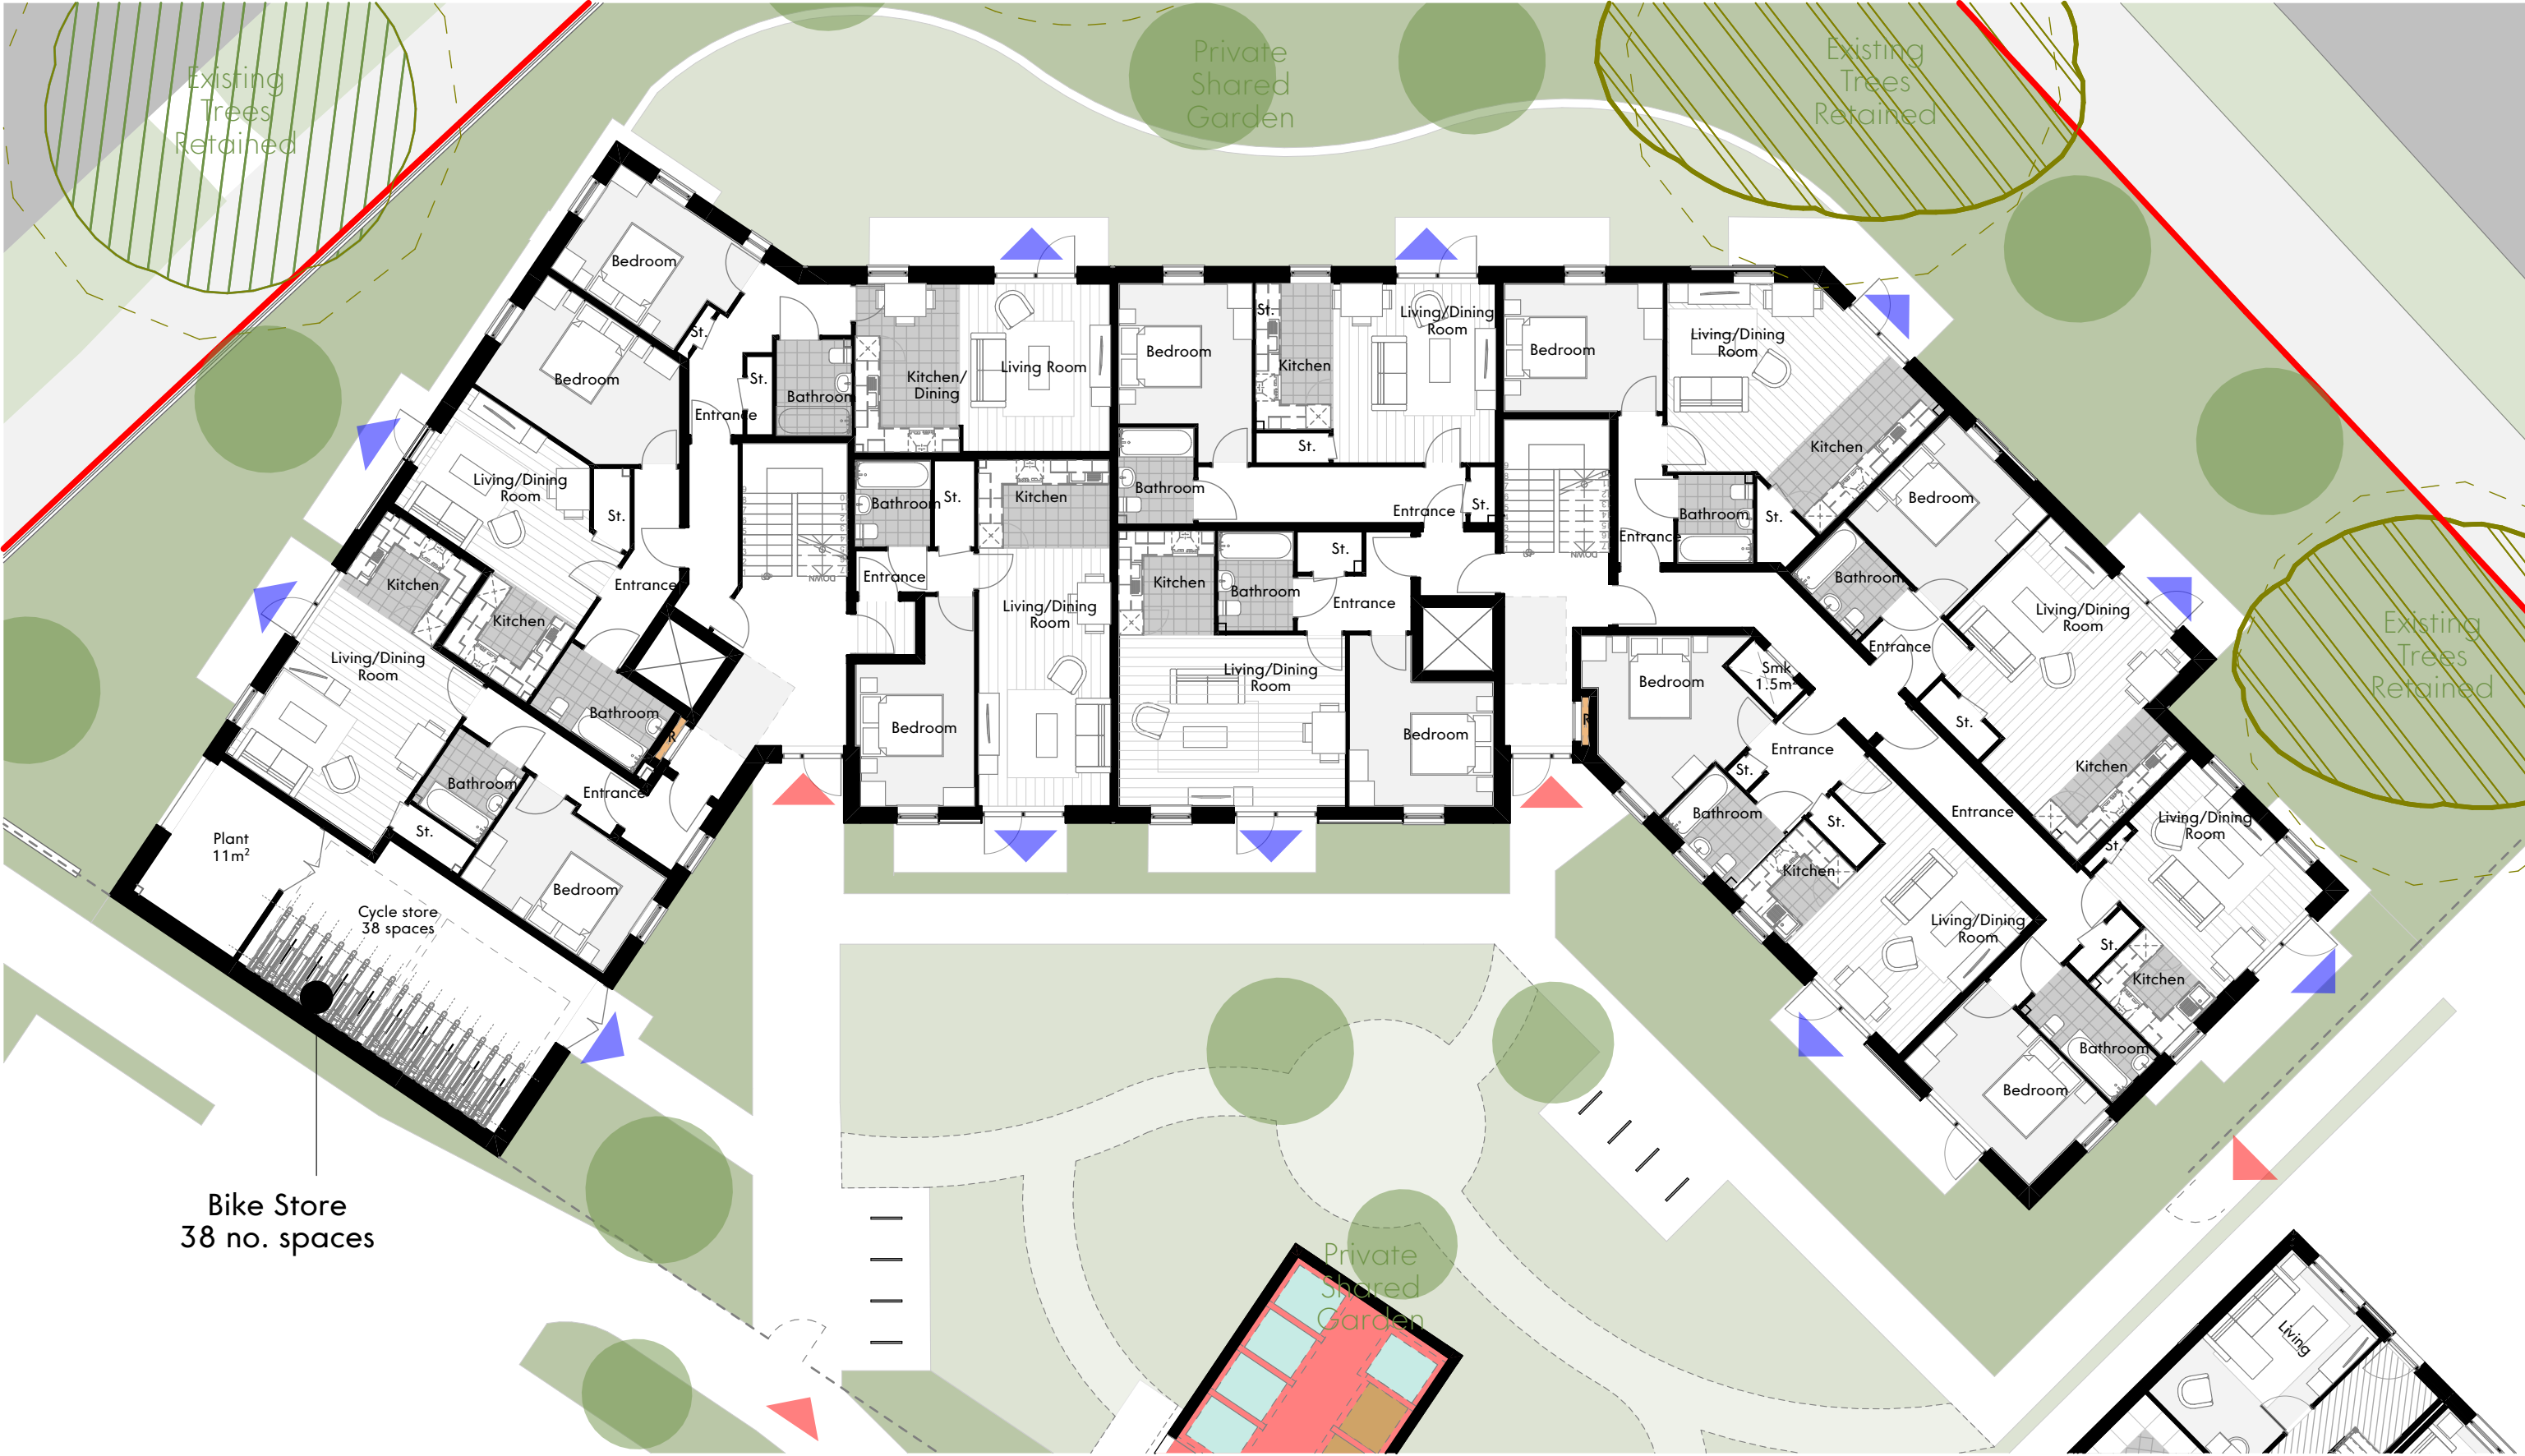


GROUND FLOOR PLAN - 1:150 @A1

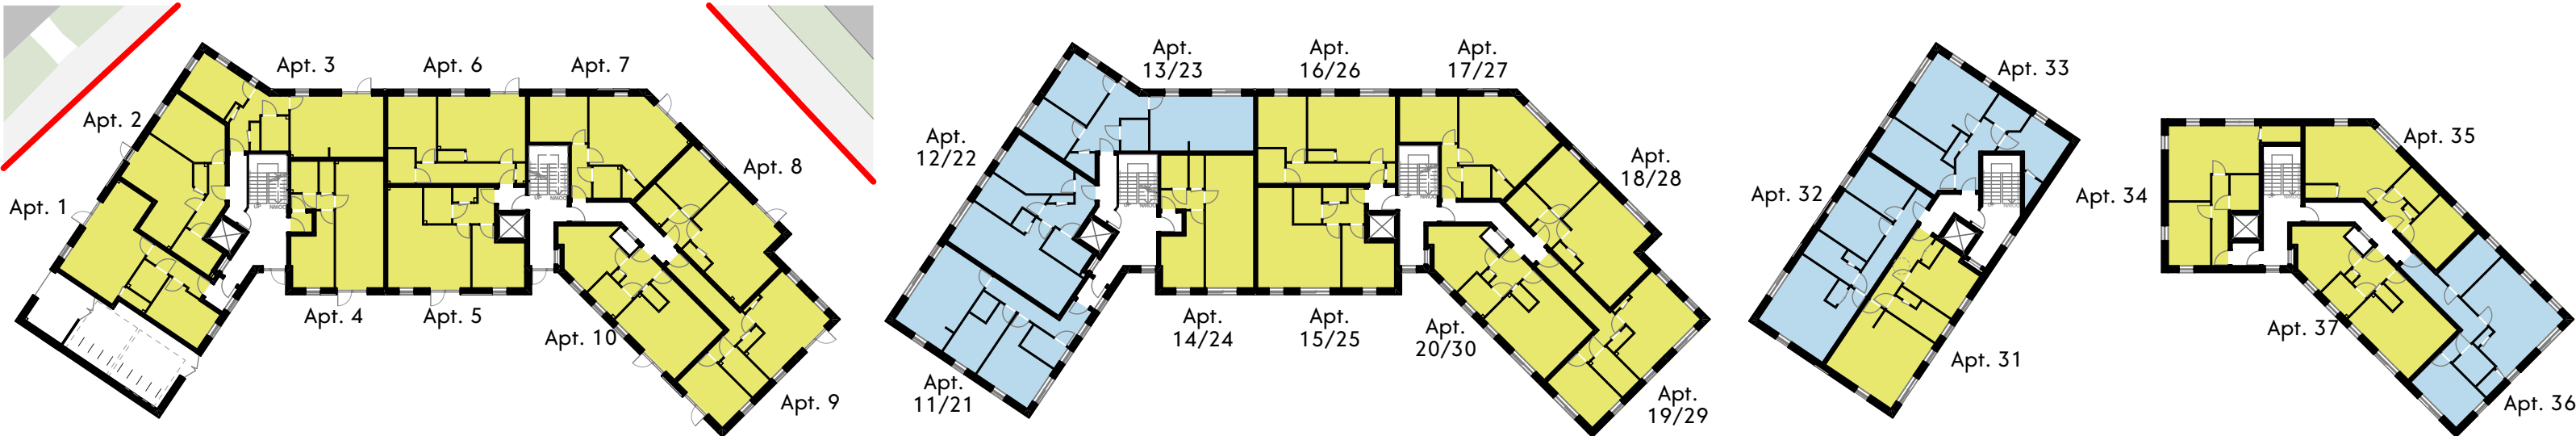

GROUND FLOOR APARTMENT TYPES

FIRST/SECOND FLOOR APARTMENT TYPES

THIRD FLOOR APARTMENT TYPES

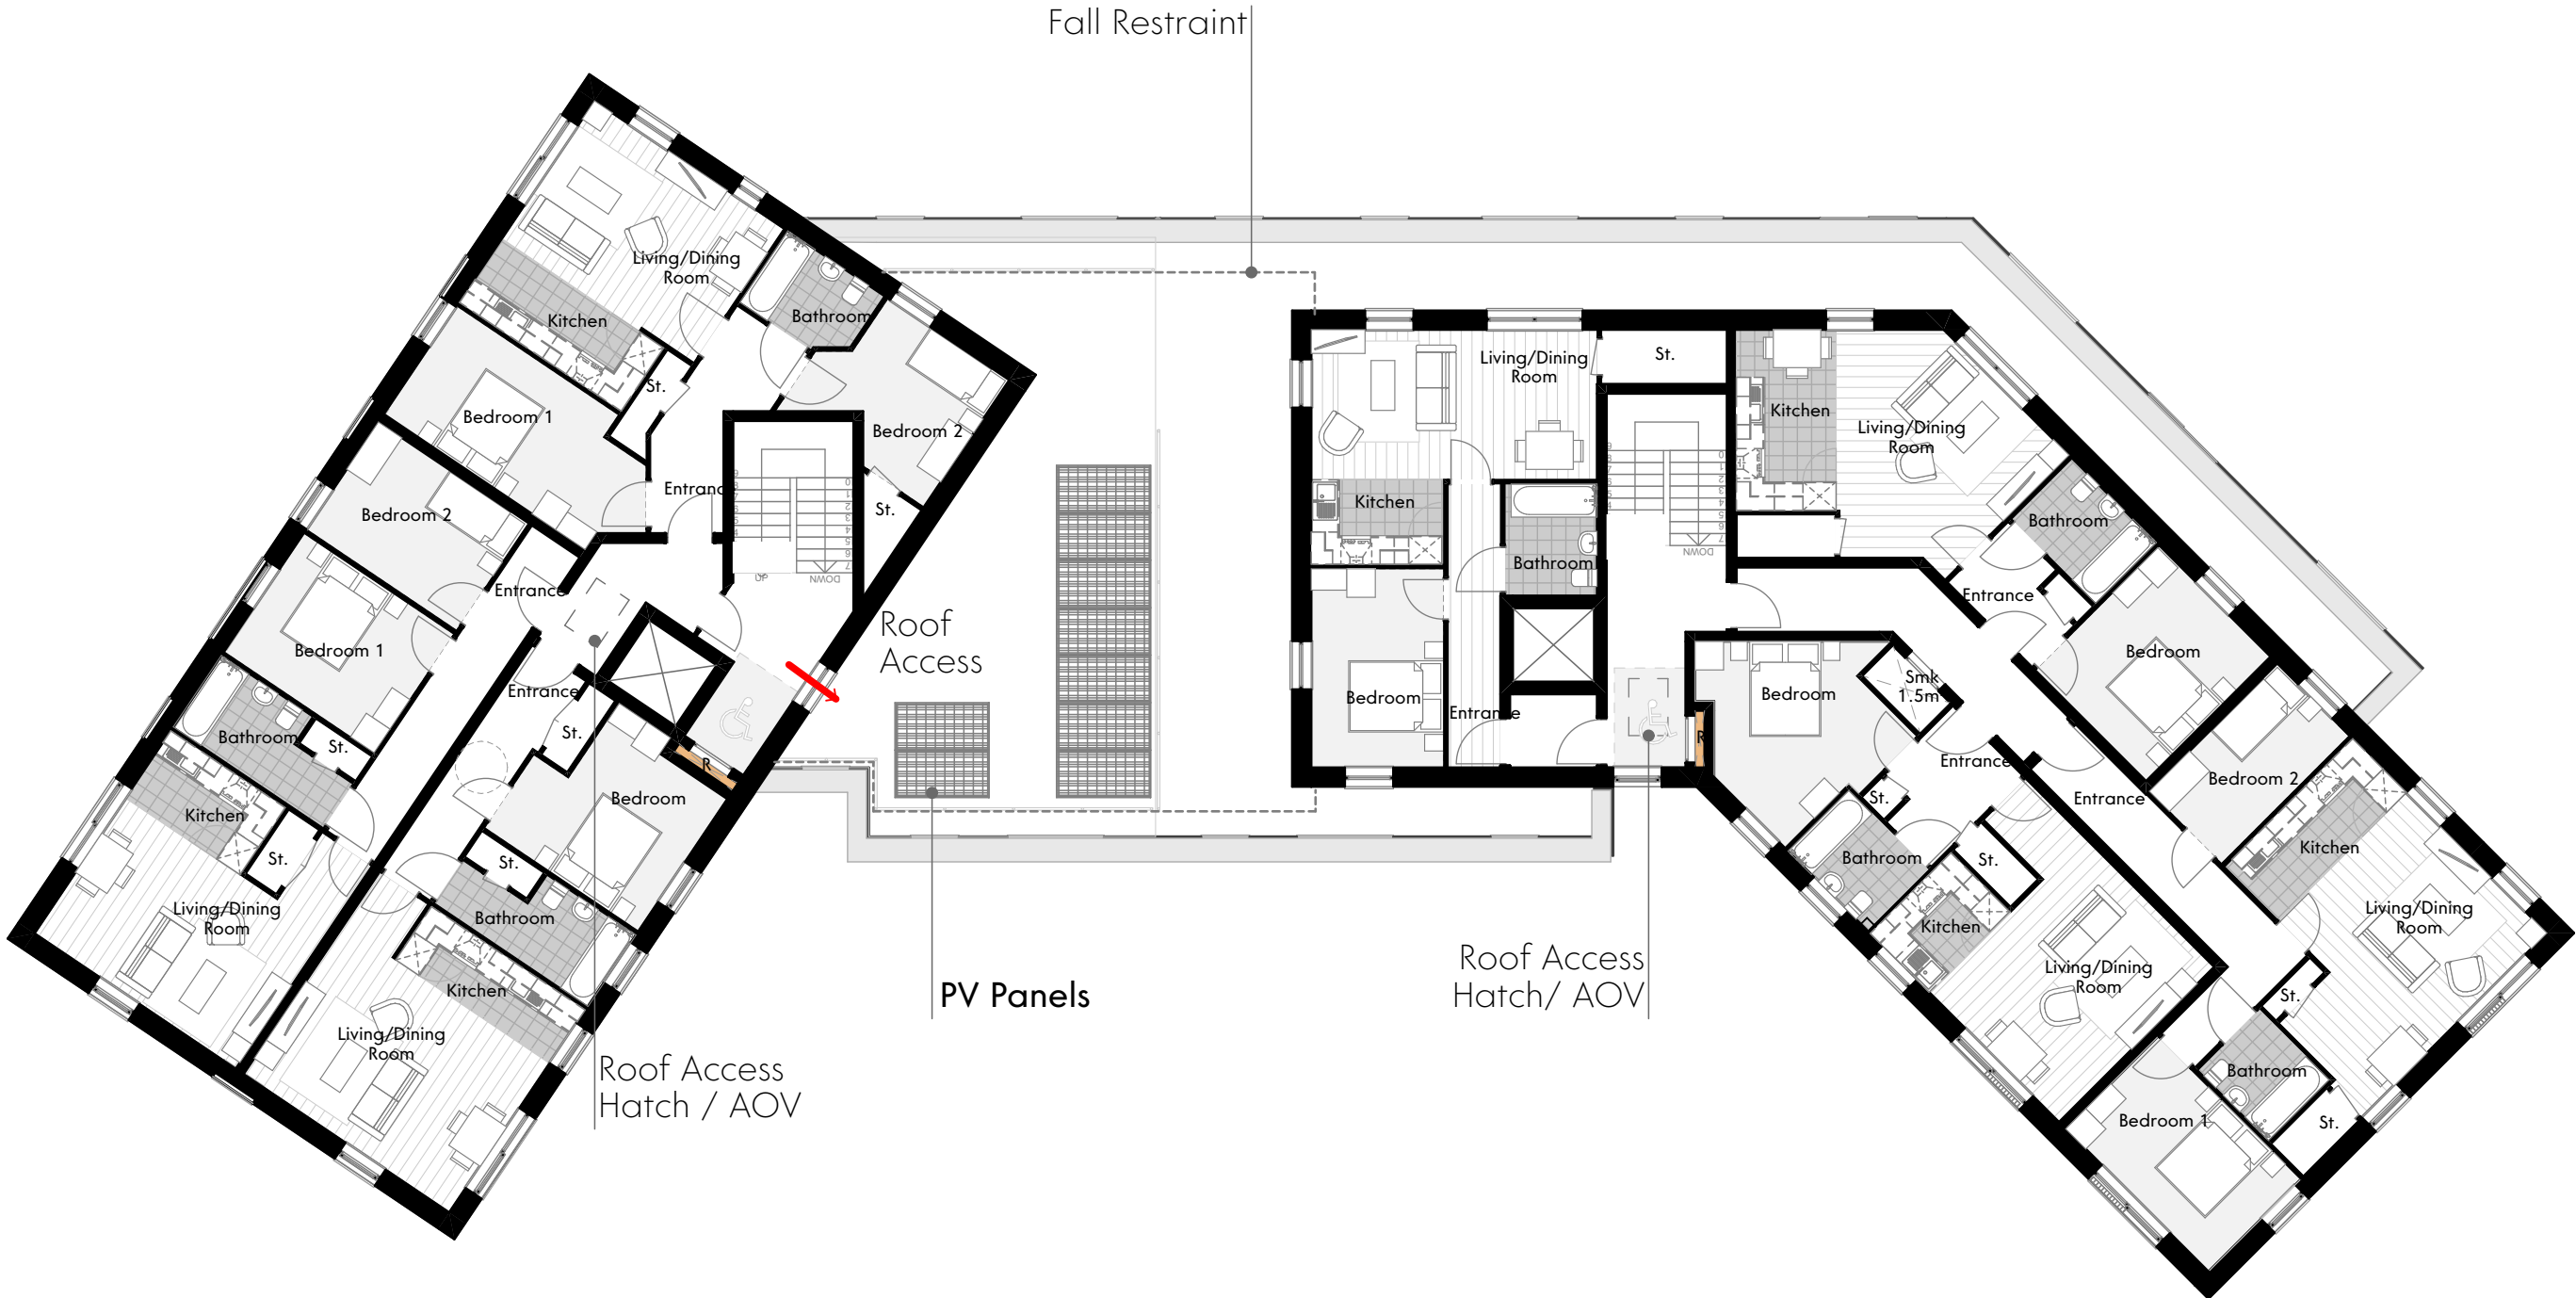

THIRD FLOOR PLAN - 1:150 @A1


Related Zone ...	Zone Name	Zone Category	Measured Area
01	Block A	Gross Internal Area	50.52
02	Block A	Gross Internal Area	50.50
03	Block A	Gross Internal Area	51.16
04	Block A	Gross Internal Area	51.29
05	Block A	Gross Internal Area	52.81
06	Block A	Gross Internal Area	52.64
07	Block A	Gross Internal Area	50.16
08	Block A	Gross Internal Area	50.32
09	Block A	Gross Internal Area	51.95
10	Block A	Gross Internal Area	50.17
11	Block A	Gross Internal Area	65.81
12	Block A	Gross Internal Area	66.27
13	Block A	Gross Internal Area	64.68
14	Block A	Gross Internal Area	50.92
15	Block A	Gross Internal Area	52.81
16	Block A	Gross Internal Area	52.64
17	Block A	Gross Internal Area	50.16
18	Block A	Gross Internal Area	50.32

Related Zone ...	Zone Name	Zone Category	Measured Area
19	Block A	Gross Internal Area	51.95
20	Block A	Gross Internal Area	50.17
21	Block A	Gross Internal Area	65.81
22	Block A	Gross Internal Area	66.27
23	Block A	Gross Internal Area	64.68
24	Block A	Gross Internal Area	50.92
25	Block A	Gross Internal Area	52.81
26	Block A	Gross Internal Area	52.64
27	Block A	Gross Internal Area	50.16
28	Block A	Gross Internal Area	50.32
29	Block A	Gross Internal Area	51.95
30	Block A	Gross Internal Area	50.17
31	Block A	Gross Internal Area	56.25
32	Block A	Gross Internal Area	66.36
33	Block A	Gross Internal Area	64.72
34	Block A	Gross Internal Area	51.31
35	Block A	Gross Internal Area	50.23
36	Block A	Gross Internal Area	65.62
37	Block A	Gross Internal Area	50.17

Floor Level	Zone Name	Category	Measured Area
Ground Floor	Block A	Gross External Area	721m ²
First Floor	Block A	Gross External Area	721m ²
Second Floor	Block A	Gross External Area	721m ²
Third Floor	Block A	Gross External Area	550m ²

1b/2p = 28 No.
2b/3p = 9 No.
TOTAL = 37 No. Apartments
NDSS 1b/2p = 50m ²
NDSS 2b/3p = 61m ²

Typical Riser - 1:50@A1

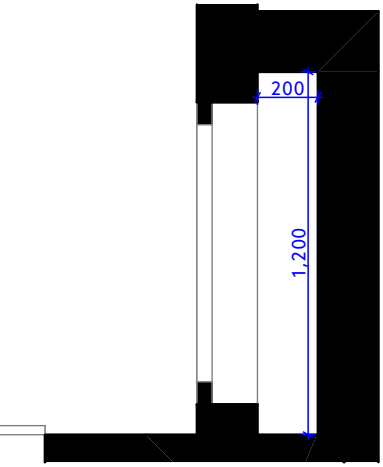

Third Floor Riser - 1:50@A1

